




It is the responsibility of the Client to check Legal Boundaries are correctly indicated and that relevant Party Wall Notices (usually served via a Surveyor) where required have been served to adjoining neighbours prior to any commencement of works. No responsibility will be held by Simon Harvey Design Ltd for any failure in this regard.

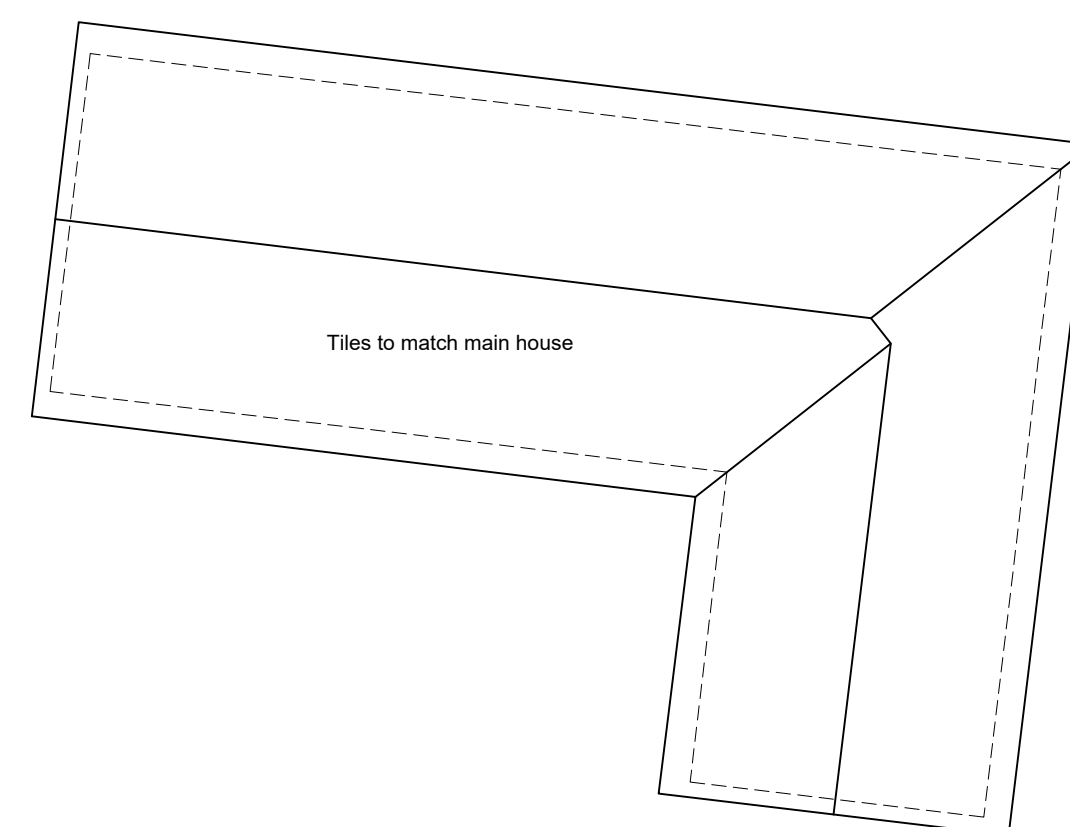


Peripola with retractable awning over

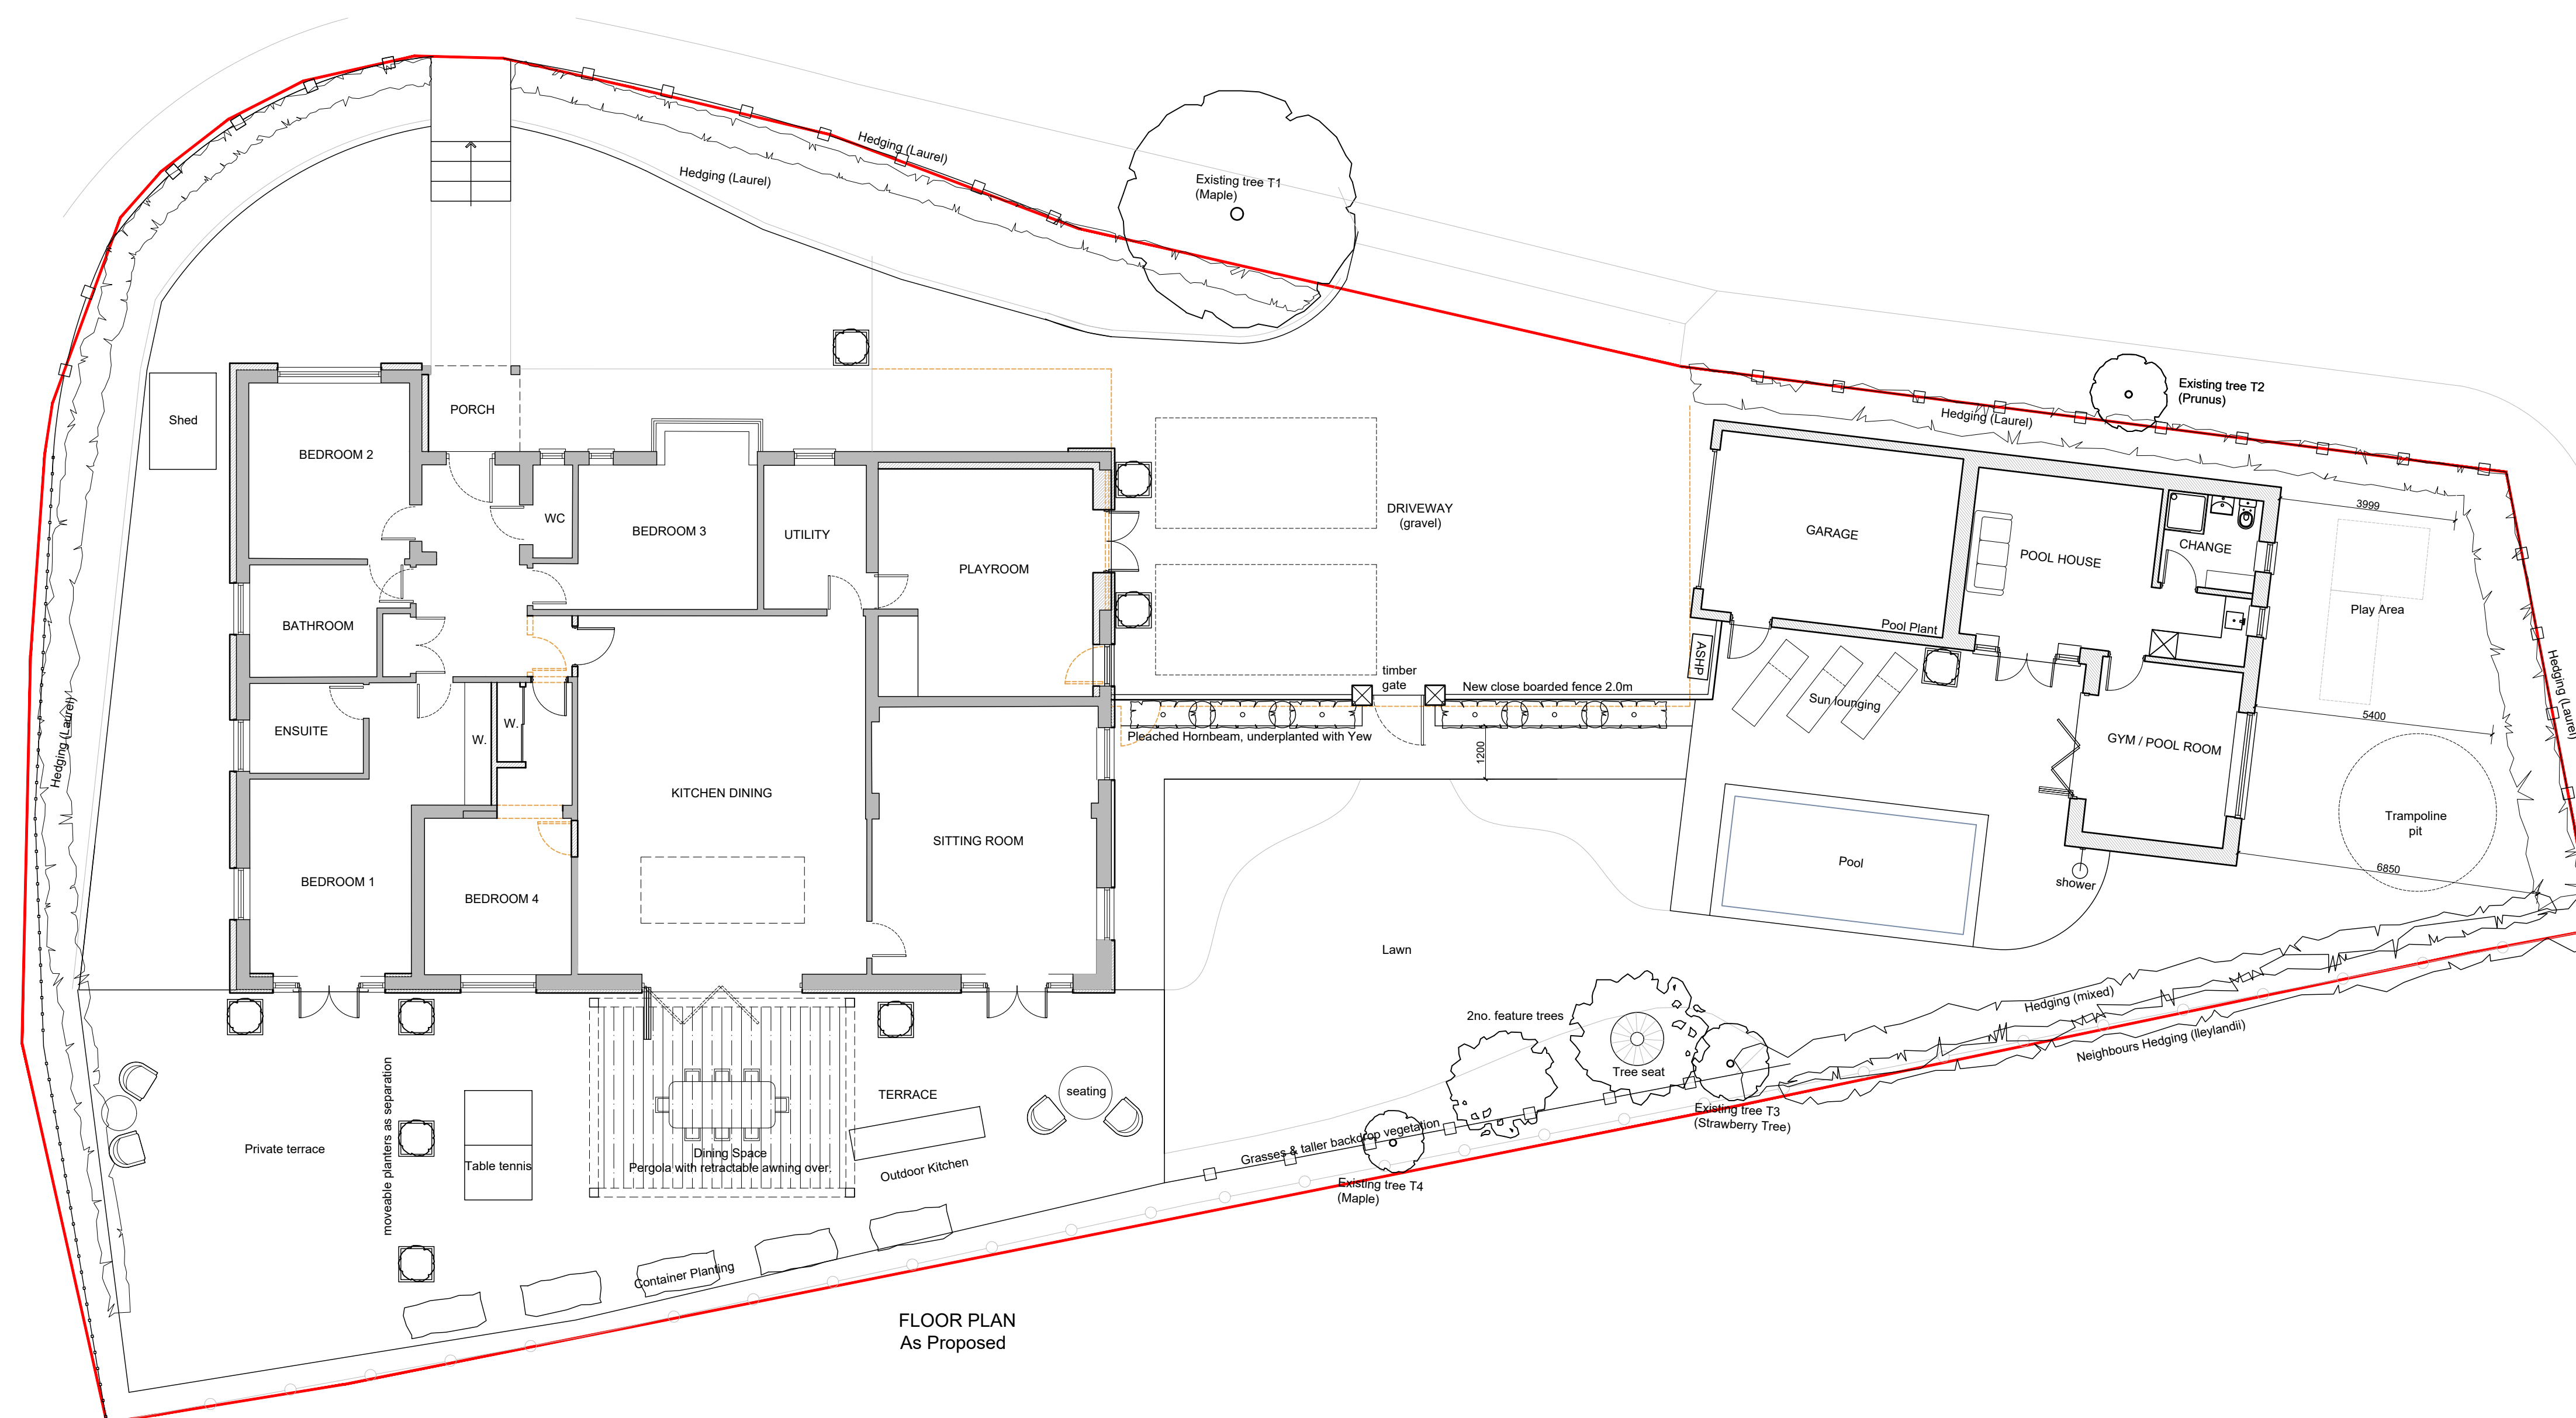

Scale Bar 1:100

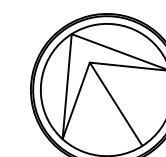

PLANNING

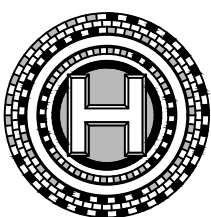Revision	
	SIMON HARVEY DESIGNS LTD 2 Greenfield Way, Storrington, West Sussex. RH20 4PY T: 07833 178649 e: office@simonharveydesigns.co.uk
Client: Mr & Mrs Wettler Project: New detached outbuilding, drainage conversion and alterations to;< Address: Lavender Cottage, Nyetimber Copse, West Chiltington, West Sussex. RH20 2NE	
Drawing Title: PROPOSED PLANS & SITE	
Drawing Number:	192_04
Date: August 2026	Scale: 1:100 @A1