
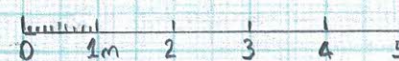


CURRENT GROUND FLOOR VIEW

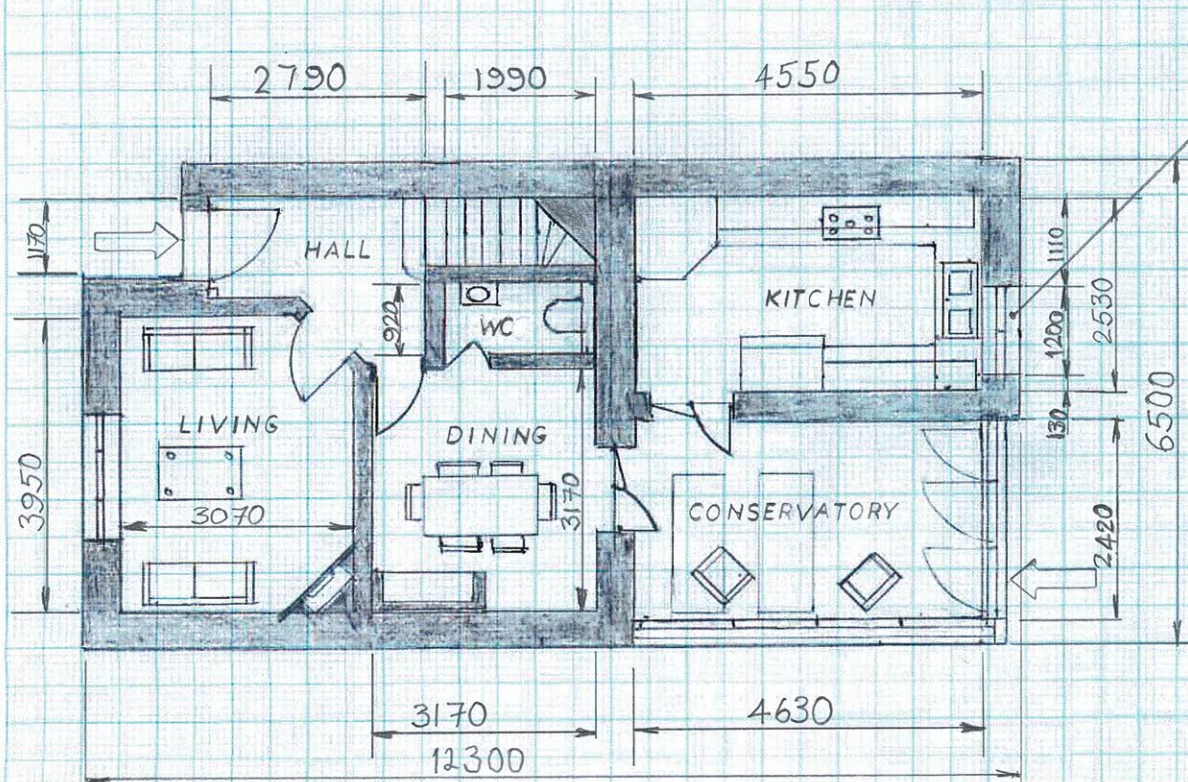

SCALE 1:100
DIM IN mm

93 BLUECOAT POND RH13 ONW
DC/25/1934

DRAWN BY: SG HUGHES 12.05.2026