



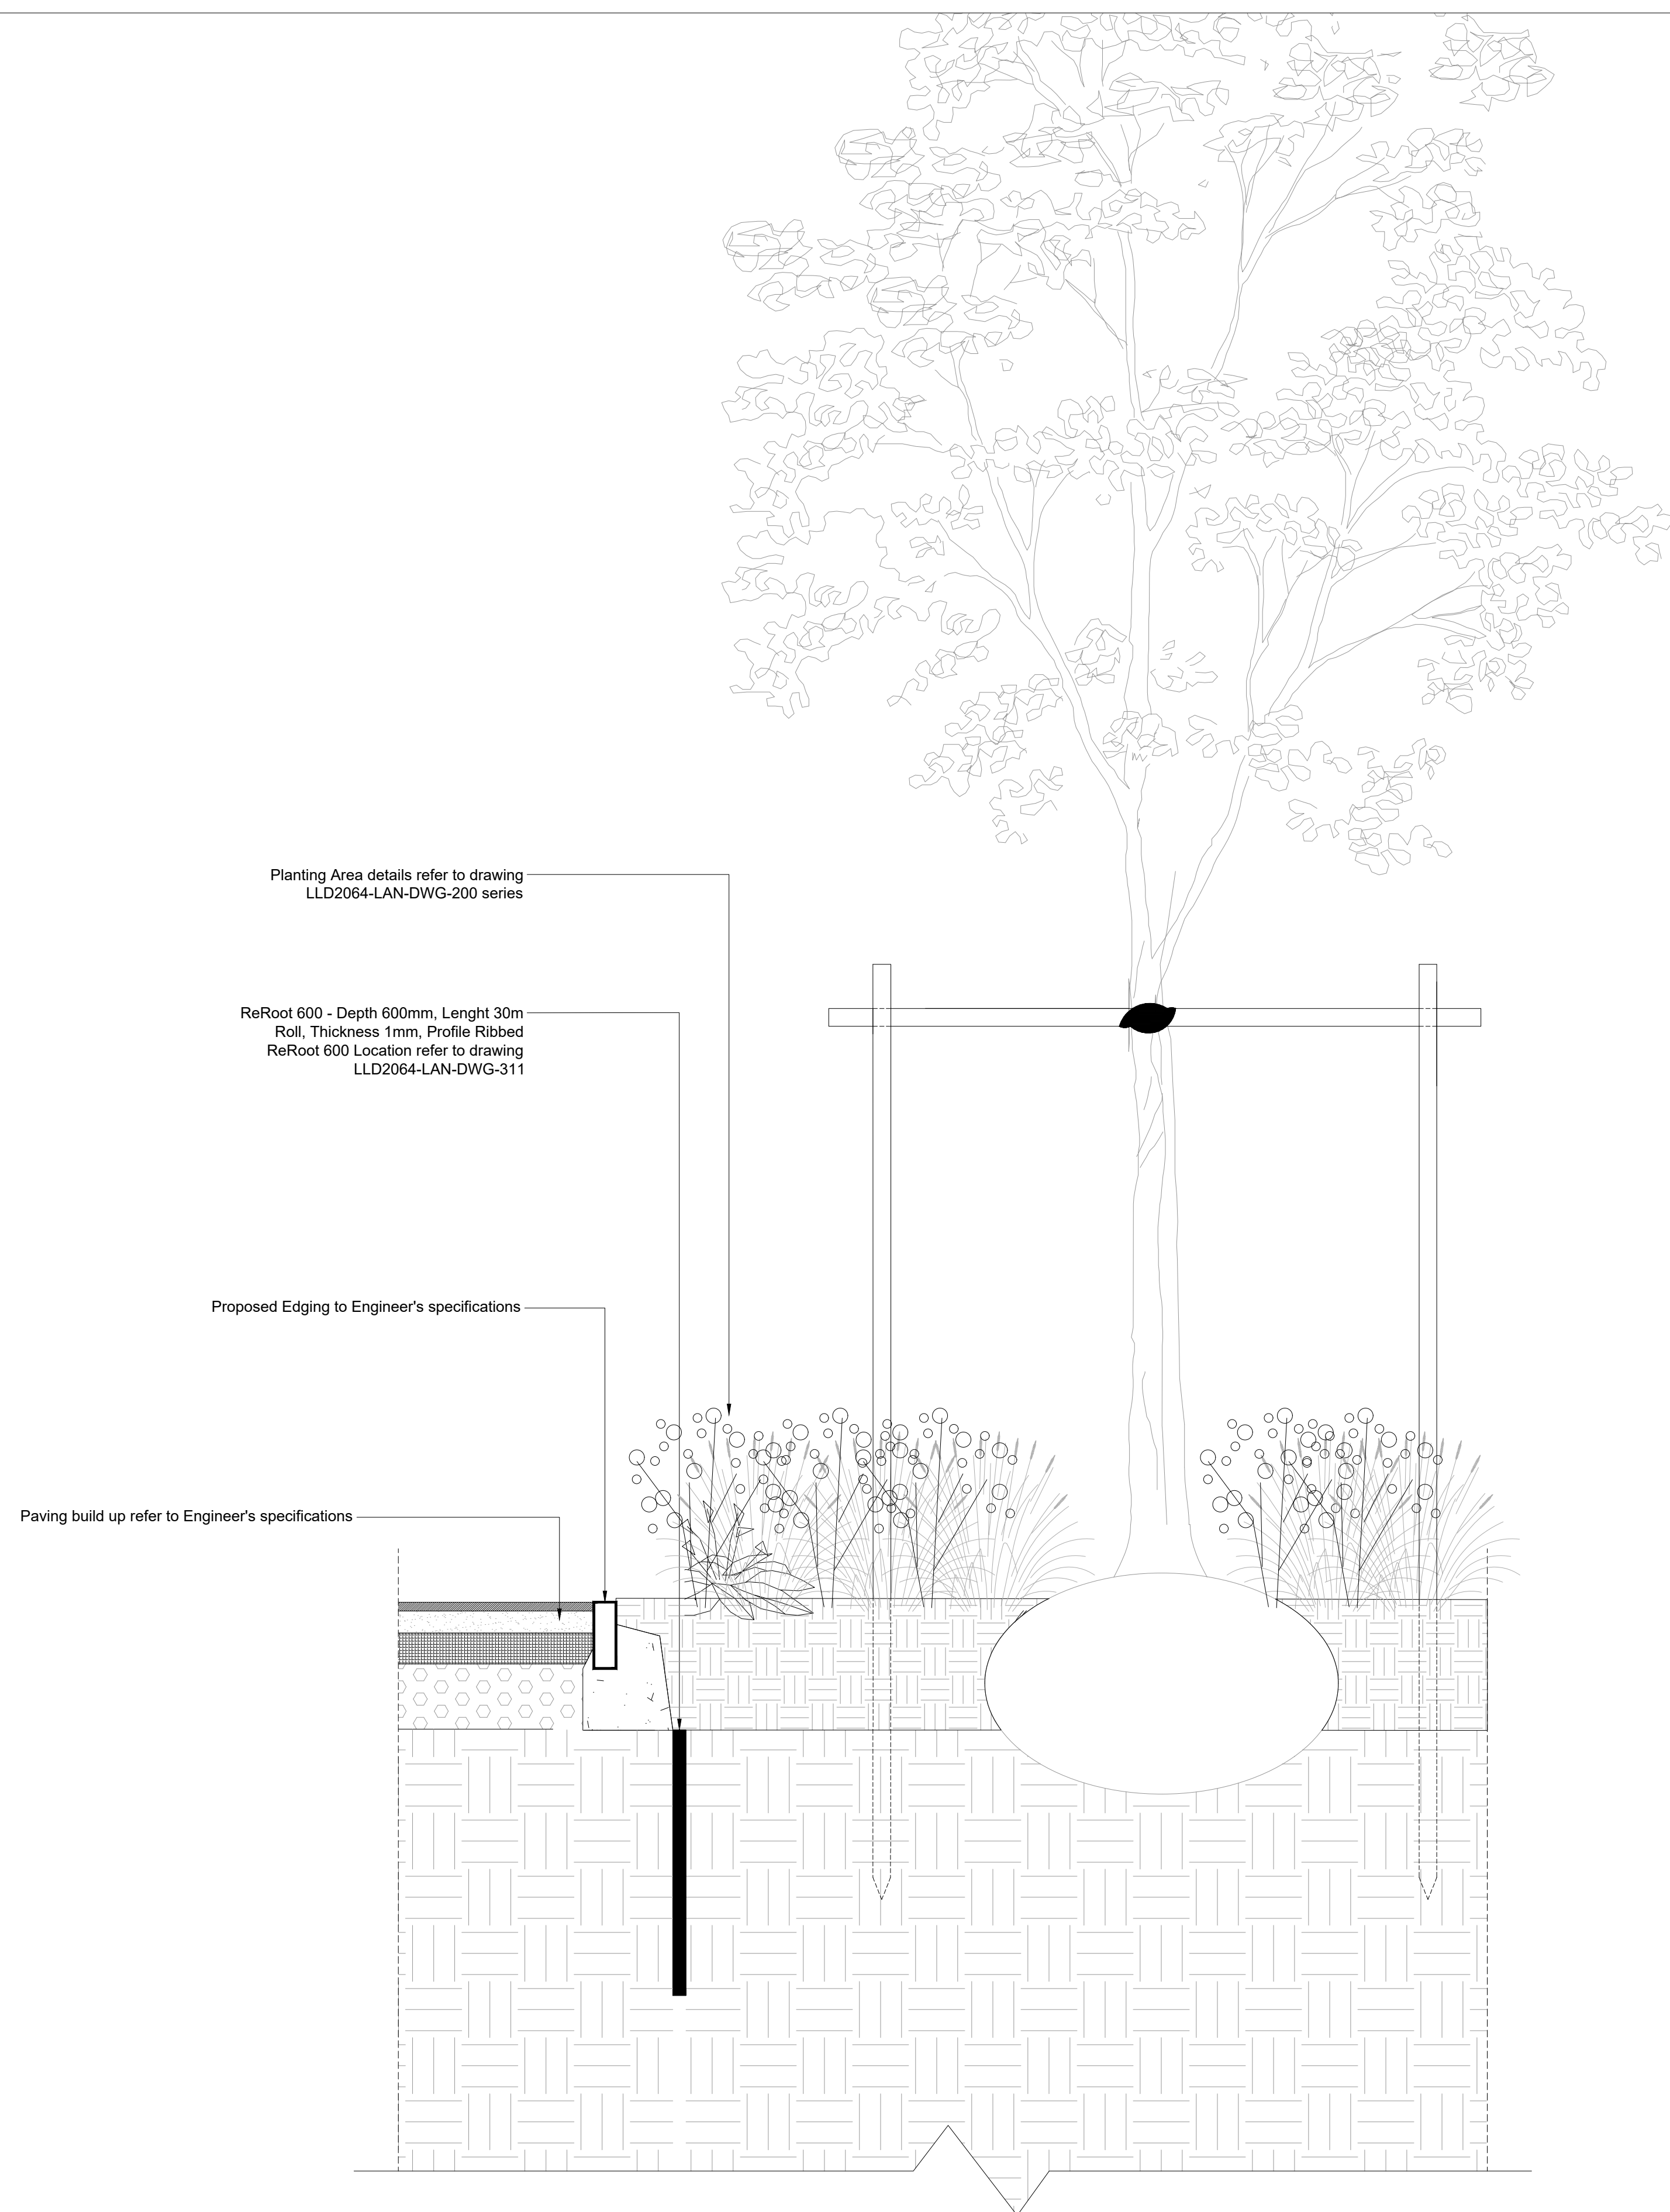

1 Typical Tree Pit Detailing within Root Barrier
311 Scale: 1:10

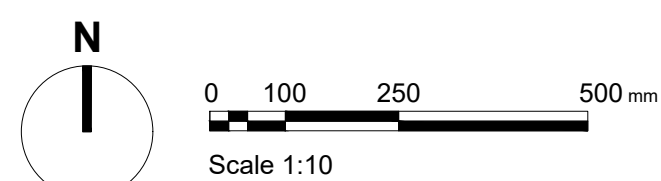

Root Barriers Detail

Blakers Yard, Dial Post, Horsham, West Sussex

Notes:

1. Dimensions shall not be scaled. All dimensions to be checked on site. All details and dimensioning relating to Sub-contractor's or Supplier's work must be checked and agreed between the Sub-contractor or the Supplier and the Main Contractor.
2. Drawing is to be read in conjunction with all relevant Landscape Architect's drawings and specification.
3. All alternatives to proposed materials to be fit for purpose, of equal quality and subject to Landscape Architect's approval.
4. For detailed hard and soft landscape scheme proposals refer to:
 - LLD2064-LAN-DWG-100-Landscape General Arrangement ;
 - LLD2064-LAN-DWG-200-Planting Plan Series;
 - LLD2064-LAN-SCH-100-Hard Material Schedule;
 - LLD2064-LAN-SCH-001-PlantSchedule;
5. For detailed root protection proposal refer to: LLD2064-LAN-DWG-310-Root Barrier Plan
LLD2064-LAN-DWG-311-Root Barrier Detail
6. The Tree pit perimeter root control to be supplied by Green Blue Urban or equal and approved.
7. For location of the roots barrier we refer to:
 - BS 5837:2012
 - BS 8545:2014
 - BS 4428-1989

PLANNING ISSUE

Rev	Description	Date	Initials
00	Planning Issue	11.05.26	AS



<i>Client</i>			
Dial Post Developments Ltd			
<i>Project Title and Location</i>			
Blakers Yard			
Dial Post, Horsham, West Sussex			
<i>Drawing Title</i>			
Root Barriers			
Plan			
<i>Scale</i>	<i>Drawn</i>	<i>Approved</i>	<i>Date</i>
1:10@A1	AS	KM	11/05/26
<i>Drawing No</i>			<i>Revision</i>
LLD2064-LAN-DWG-111			00