

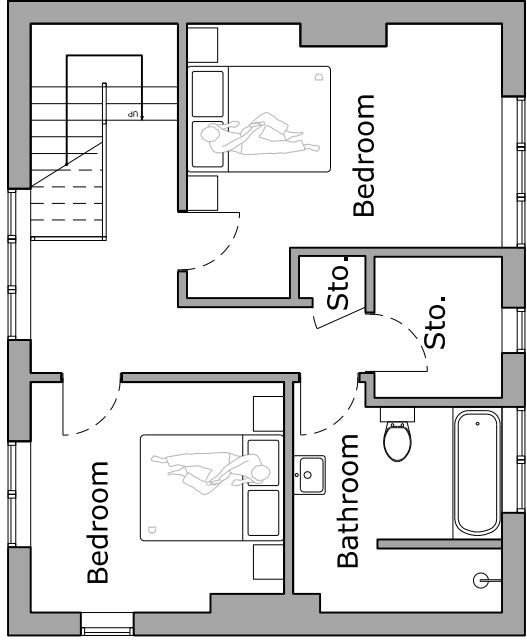
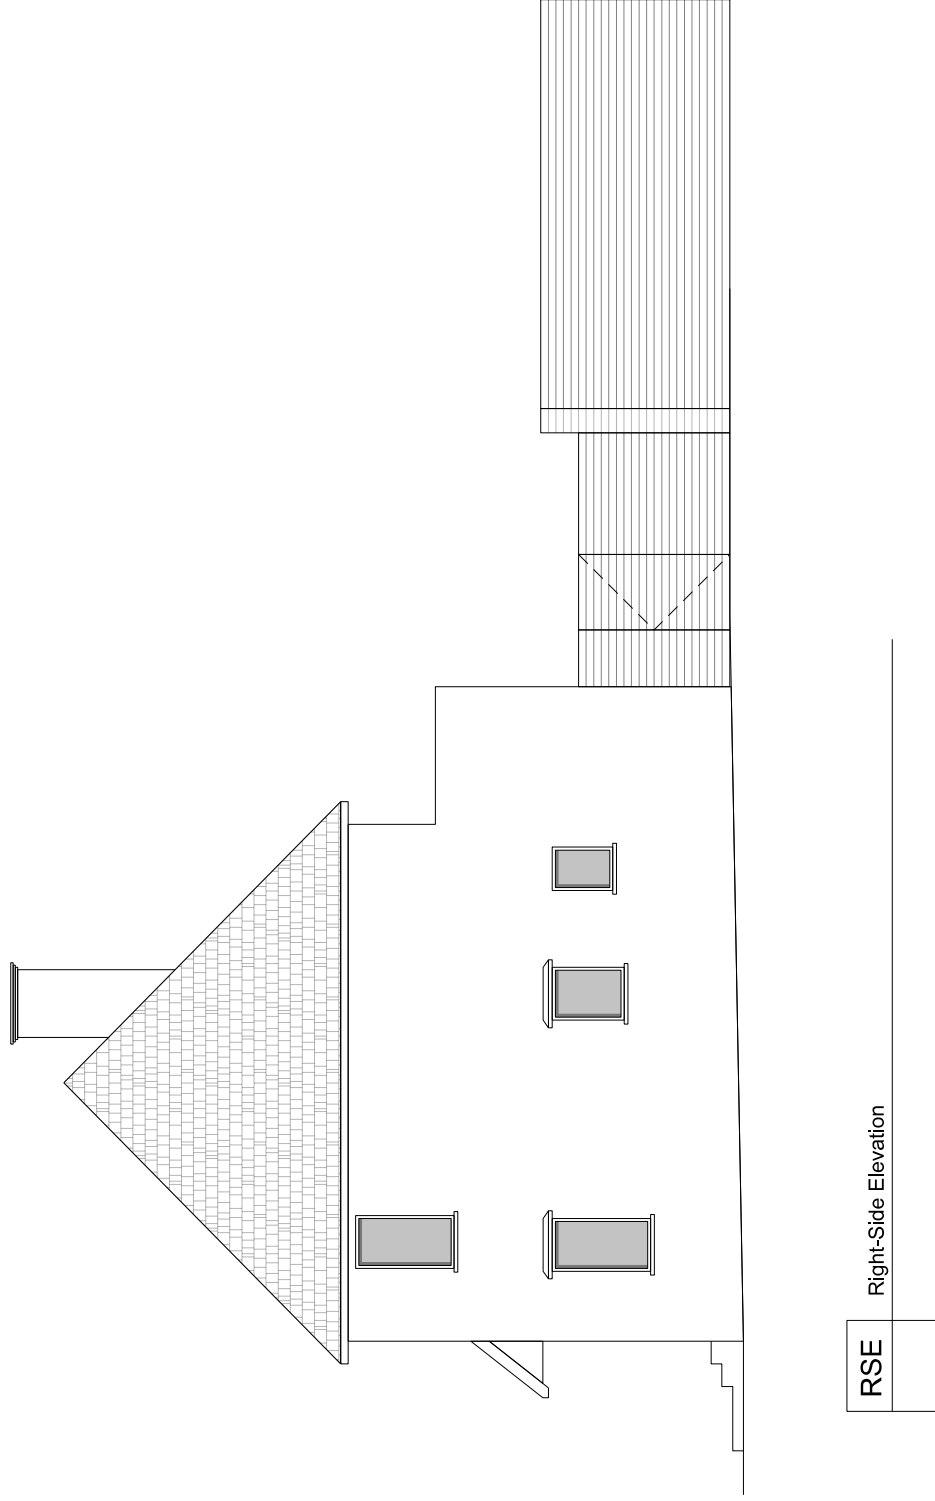
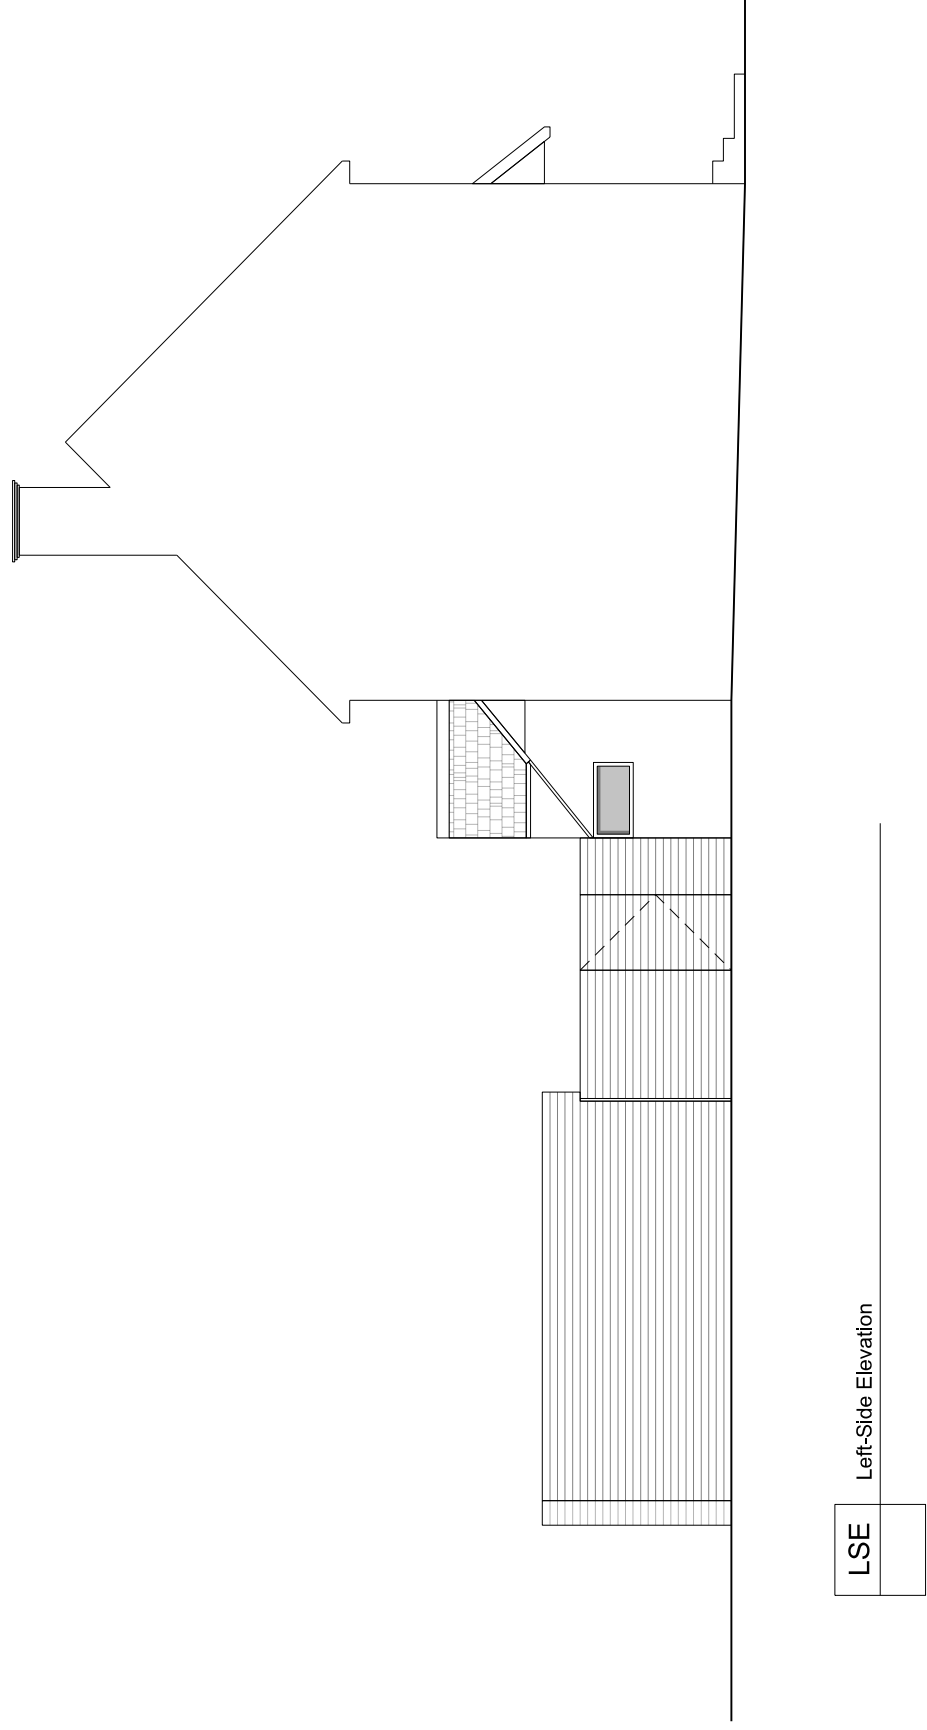


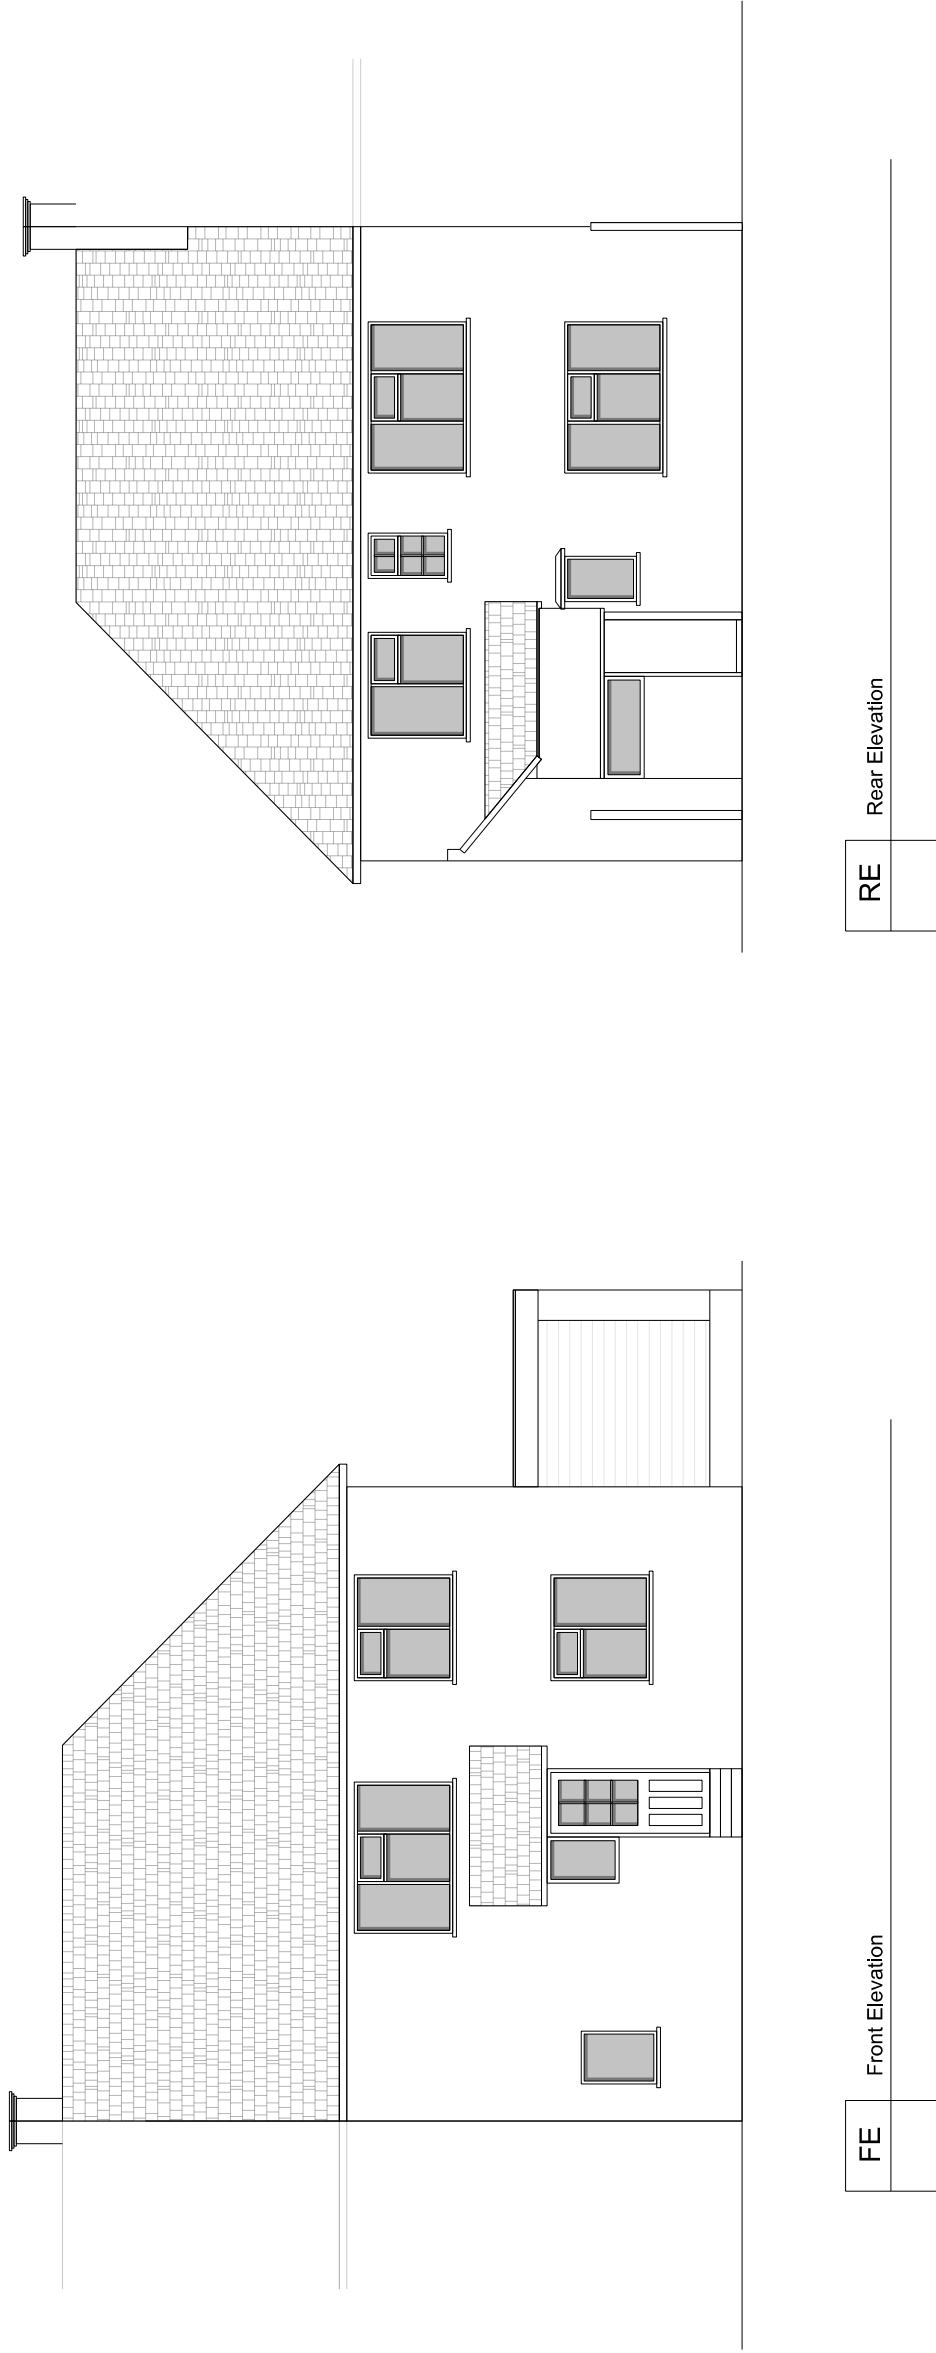


01

First Floor

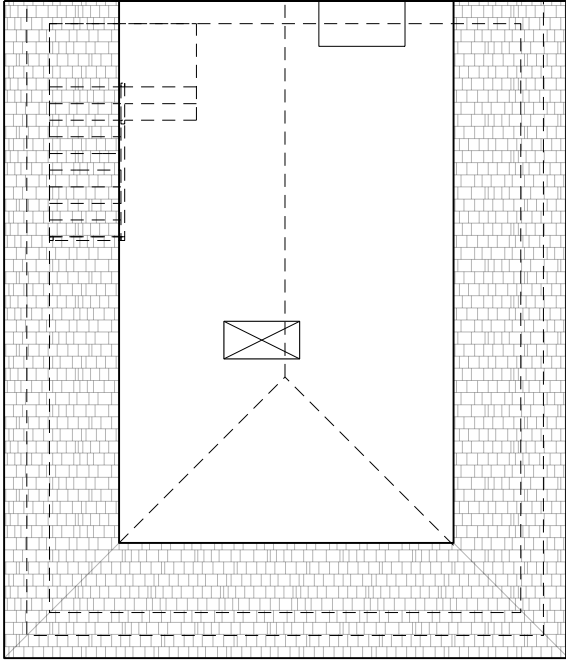

LP

Loft Plan

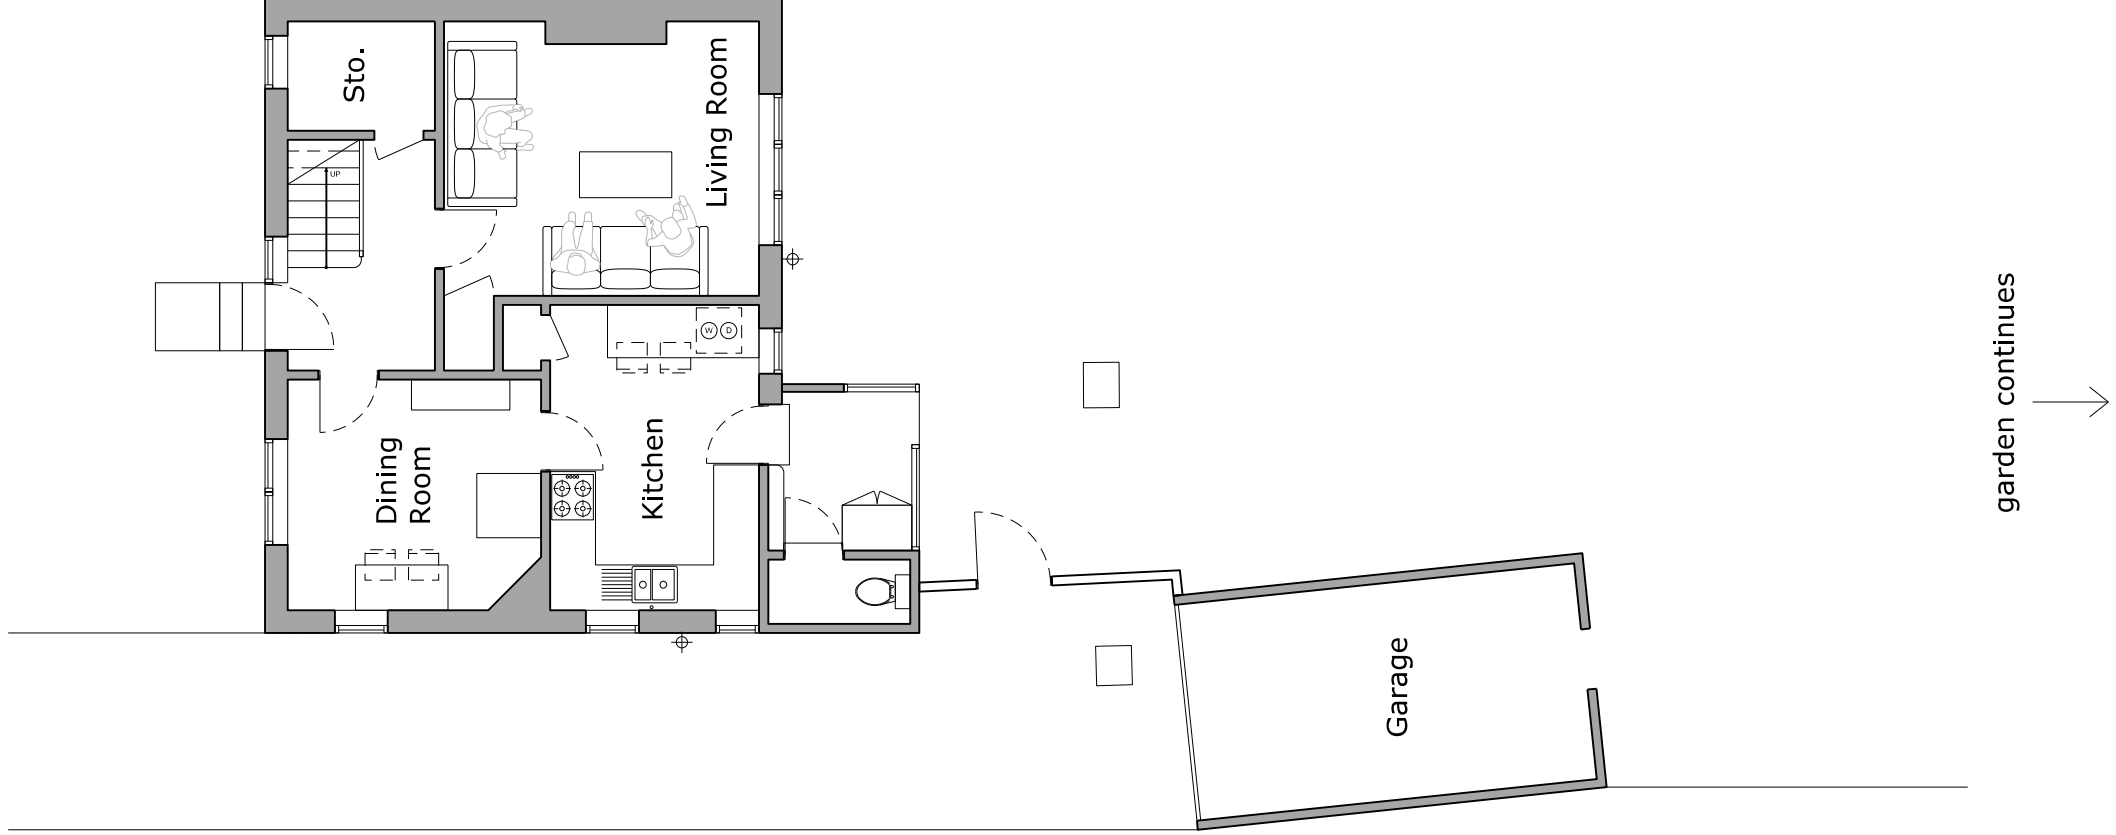

GF

Ground Floor