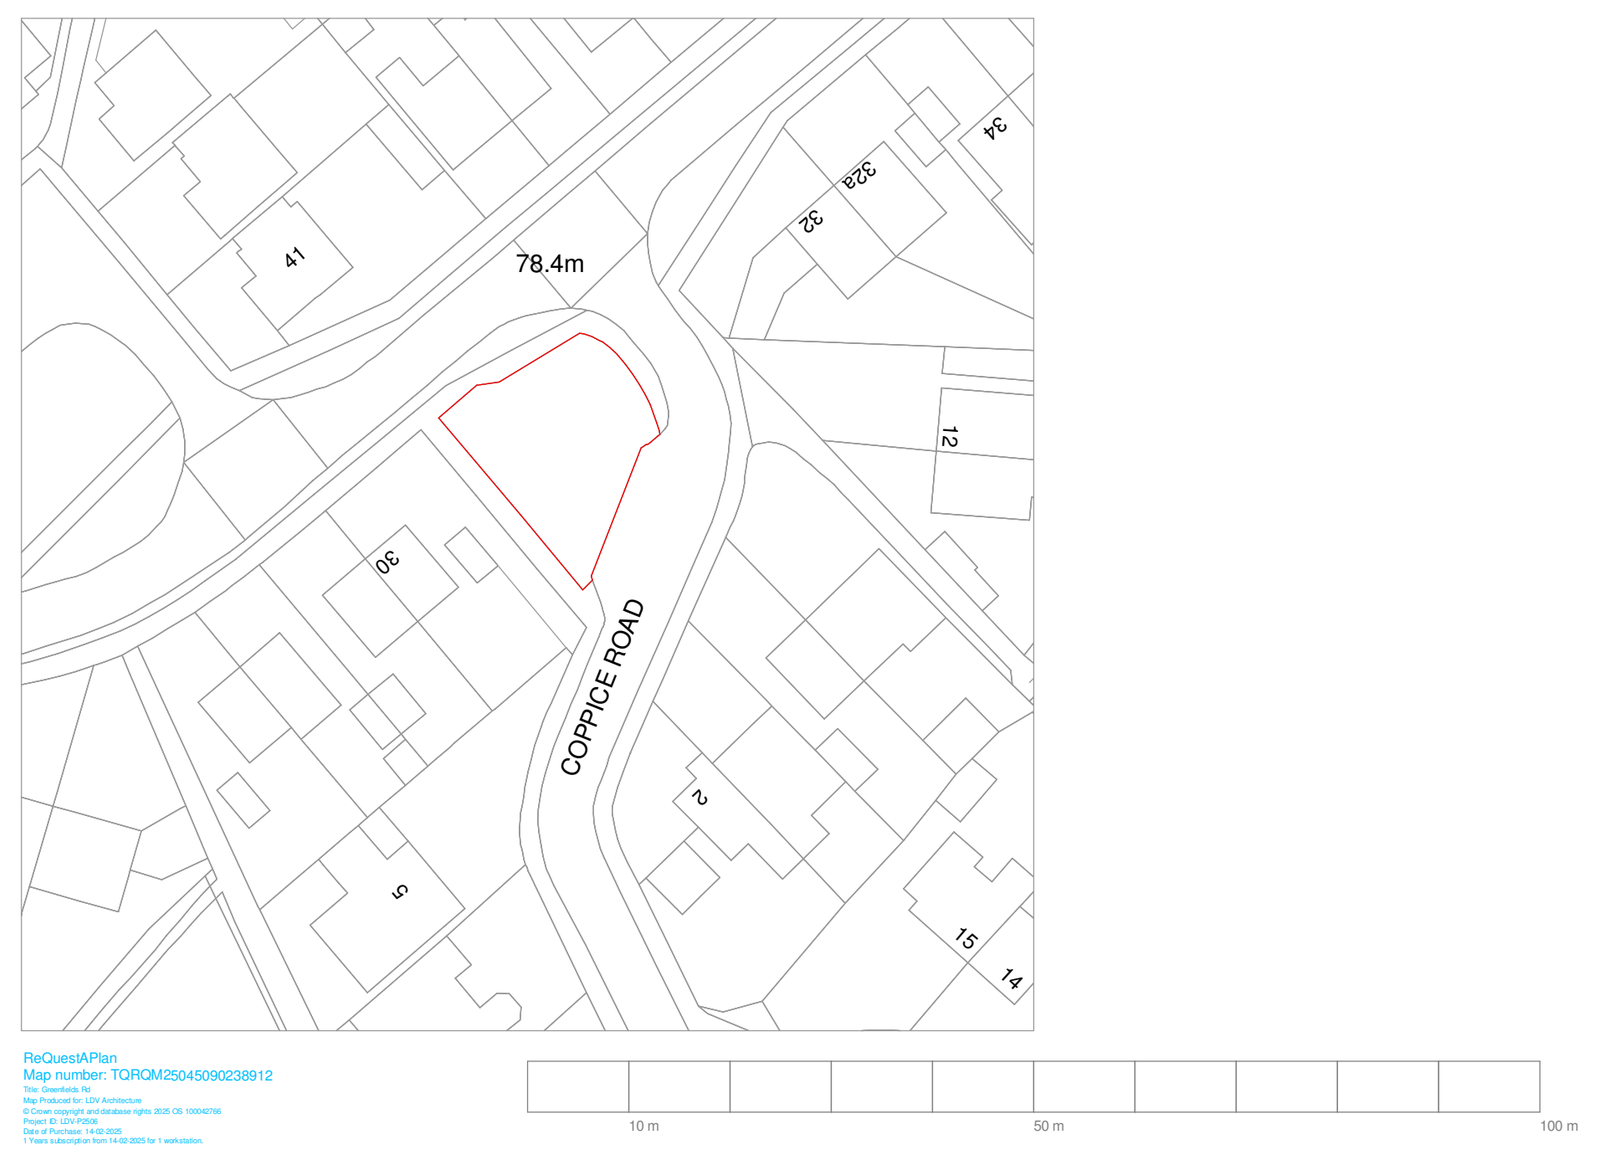

1 **Location Plan**
1 : 1250

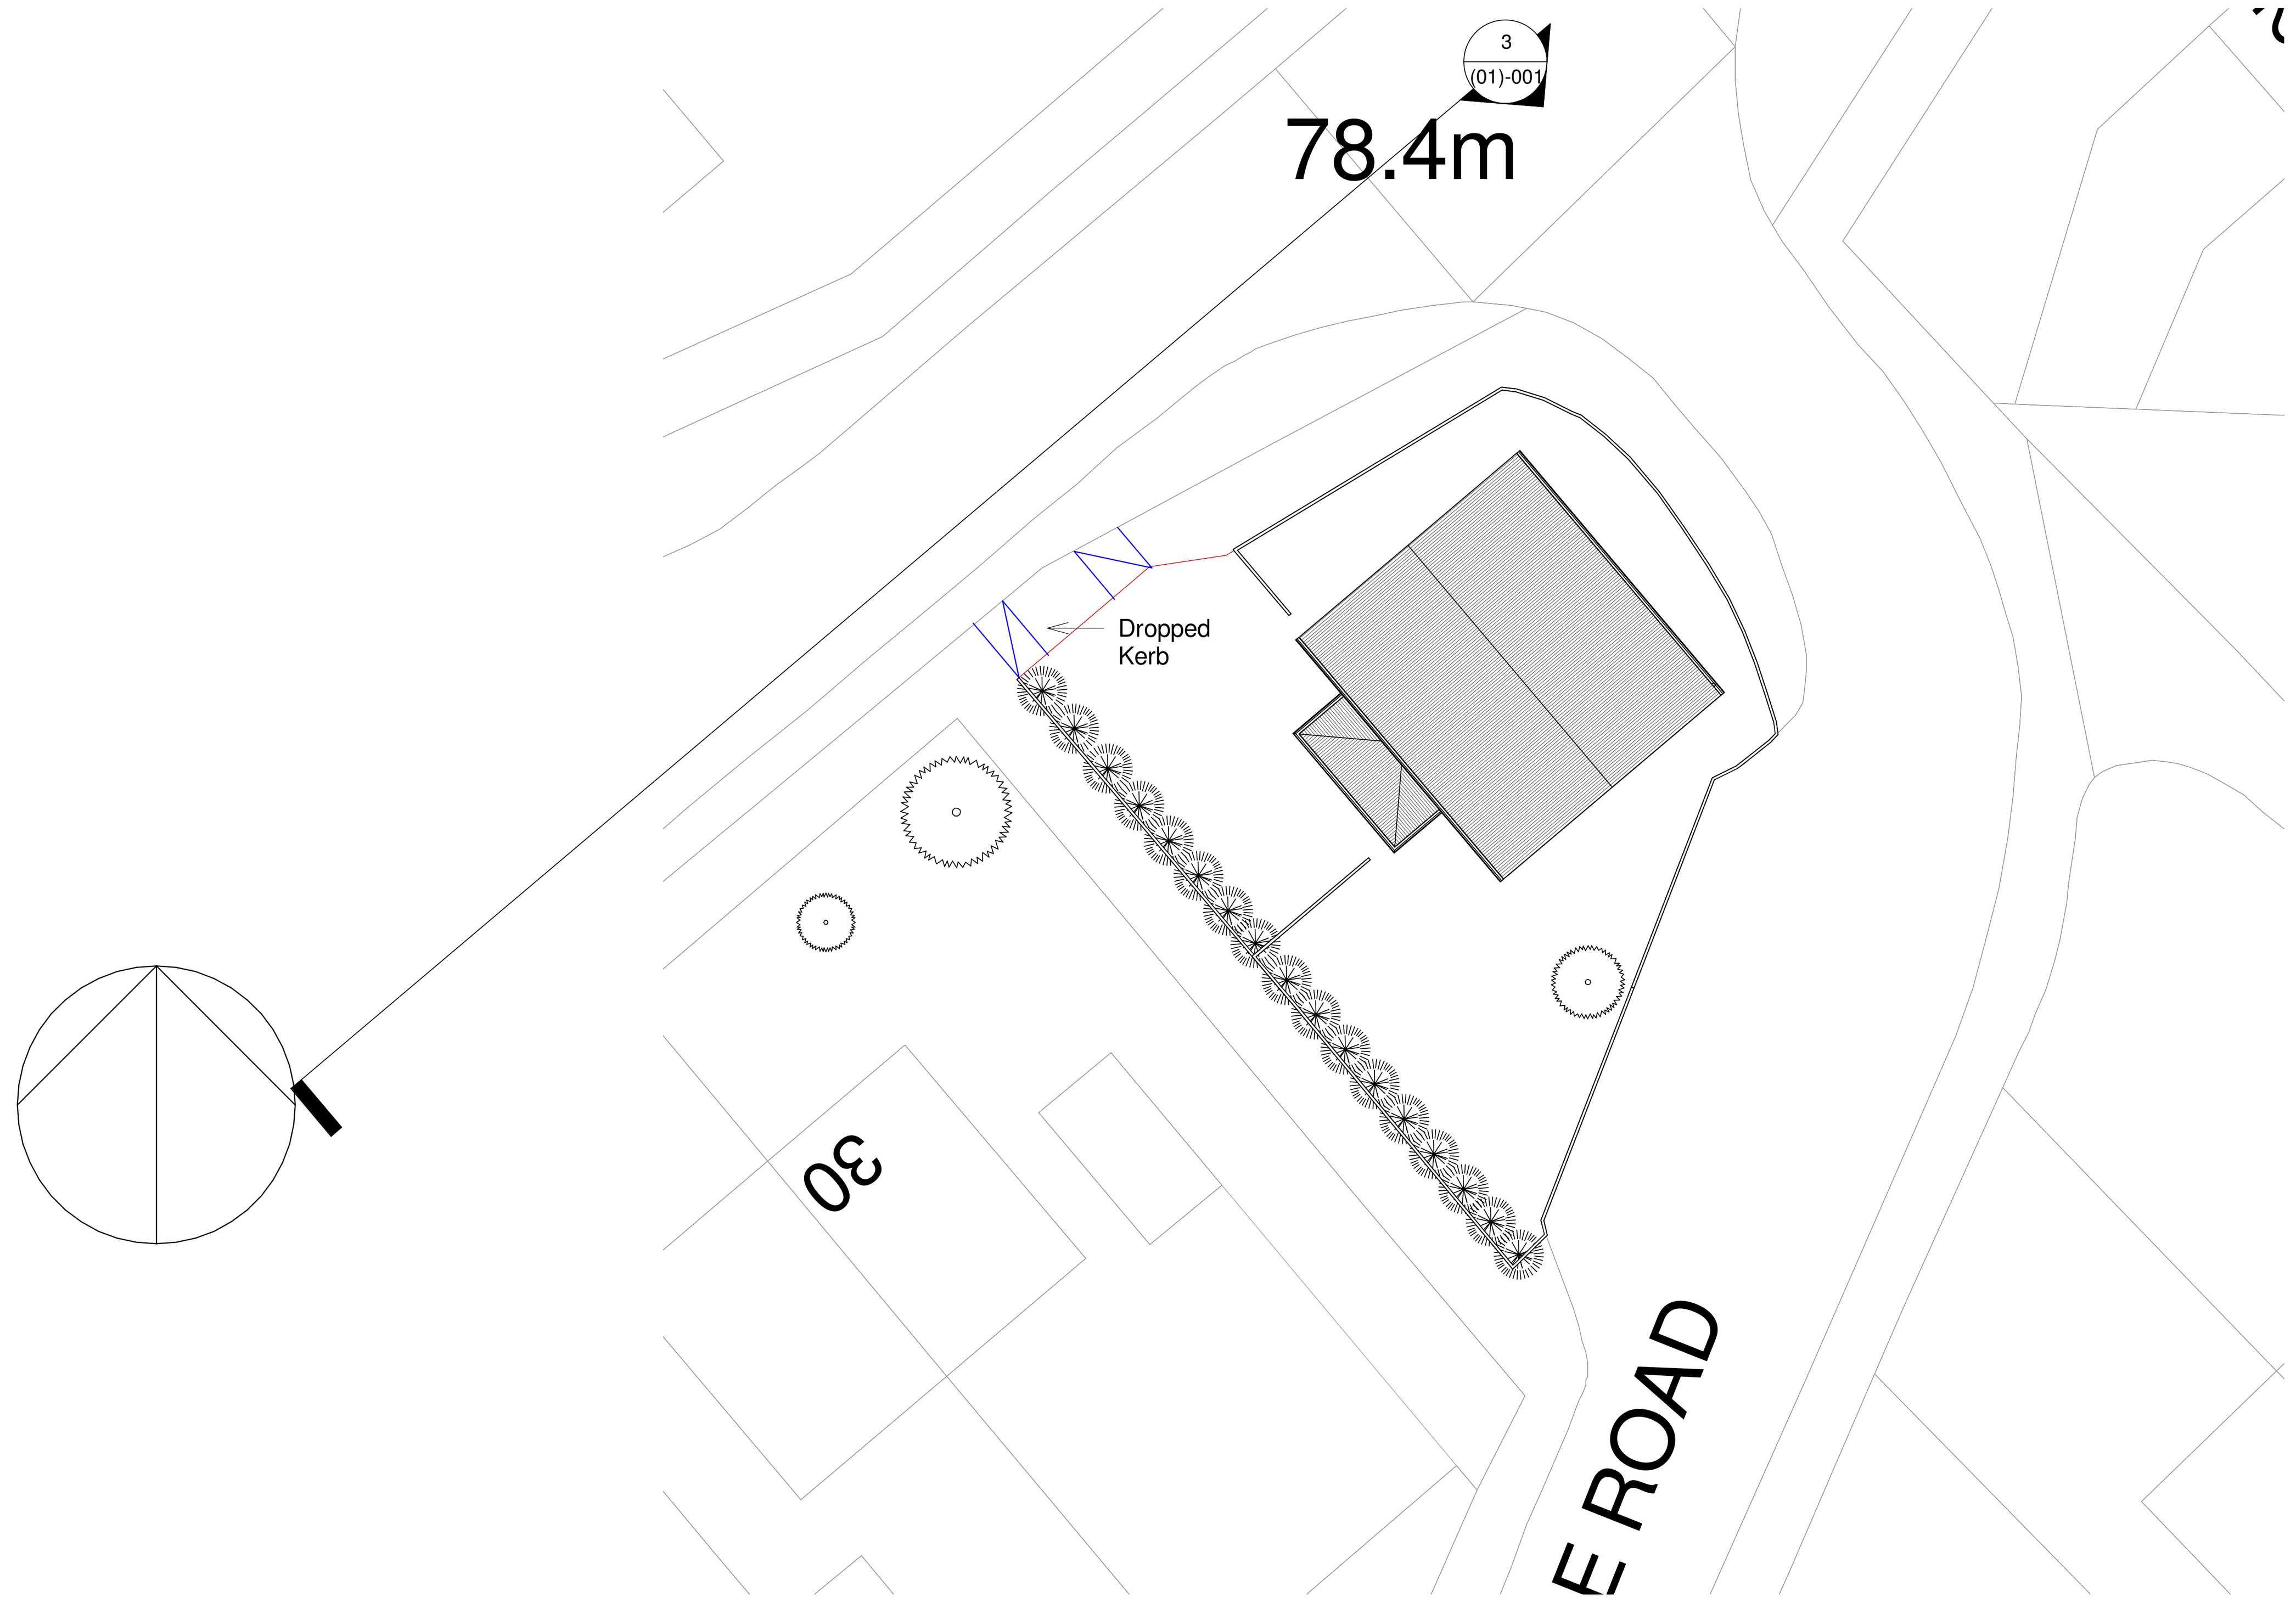

2 **Site Plan**
1 : 200

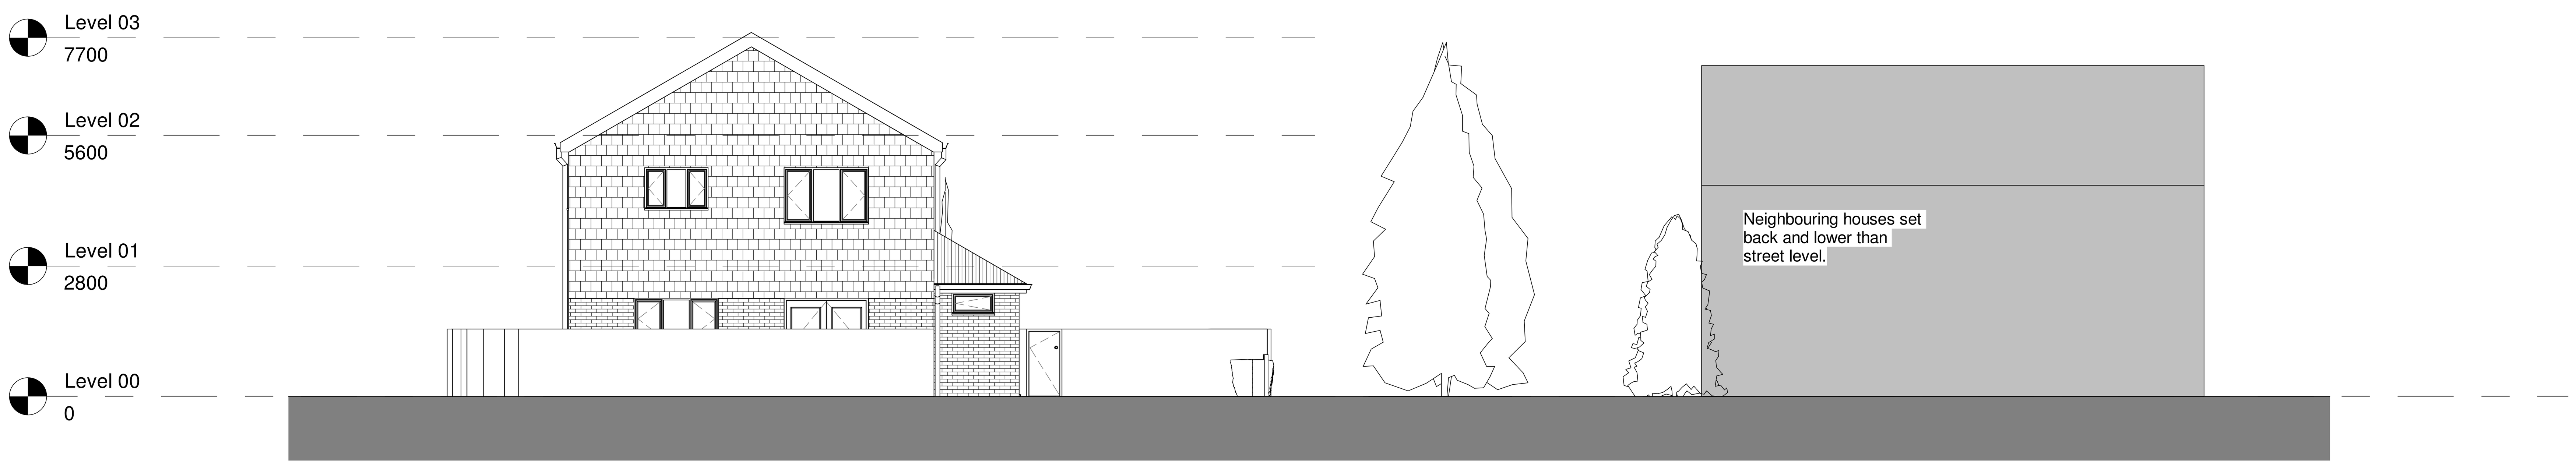

3 **Section 1**
1 : 100

0 2.5 m 10 m

rev	description	drawn	checked	date
G	Revision 7	LDV	LDV	10/11/26
F	Revision 6	LDV	LDV	05/11/26
E	Revision 5	LDV	LDV	22/10/26
D	Revision 4	LDV	LDV	16/09/25
C	Revision 3	LDV	LDV	04/09/25
B	Revision 2	LDV	LDV	30/03/25
A	Revision 1	LDV	LDV	28/02/25

revisions

status: PRELIMINARY

This drawing is protected under The Copyright, Designs and Patents Act 1988.
This drawing is produced for PLANNING PURPOSES ONLY and is not to be used for construction.

LDV Architecture
39 PLOVERS ROAD
HORSHAM, WEST SUSSEX
RH13 5PD
TELEPHONE + 44 (0)1403 541 586
EMAIL INFO@LDVARCHITECTURE.CO.UK

client: Mr ABUKABAR

project: GREENFIELDS ROAD

title: LOCATION AND SITE PLANS

scale: As indicated @ A1
date: 28/02/25
drawn: LDV
checked: LDV

job no: P2506
drawing no: (01)-001
revision: G