
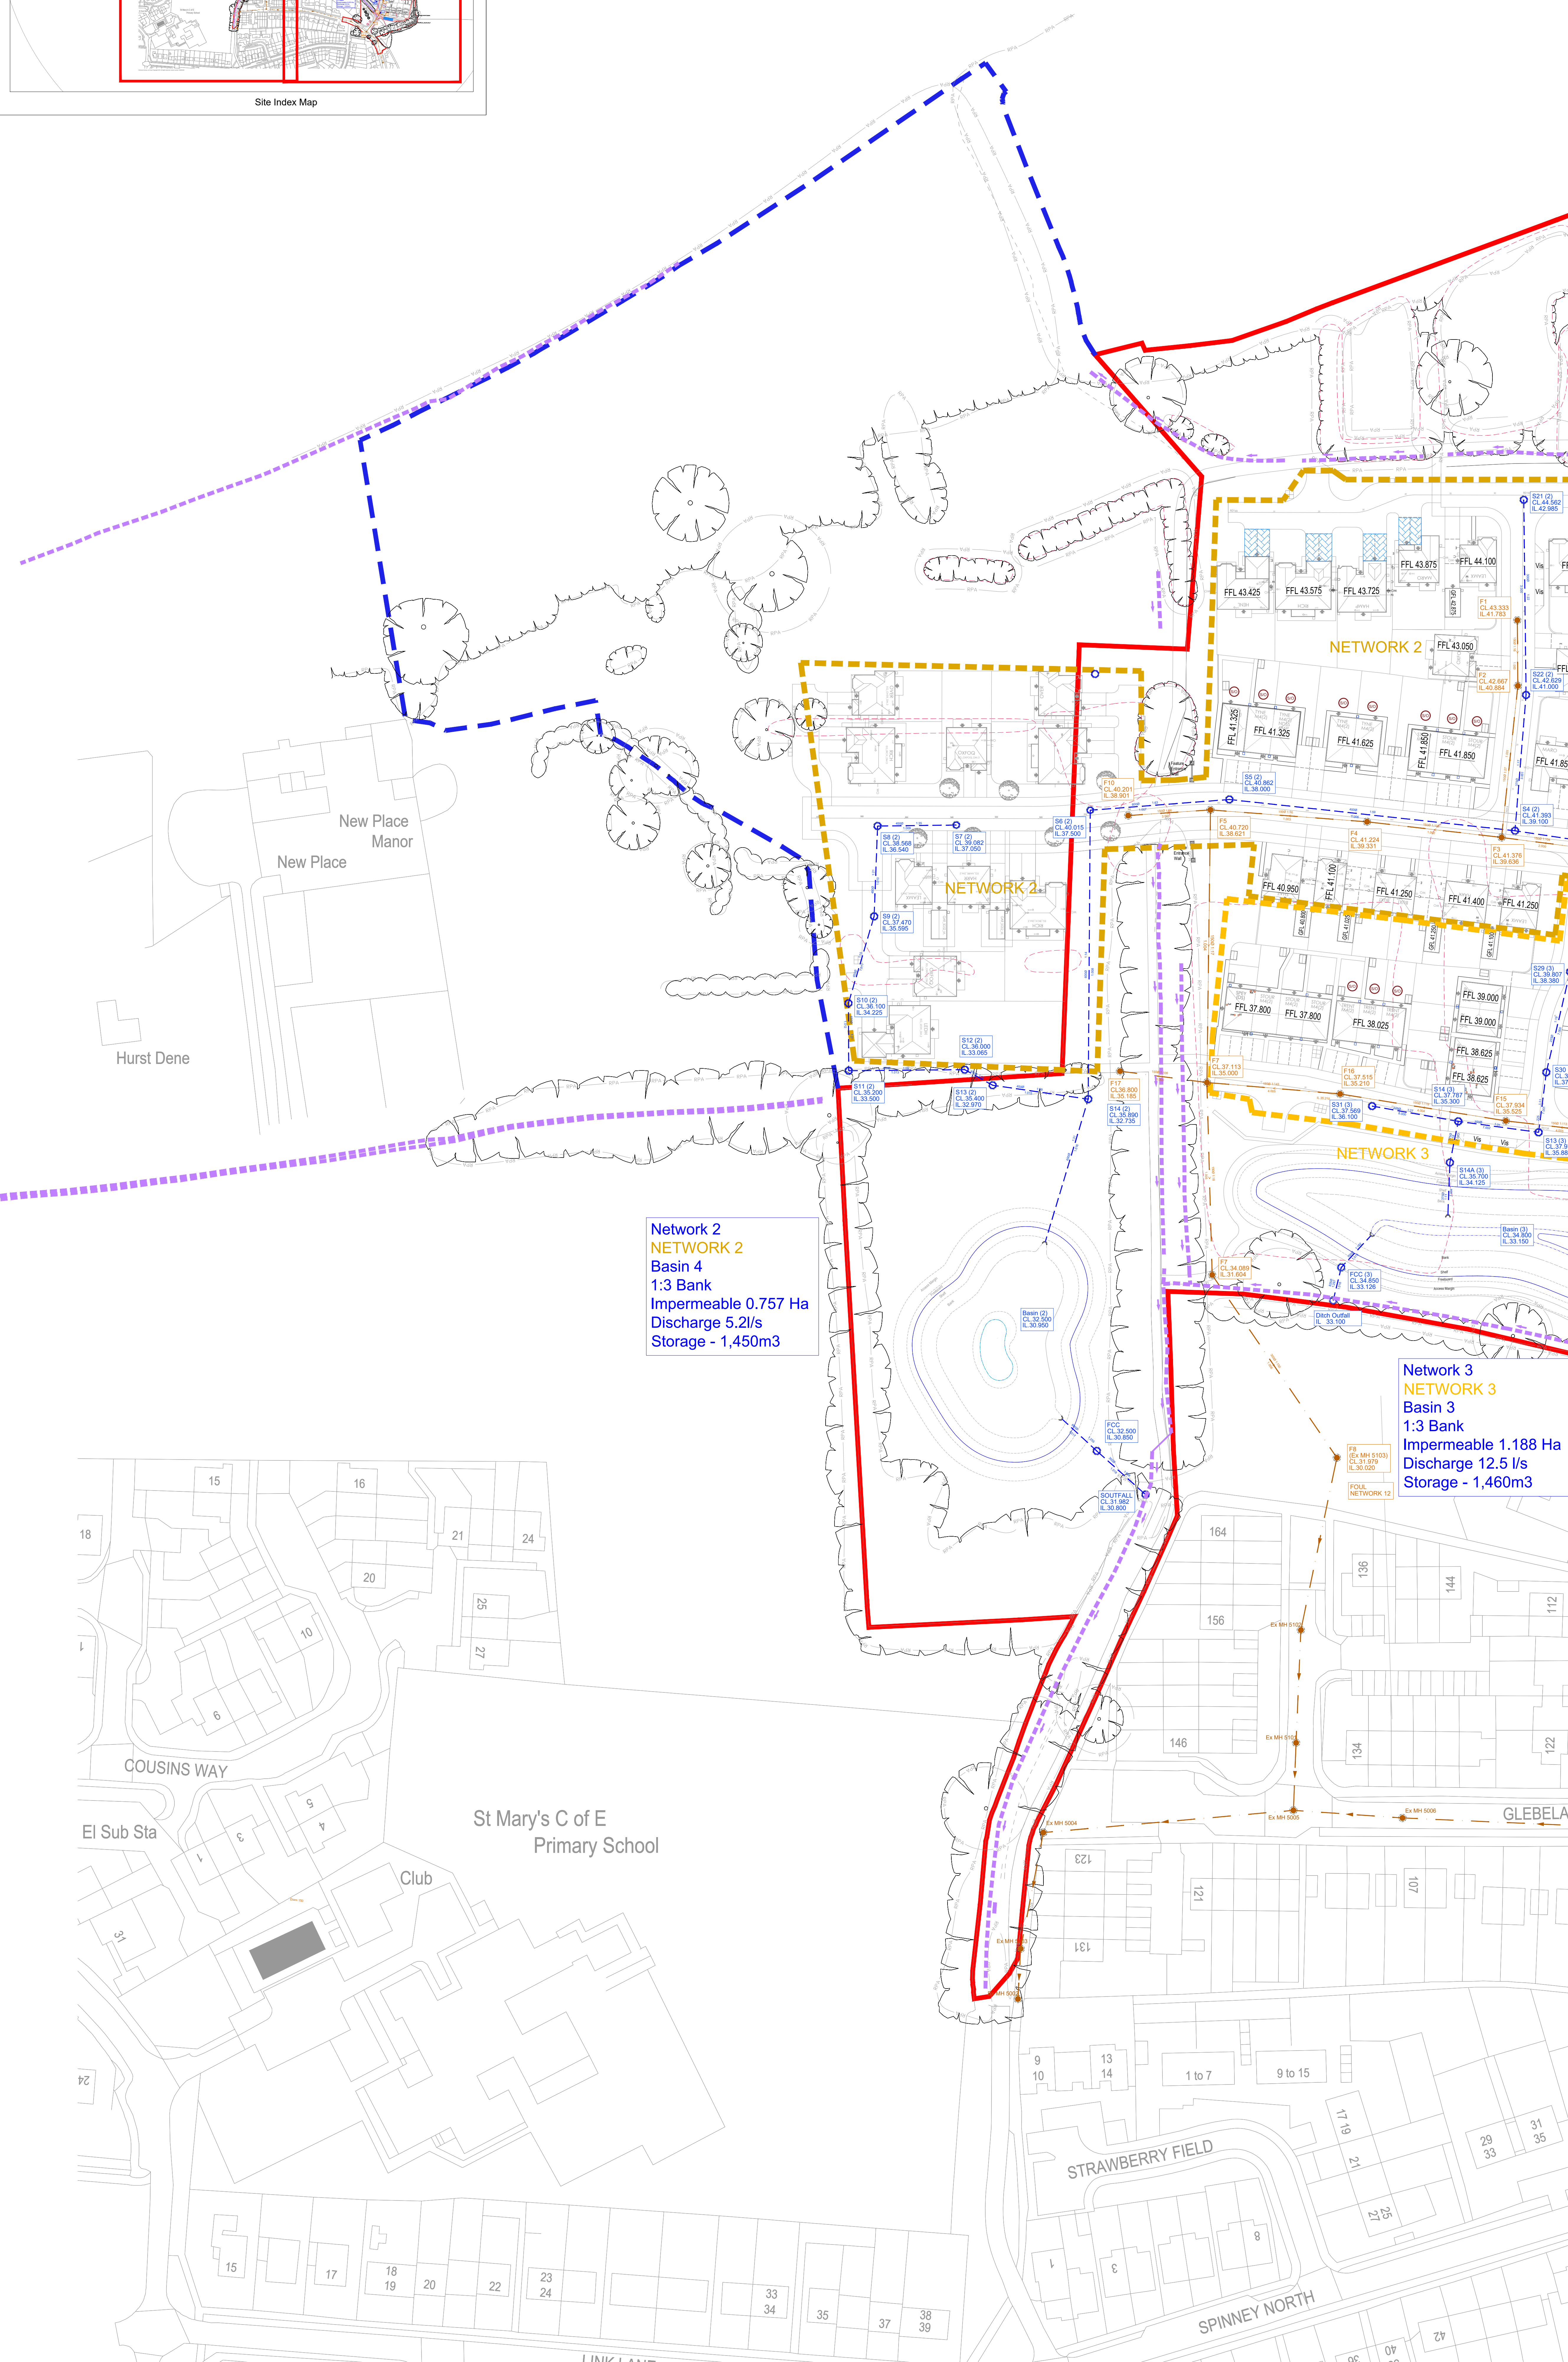
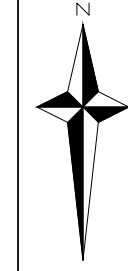


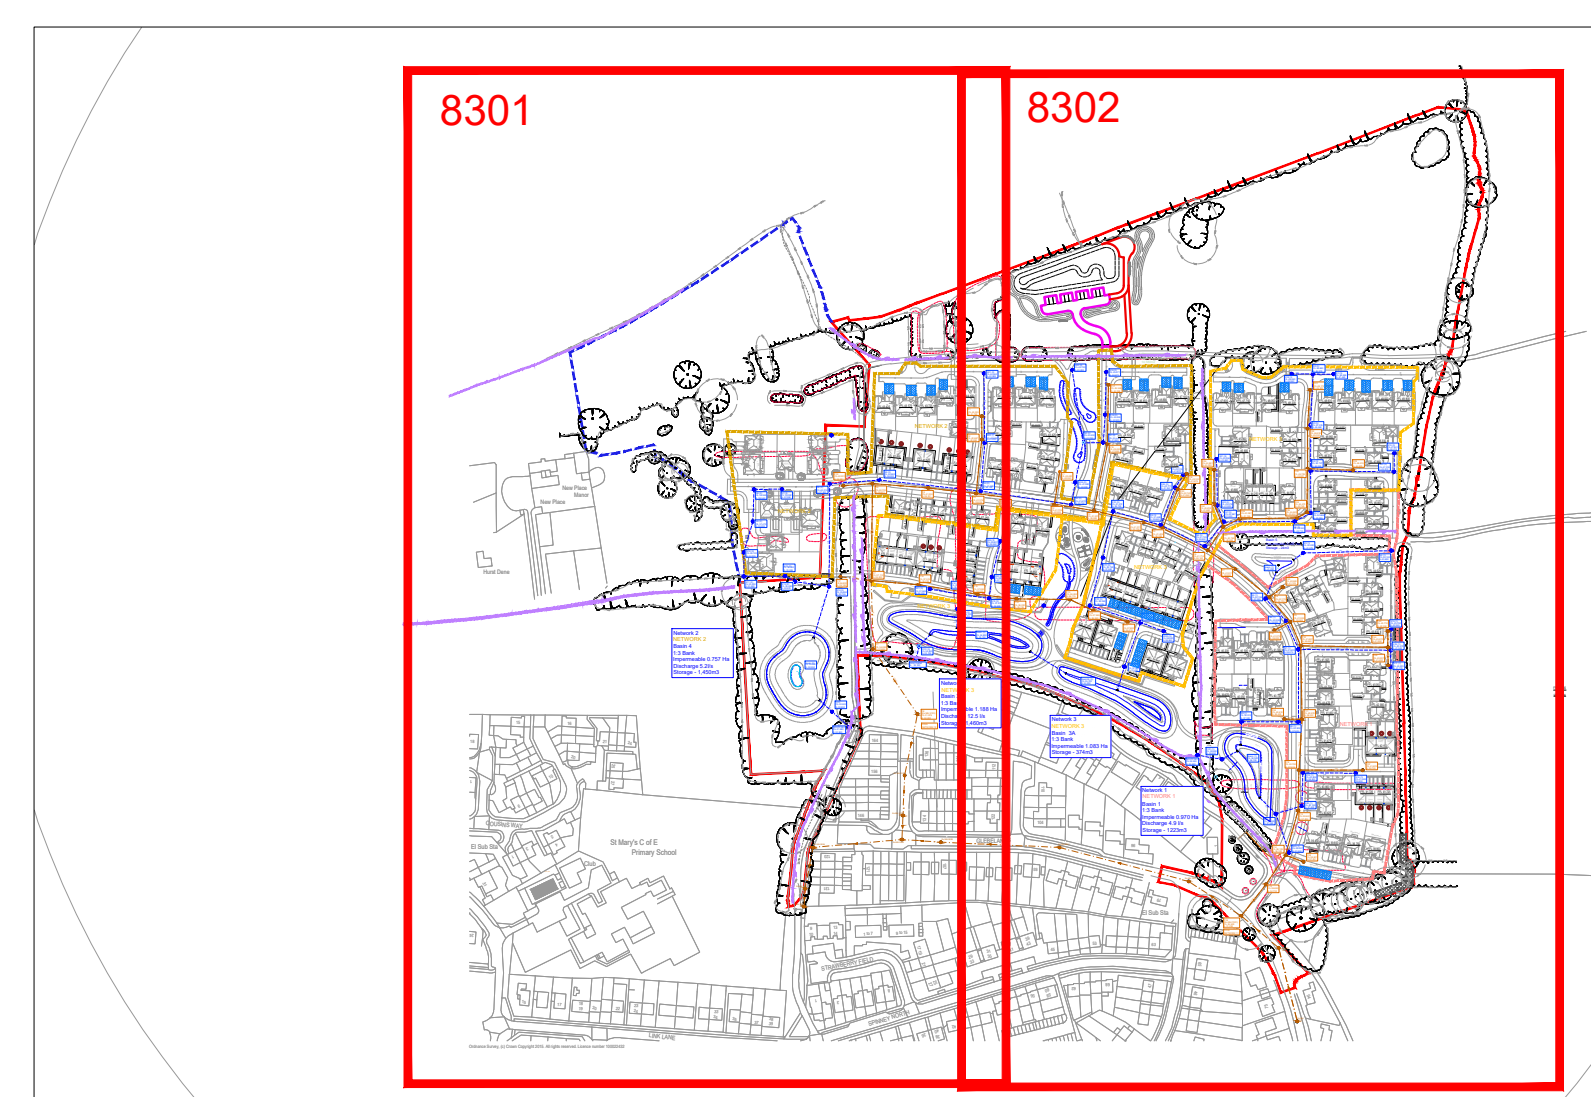

- | CIVIL / STRUCTURAL DESIGN RISK MANAGEMENT | |
|--|---|
| <p>Abnormal or unusual residual risks associated with the design outcomes shown on this drawing are:-</p> | |
| <p>RSK LBE LTD has followed its Design Risk Management process for Hazard Elimination and Risk reduction in developing the designs shown on this drawing.</p> <p>Abnormal or unusual residual risks may be shown above where it is considered that such risk may not normally be expected by competent persons engaged on work of this nature or type.</p> | |
| Notes: | |
| 1. | This drawing is to be read in conjunction with all relevant Architects and Engineers drawings and specifications. |
| 2. | Layout based on the Good Perry Associates Drawing Layout Rev E dated June 2025. |
| 3. | Topo Survey information taken from NCS Surveys Drawing S1572, dated March 2019 |
| 4. | All levels quoted are in metres A.O.D. |
| 5. | For Levels Layout see Drawing Nos. 890815-RSK-ZX-XX-OR-C-8200 series Site Site Levels. |
| 6. | All drainage to be installed to Southern Water adoptable standards, DCG compliant. |
| 7. | All road gullies shall be located away from proposed entrances to houses. |
| 8. | For free tree protection areas and trees to be removed refer to the Arboriculturalists drawings and/or report. |

- | Drainage Legend | |
|-----------------|--|
| | Proposed Adoptable Surface Water Sewer |
| | Adoptable Surface Water Manhole |
| | Permeable Block Paving |
| | Proposed Headwall |
| | Attenuation Basin Storage |
| | Proposed Flow Control |
| | Road Gully |
| | Proposed Adoptable Foul Water Sewer |
| | Proposed Adoptable Manhole |
| | Planning Application Boundary |
| | Flow Modeling Pipe reference |
| | Network Catchments |
| | Finished Floor Level |

P06	04.07.25	Updated to suit new Redrow House Type layout	MA	GXA	RD
P05	30.06.25	Updated to suit new site layout	SH	GXA	RD
P04	13.12.2024	Issued for PLANNING RESUBMISSION	SH	GXA	RD
P03	25.10.2024	Issued for PLANNING SUBMISSION	SH	GXA	RD
P02	21.10.2024	Preliminary Issue following BDW comments from workshop.	GXA	GXA	RD
P01	27.09.2024	Preliminary Issue	GXA	GXA	RD
Rev.	Date	Amendment	Drawn	Chk'd	App'd

 CIVILS • STRUCTURES • HYDROLOGY an in2civ company					
Alder Park Hunter Road Croydon CR9 4AQ United Kingdom		Tel: +44 (0) 20 7050 5600 Fax: +44 (0) 20 7400 1417 Email: info@in2civ.co.uk Web: www.in2civ.co.uk			
Client					
BARRATT DAVID WILSON (SOUTHERN COUNTIES)					
Project Title					
NEW PLACE FARM PULBOROUGH WEST SUSSEX					
Status					
PENDING					
Drawing Title					
SITE DRAINAGE WEST					
Drawn Date GXA 08.24		Checked Date GXA 08.24		Approved Date RD 08.24	
Scale 1:500		Orig Size A0		Dimensions m	
Project No. 890815				Drawing File 890815-02-00-01-01-C-001-002 Site Drainage.dwg	
Drawing No. 890815 Scale 1:500 Date 08.24					
Drawing No. 890815		RSK ZZ		DR C 8301	
Project 010		Orig 010		Date No. 08.24	
0 25m					