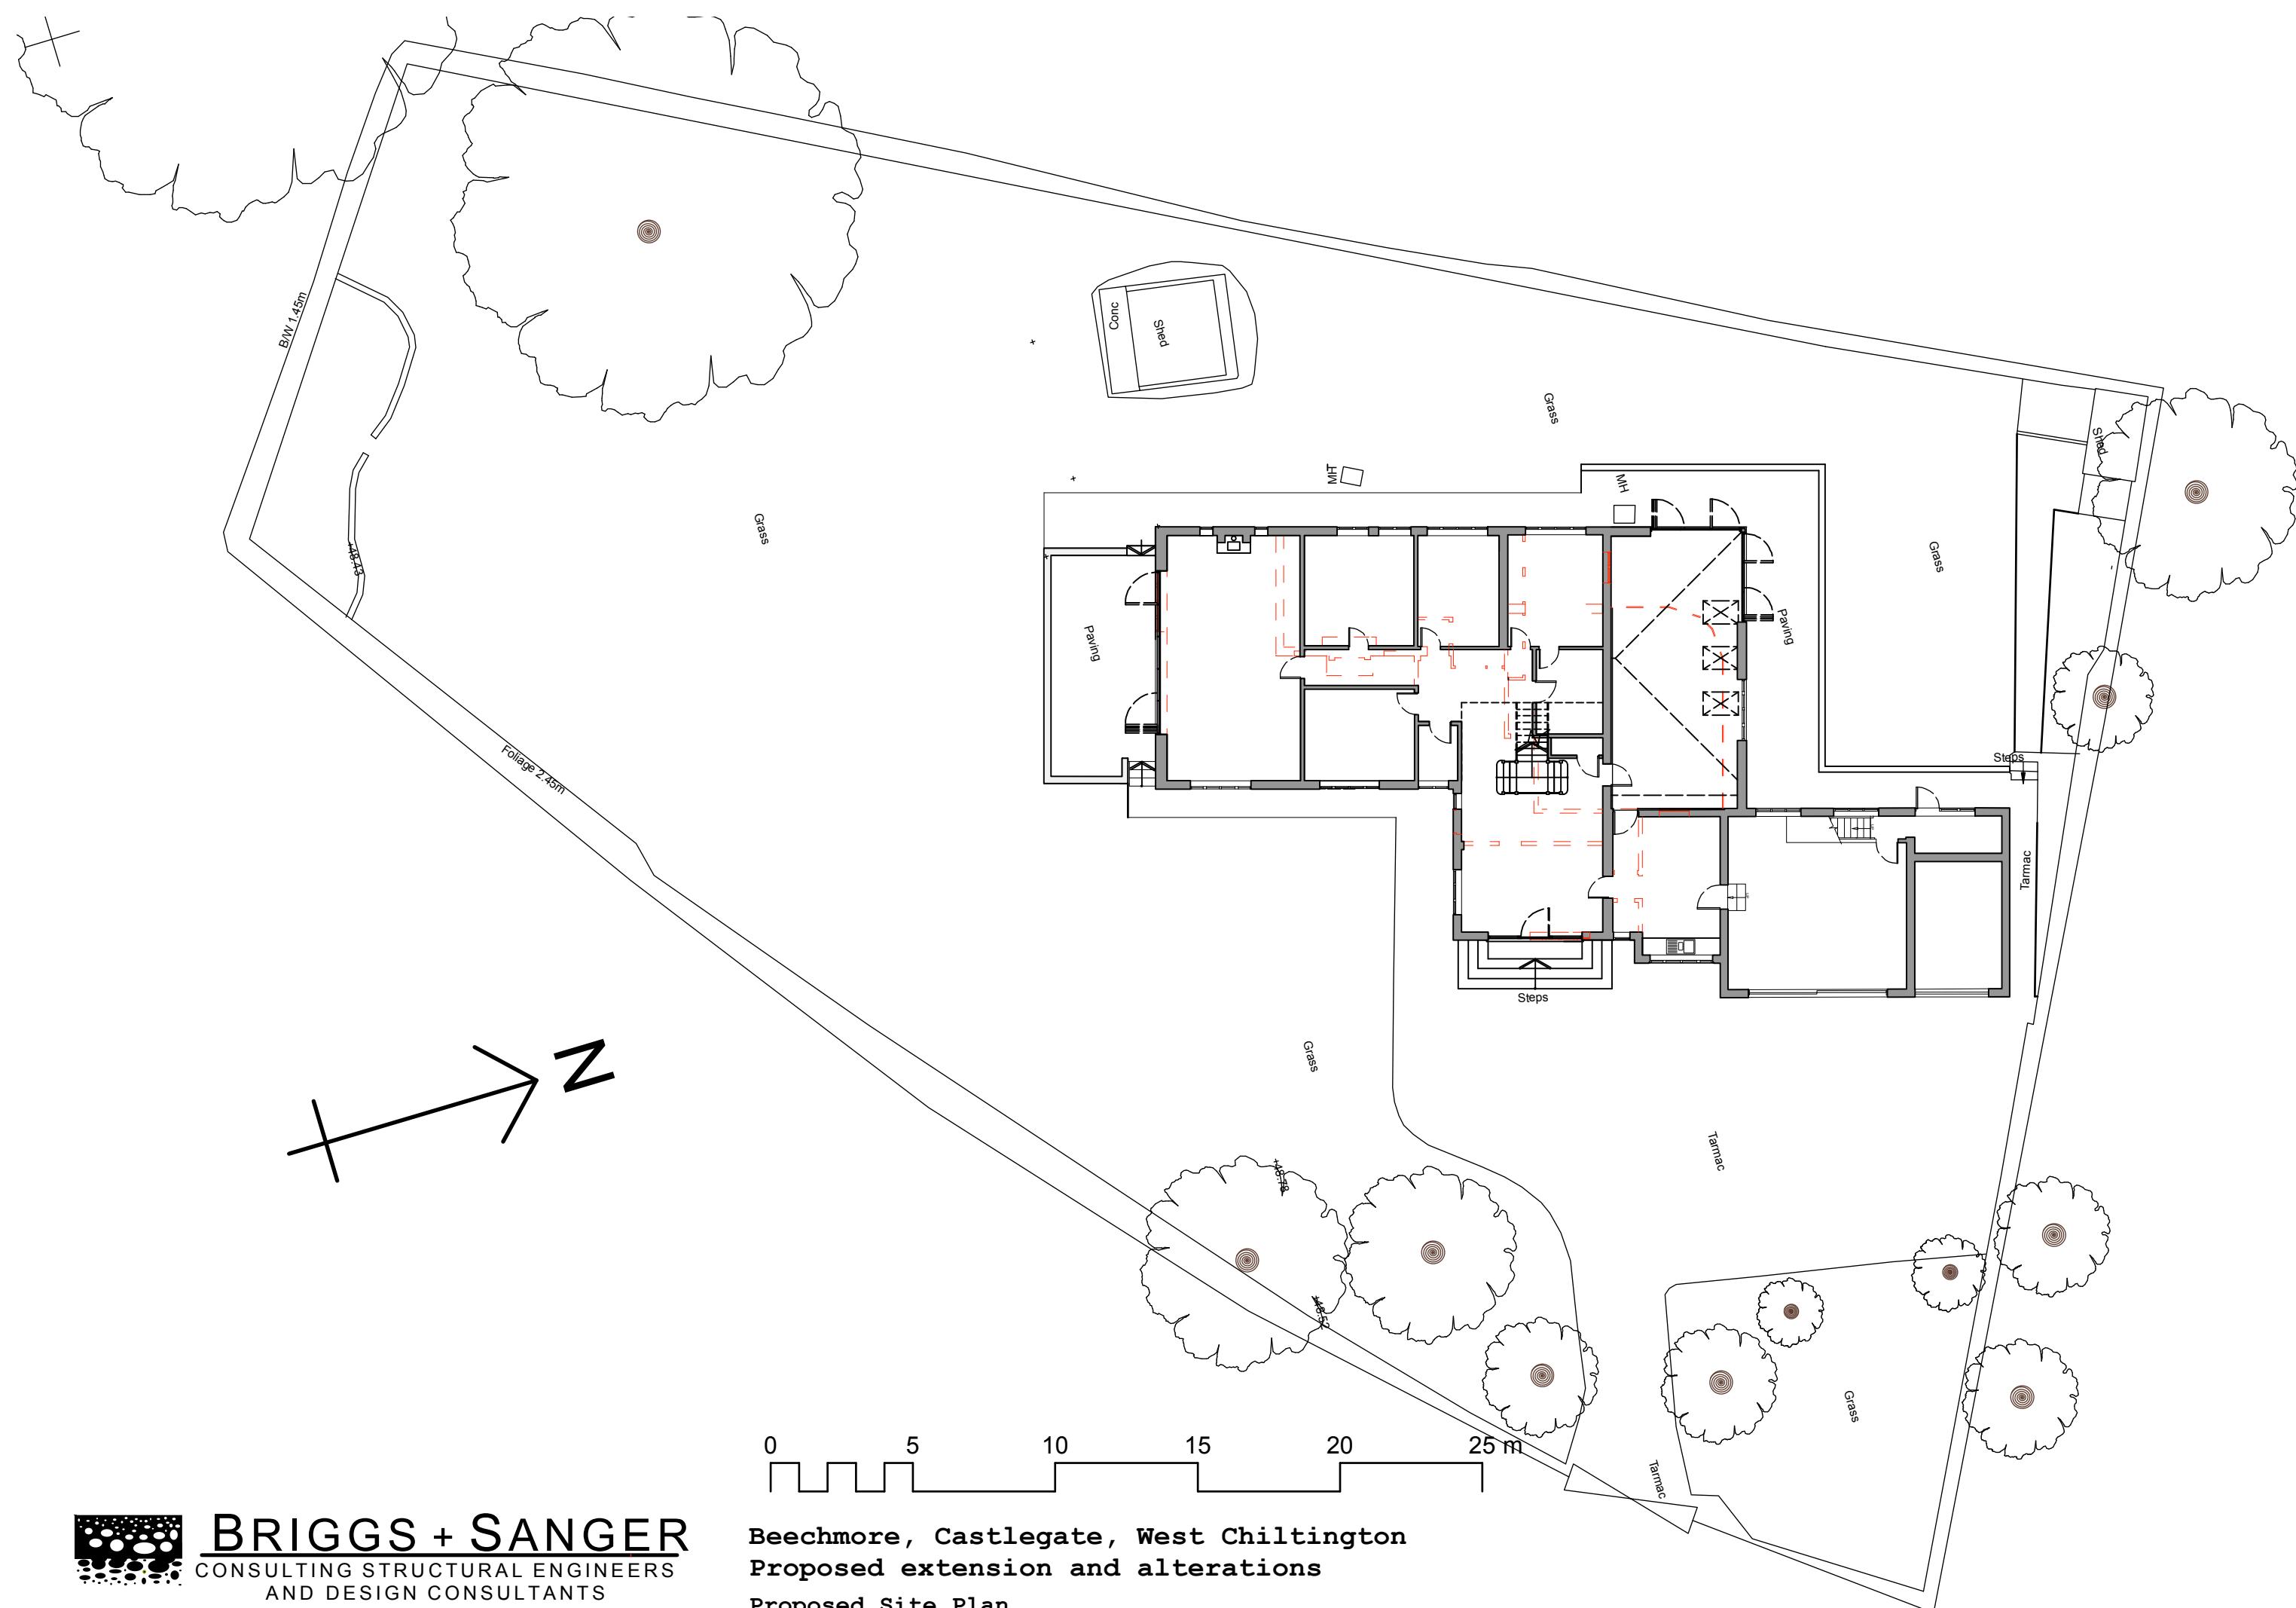


BRIGGS + SANGER
CONSULTING STRUCTURAL ENGINEERS
AND DESIGN CONSULTANTS

BRACKEN HOUSE, RANNOCH ROAD, CROWBOROUGH, EAST SUSSEX, TN6 1RB
TEL: 01892 663188 FAX: 0870 838 1189 Email: mail@briggs-sanger.co.uk

Beechmore, Castlegate, West Chilmington
Proposed extension and alterations

Proposed Site Plan

Scale: 1/200 @ A3

1440.100.06 A