



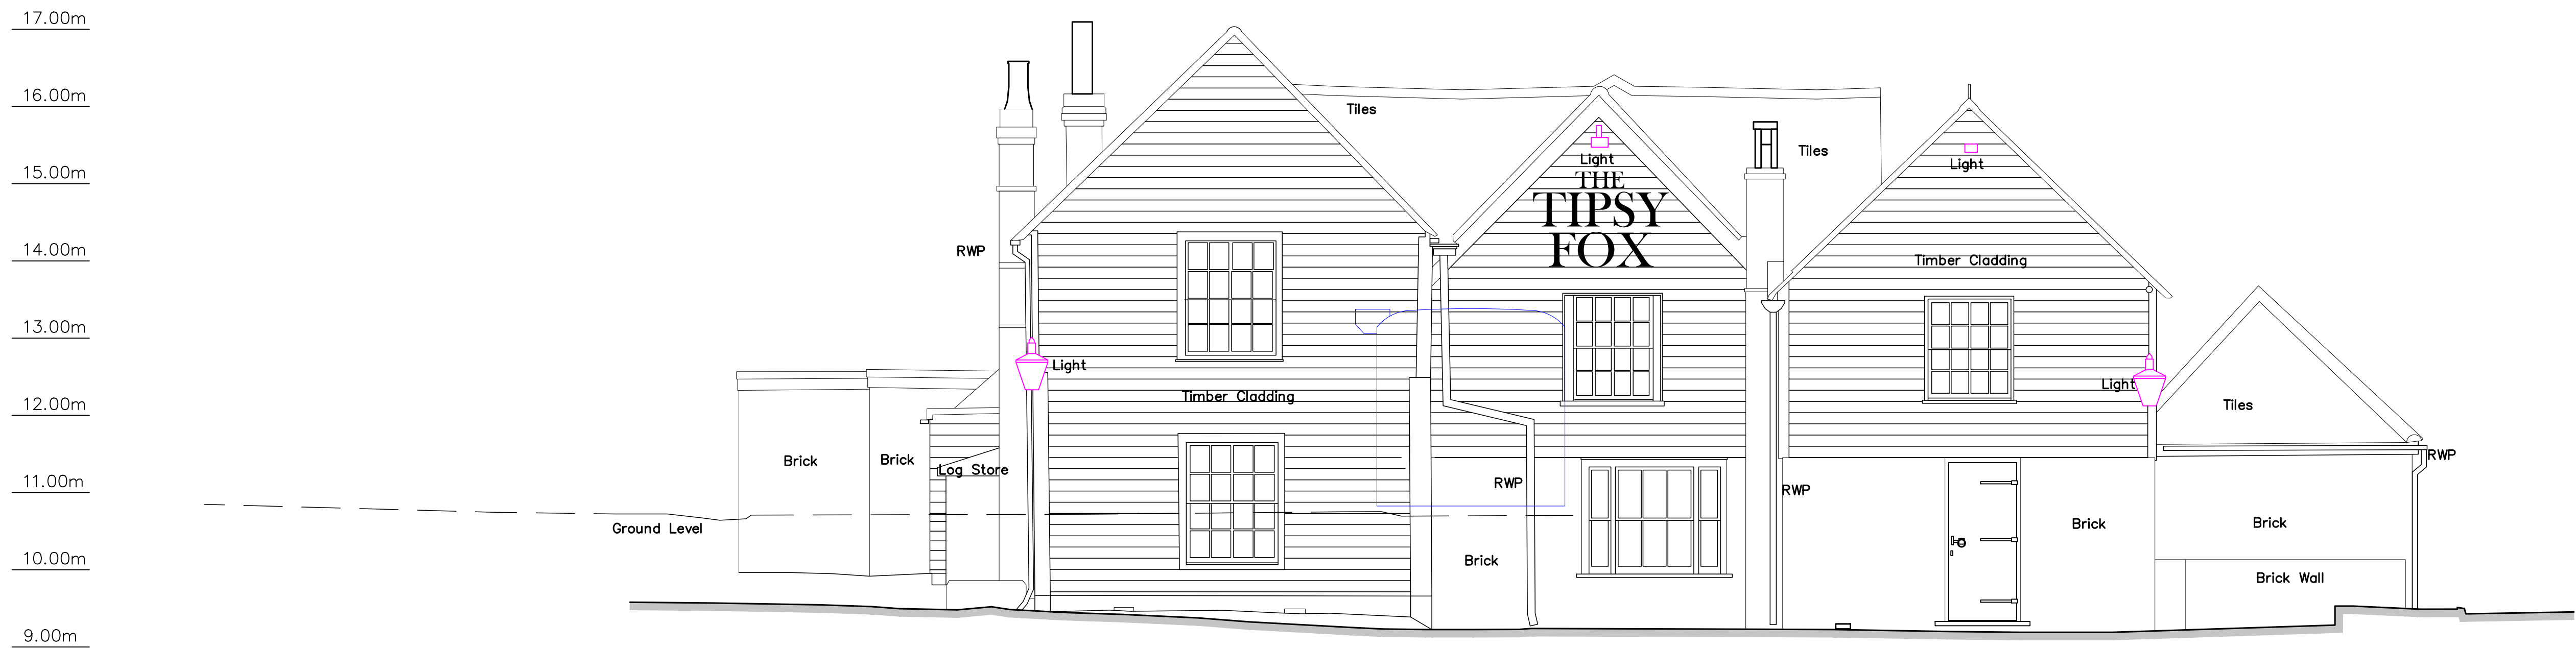

EXISTING AS BUILT EAST ELEVATION

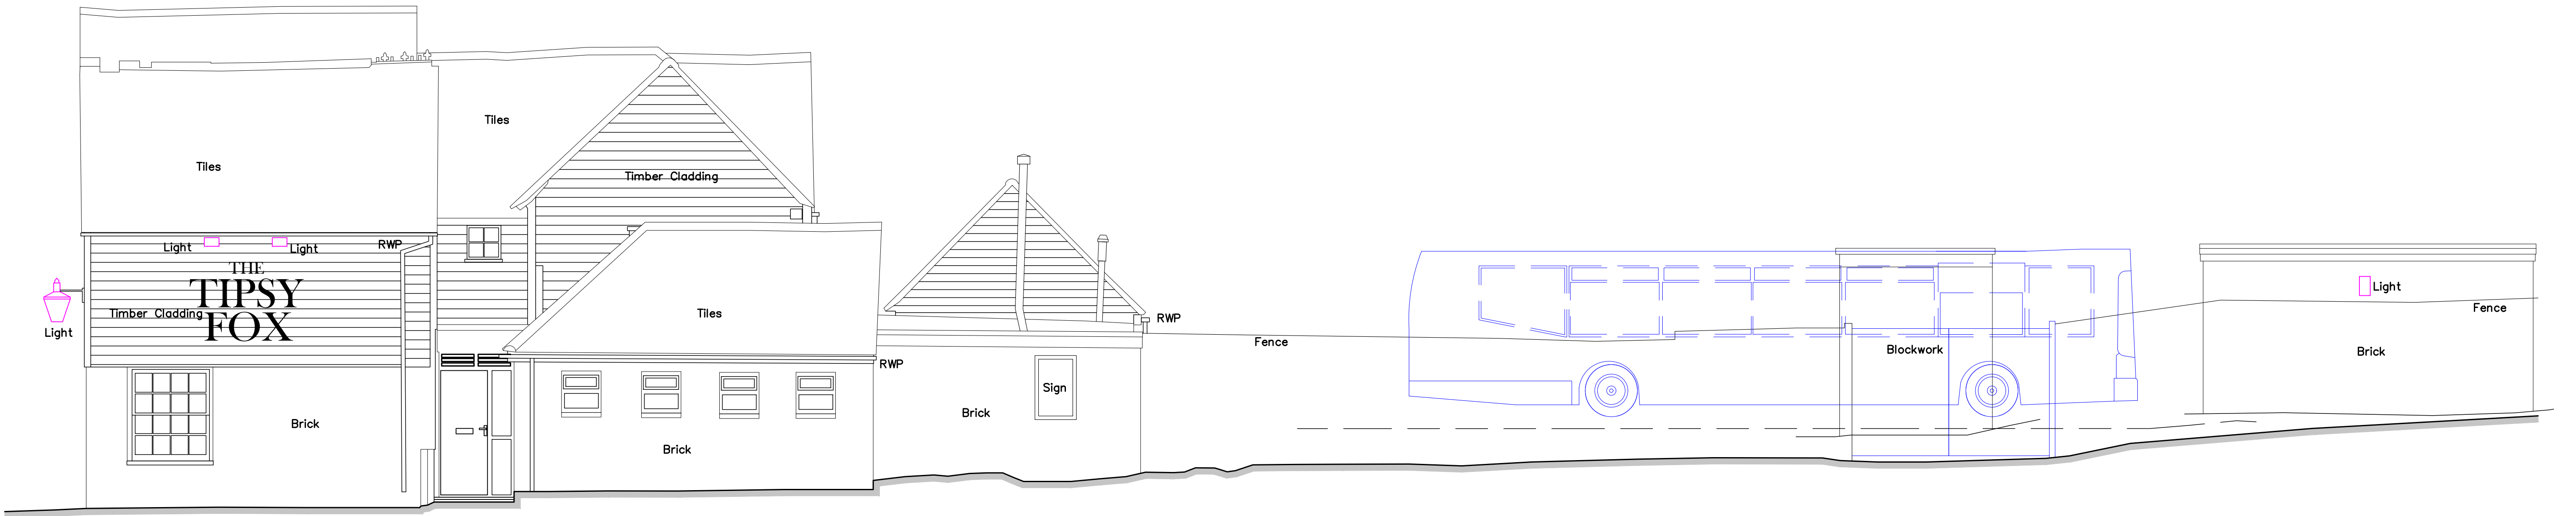

EXISTING AS BUILT NORTH ELEVATION

SURVEY EXISTING AS BUILT