



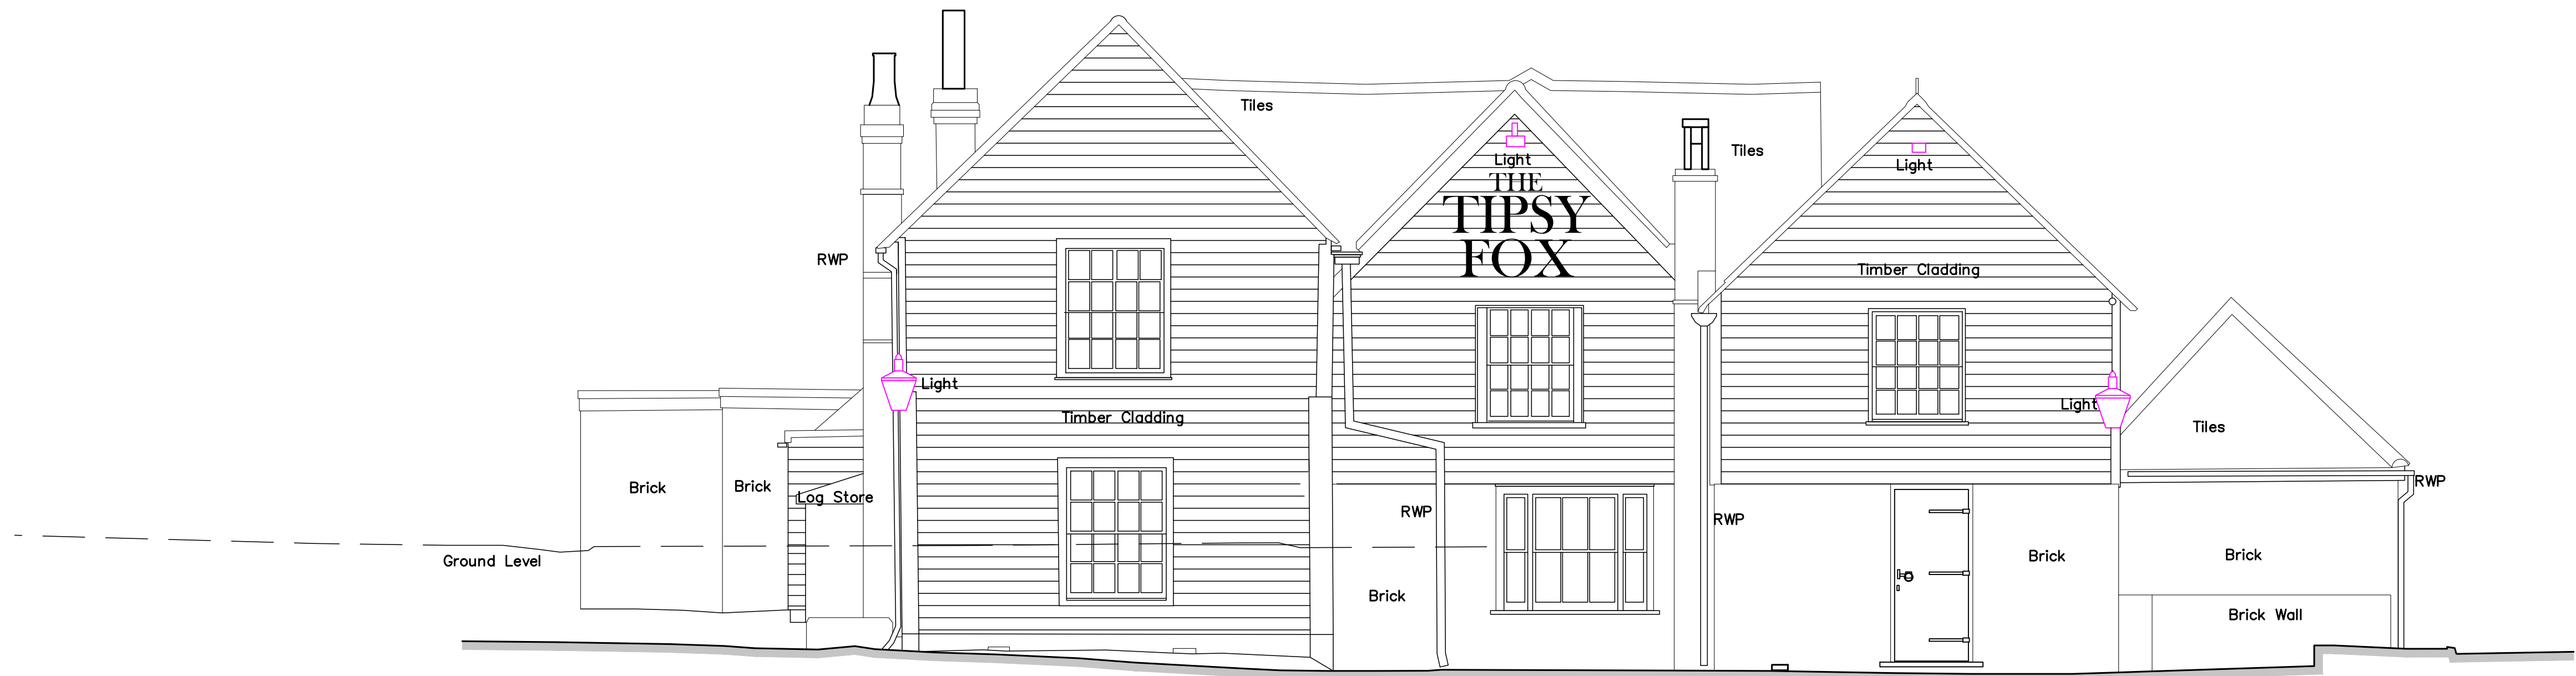


EXISTING EAST ELEVATION

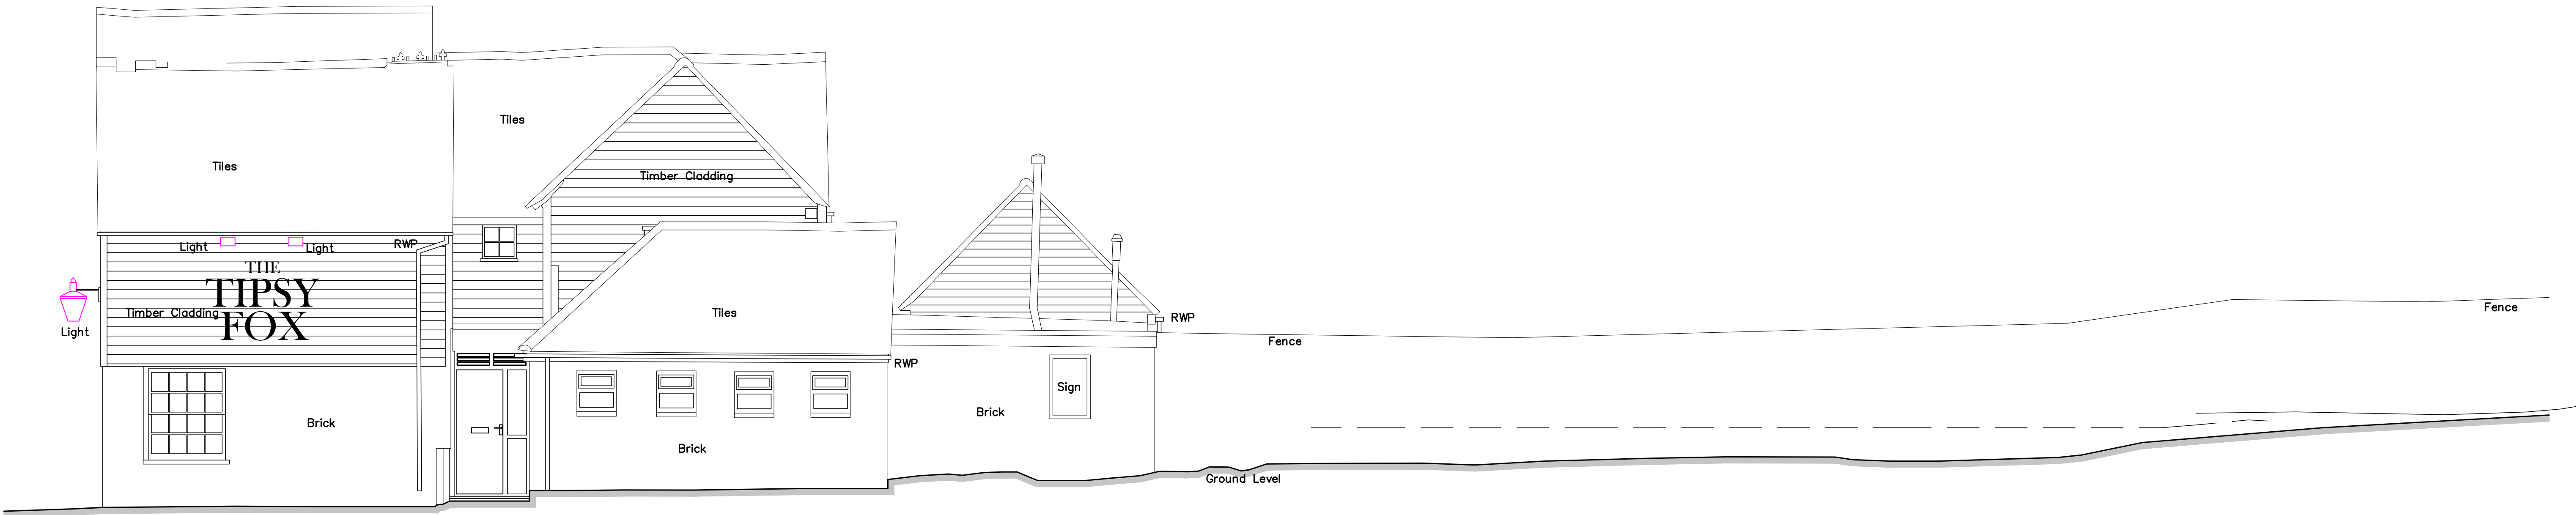

EXISTING NORTH ELEVATION

Note:
All levels and dimensions are to be checked on site.
This drawing is to be read in conjunction with all relevant
consultants' requirements, drawings and specifications.
Any discrepancies between consultants' drawings to be reported
to the Contract Administrator before any relevant work
commences.

Copyright: 2022 Eye For Detail Architects ©

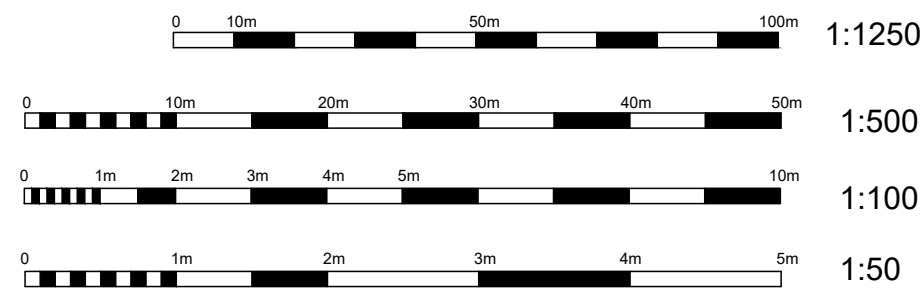

SURVEY- EXISTING PRIOR TO UNAUTHORISED PLANNING BREACH

Andrew Keeley
The Topsy Pub Co LTD,
Worthing Road, Southwater, RH13 9H
EN/21/0093 Correct The Unauthorised Planning Breach
For A Listed Building
Existing East & North Elevations

Scale	Job	Dwg	Rev
1:50, 1:500	4080	AD03	A

Eye For Detail

RIBA

ARCHITECTS
Oakwood House
North Heath Lane
Horsham
W. Sussex
RH12 5PJ
T: 01403 211868
Mob: 07540787365
info@elfdarchitects.co.uk
info@elfdarchitects.com
www.elfdarchitects.co.uk