


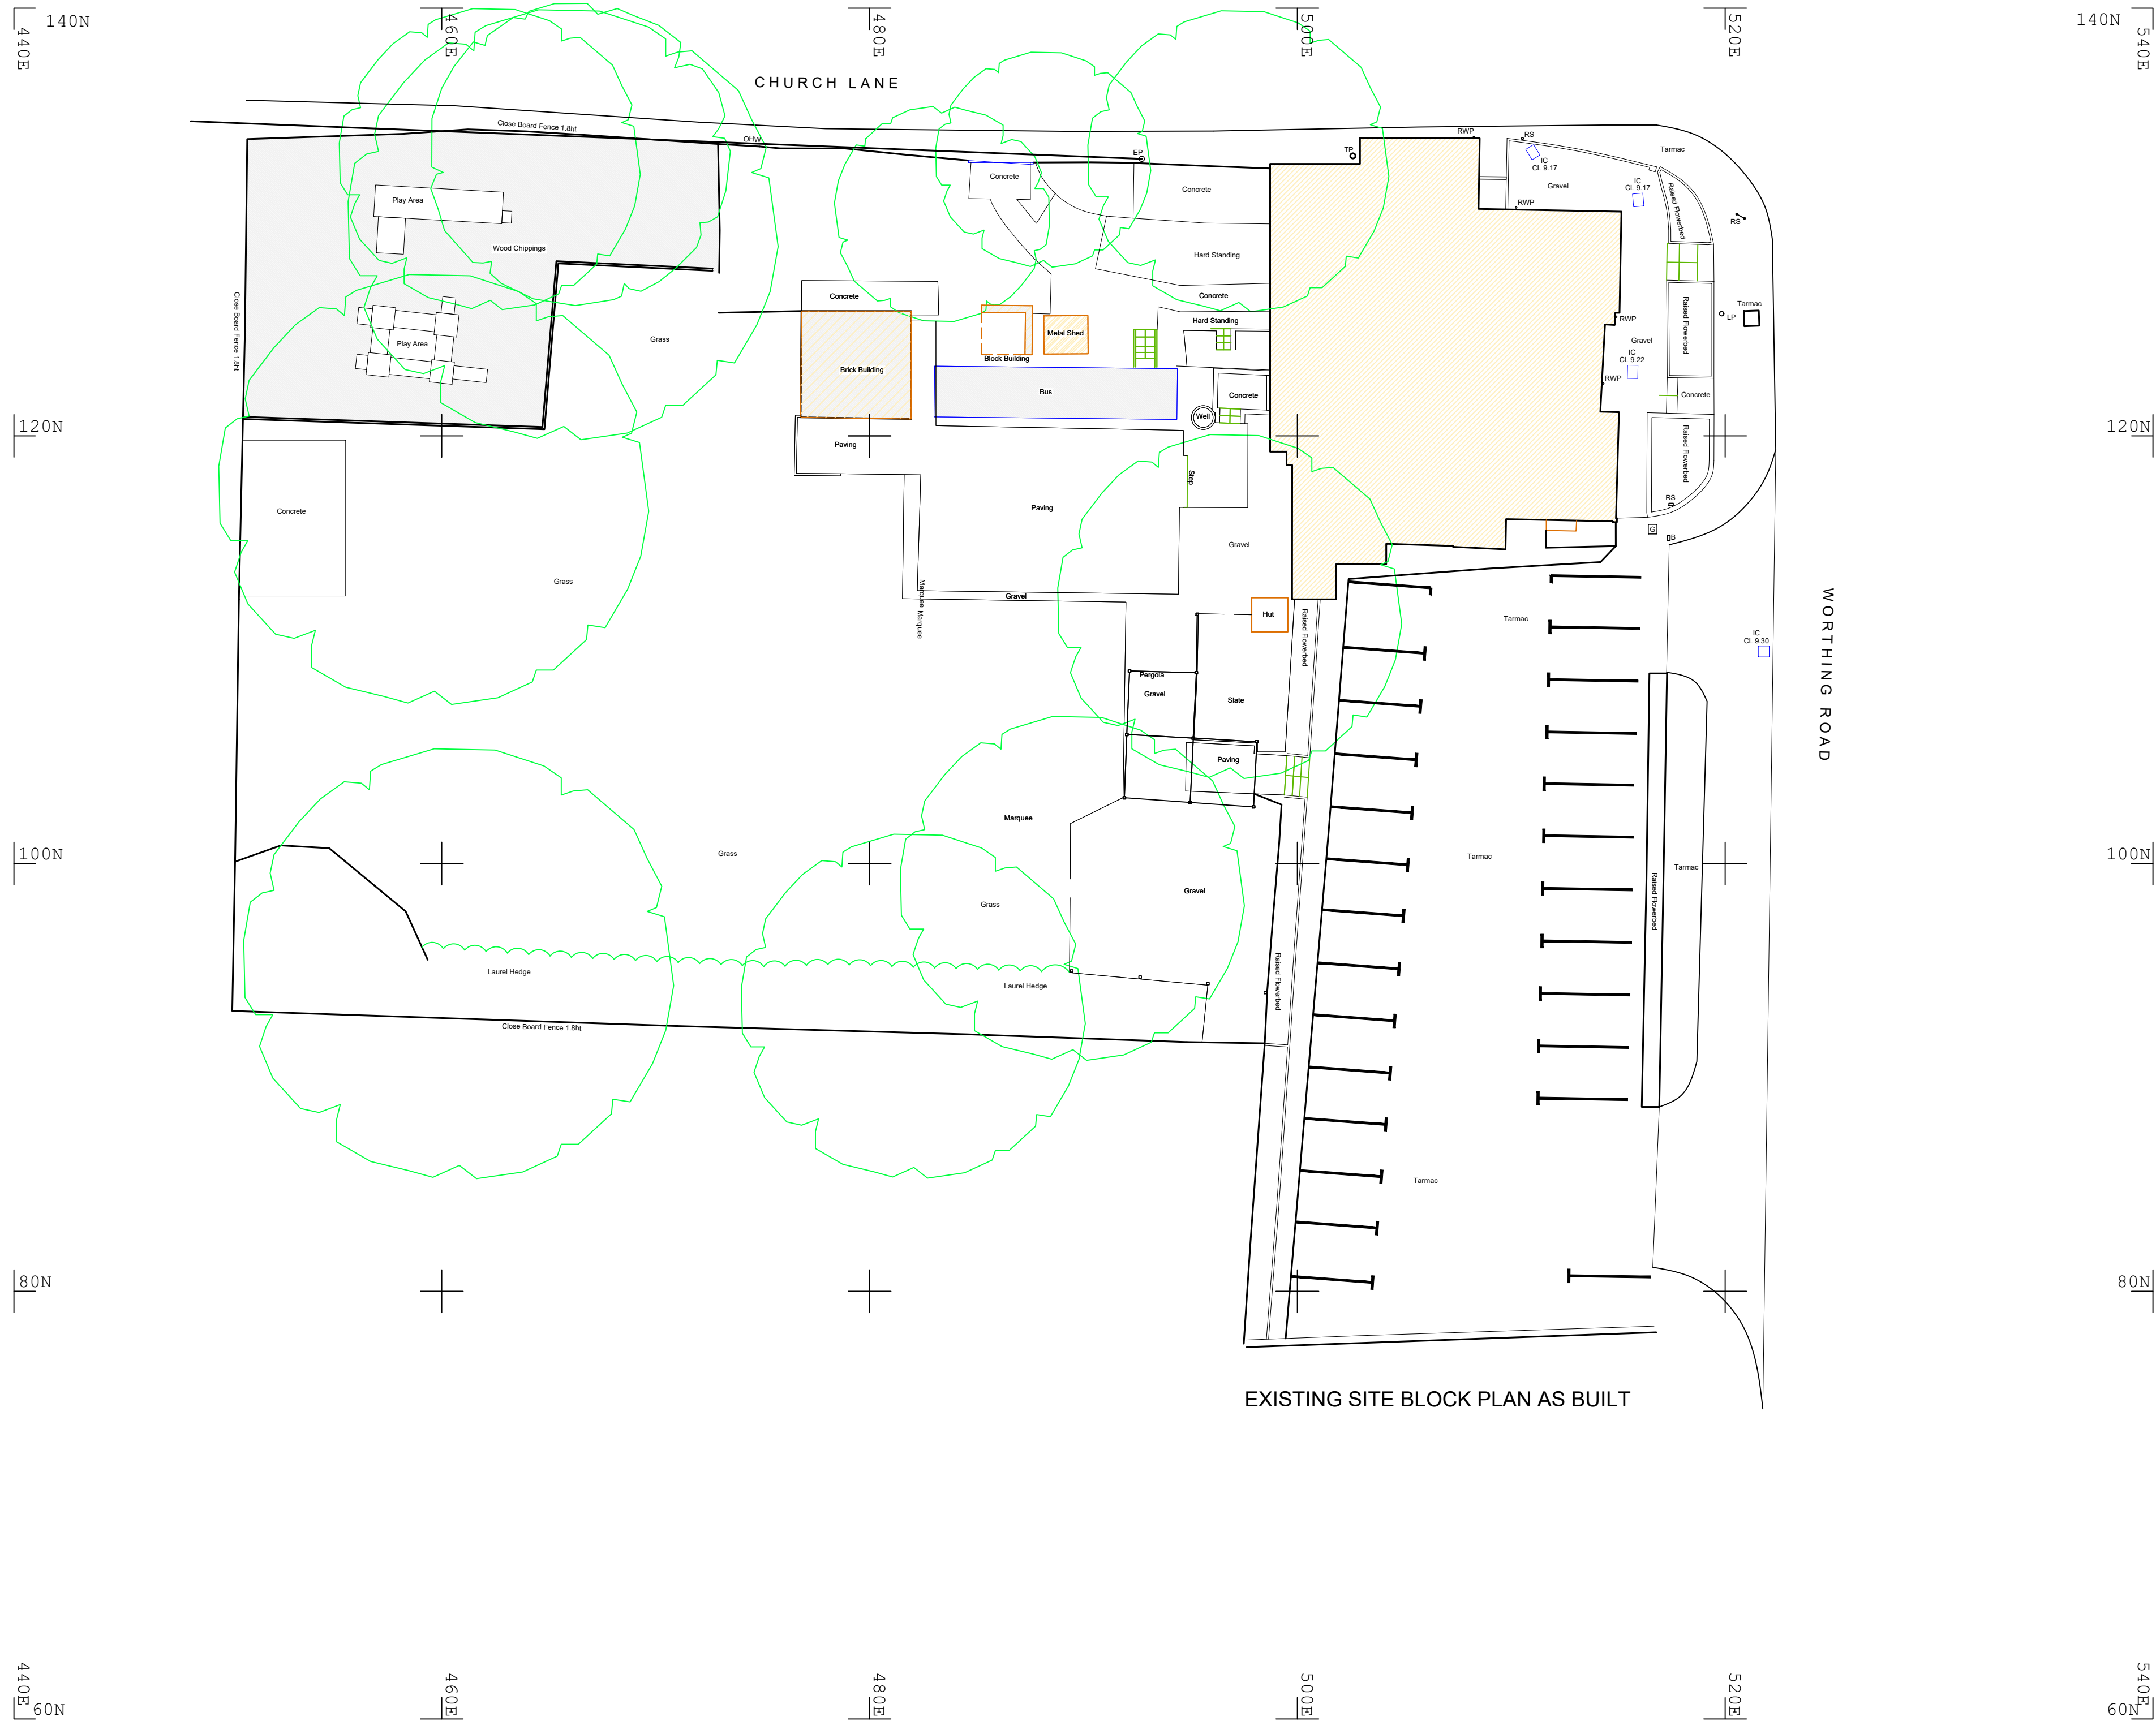


EXISTING SITE BLOCK PLAN AS BUILT

SURVEY EXISTING AS BUILT

Note:
All levels and dimensions are to be checked on site.
This drawing is to be read in conjunction with all relevant consultants' requirements, drawings and specifications.
Any discrepancies between consultants' drawings to be reported to the Contract Administrator before any relevant work commences.

Copyright: 2022 Eye For Detail Architects ©

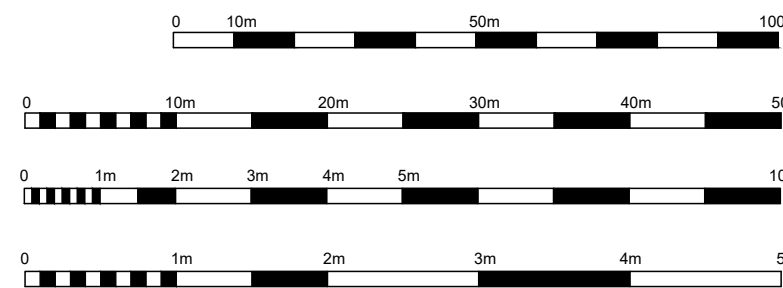

1:1250

1:500

1:100

1:50

Andrew Keeley
The Tipsy Pub Co LTD,
Worthing Road, Southwater, RH13 9H
EN/21/0093 Correct The Unauthorised Planning Breach
For A Listed Building
Existing Site Block Plan As Built

Scale
1:200

Job
4080

Dwg
AD05

Rev
A

Eye For Detail

RIBA arb

ARCHITECTS
Oakwood House
North Heath Lane
Horsham
W. Sussex
RH12 5PJ
T: 01403 211868
Mob: 07540787365
info@eldarchitects.co.uk
info@eldarchitects.com
www.eldarchitects.co.uk