


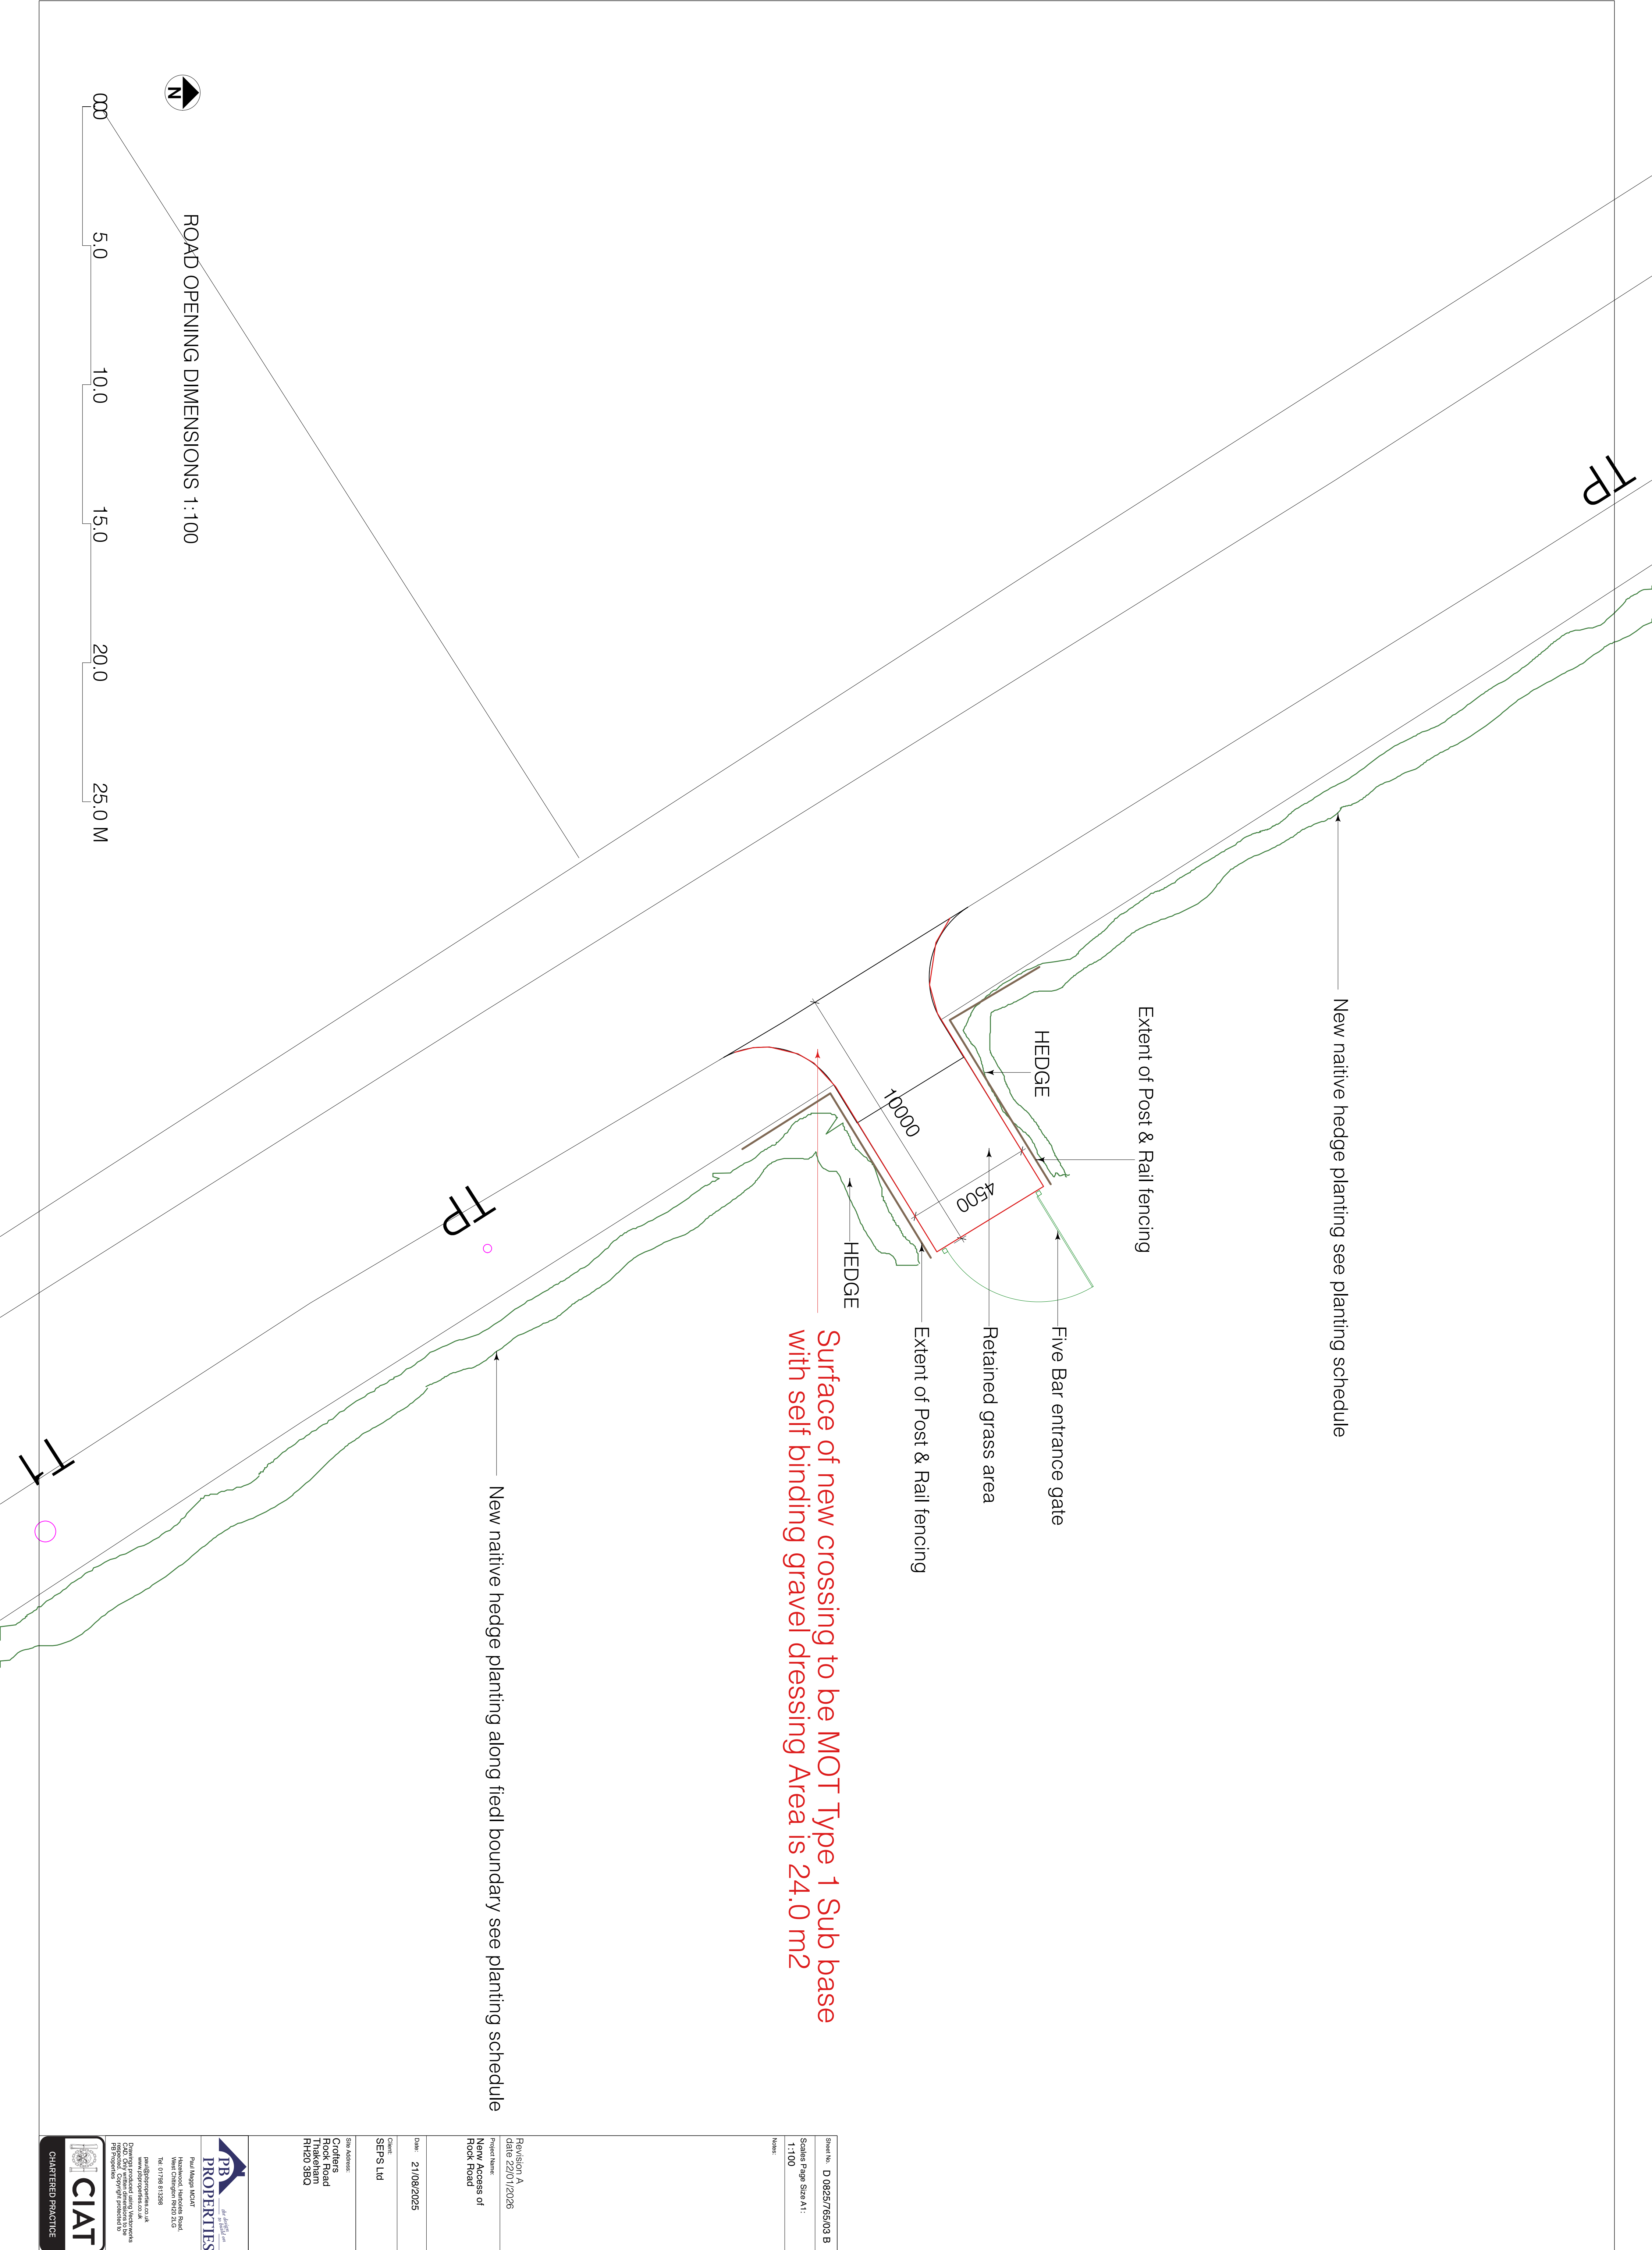

Sheet No. D 0825/765/03 B
Scale: Page Size A1:
1:100
Notes:

Revision A
date 22/01/2025
Project Name
New Access of
Rook Road

Date: 21/08/2025
Client:
SEPS Ltd

Site Address:
Grovers
Rook Road
Thakeham
RH20 9BQ

PB
PROPERTIES
Paul Mogg MSc
National Landlord Board
West Chingdon MK20 2LG
Tel: 01798 810286
email@paulmogg.co.uk
www.paulmogg.co.uk
Drawing produced using Westwicks
Reference: Copyright protected by
IP Management

CIAT
CHARTERED PRACTICE