


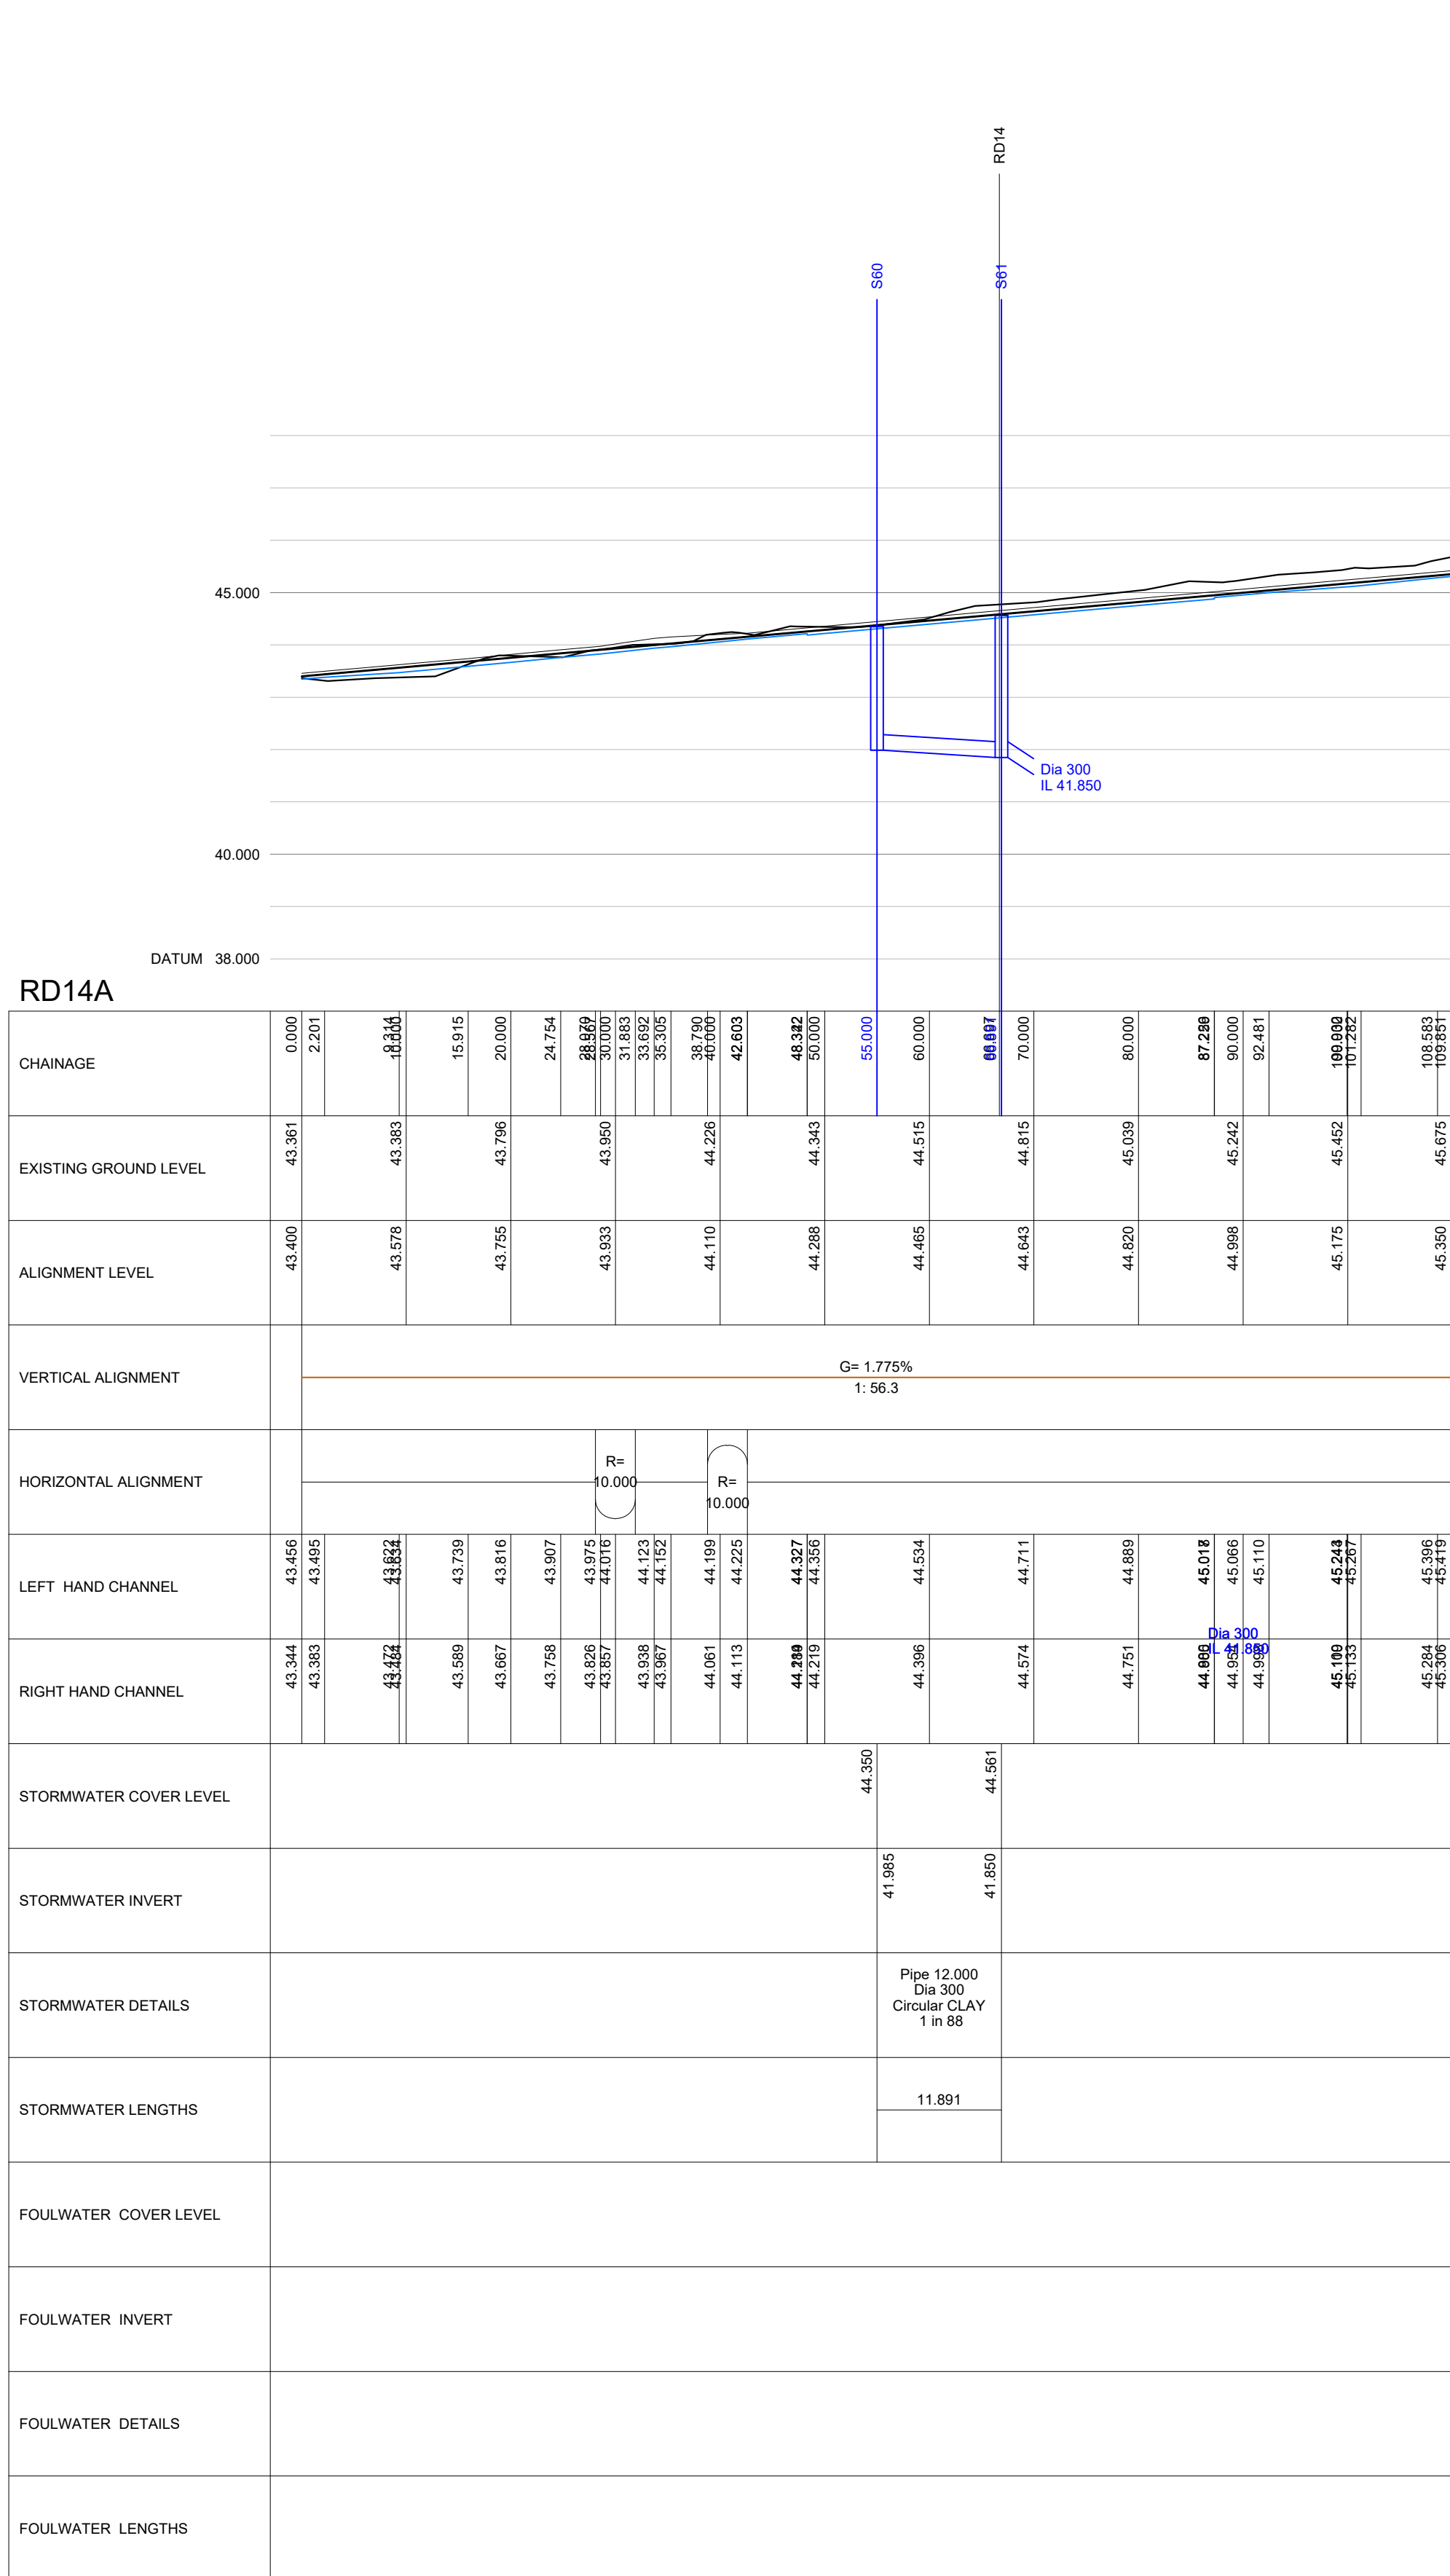

CIVIL / STRUCTURAL DESIGN RISK MANAGEMENT

Abnormal or unusual residual risks associated with the design outcomes shown on this drawing are:-

RSK LDE LTD has followed its Design Risk Management process for Hazard Elimination and Risk reduction in developing the designs shown on this drawing.

Abnormal or unusual residual risks may be shown above where it is considered that such risk may not normally be expected by competent persons engaged on work of this nature or type.

Notes:

1. This drawing is to be read in conjunction with all architects and engineers drawings and specifications.

2. Drawing to be printed in COLOUR.

3. All dimensions are in meters unless noted otherwise. All levels are in meters unless noted otherwise.

4. Any discrepancies noted on site are to be reported to the engineer immediately.

5. All highway works to be carried out in accordance with West Sussex County Council's design guide and specification.

6. The contractor shall check all tie-ins for line and level with existing before commencing any works. The engineer shall be noted immediately in writing, should any error be found.

7. The contractor is responsible for ensuring that all works are to the satisfaction of the engineer and shall be deemed to have included within his rates for any inspecting and necessary testing.

8. All adoptable drainage to be constructed in accordance with the Design and Construction Guidance (Water UK).

9. For guidance on types and distances of proposed trees away from adoptable sewers refer to Design and Construction Guidance Section B5.1.10 & 11 and B7.6.

10. A + 1% gradient represents a rise of 1m in 100m.

11. Left and right hand channels are on the left and right hand side respectively, when standing at zero chainage and looking along the road.

12. A level at any point 'X'm from the start of a vertical curve is given by the formula:-

13. Level @ 'X' = Level @ start of the curve + AX/100 - (A-B)X/200L

14. where A and B are the gradients at the start and end of the curve respectively and having the algebraic signs +/,- . . .

15. Pipe sizes are stated in millimetres and levels are shown in metres A.O.D.

16. All pipes to have flexible joints with granular bedding ( Class S ) unless stated otherwise. Where 150mm concrete bed and surround is specified the concrete must be broken at the joint positions by the insertion of a "flexicell" collar.

17. Connections to existing sewers are to be "SOFFIT TO SOFFIT" unless noted otherwise.

|      |            |                                                            |       |       |       |
|------|------------|------------------------------------------------------------|-------|-------|-------|
| C03  | 06.07.2026 | Construction issue after planning layout changes.          | YP    | AM    | RD    |
| C02  | 14.01.2026 | Issued for CONSTRUCTION, S33 IL amended pipe clash.        | GXA   | RD    | APT   |
| C01  | 21.11.2025 | Issued for CONSTRUCTION.                                   | GXA   | RD    | APT   |
| T02  | 05.09.2025 | Issued for TENDER - Long Sections updated to latest layout | GXA   | RD    | APT   |
| T01  | 30.01.25   | Issued for TENDER                                          | YP    | RD    | APT   |
| Rev. | Date       | Amendment                                                  | Drawn | Chkd. | Appd. |

LDE

CIVILS | STRUCTURES | HYDROLOGY

an RSK company

18 Frogmore Road  
Hemel Hempstead  
Hertfordshire  
HP3 9RT  
United Kingdom

Tel: +44 (0) 1442 437500  
Fax: +44 (0) 1442 437550  
Email: info@rsk.co.uk  
Web: www.rsk.co.uk

|        |   |
|--------|---|
| Client | <div><div></div><div>Barratt<br/>Redrow</div></div> |
|--------|---|

|               |                                             |
|---------------|---------------------------------------------|
| Project Title | NEW PLACE FARM<br>PULBOROUGH<br>WEST SUSSEX |
| Status        | CONSTRUCTION                                |

|               |                             |
|---------------|-----------------------------|
| Drawing Title | LONGSECTION<br>ROAD 14 &14A |
|---------------|-----------------------------|

|                                                                                          |           |           |                                                                      |            |           |
|------------------------------------------------------------------------------------------|-----------|-----------|----------------------------------------------------------------------|------------|-----------|
| Drawn                                                                                    | Date      | Checked   | Date                                                                 | Approved   | Date      |
| YP                                                                                       | 20.12.24  | RD        | 10.01.25                                                             | APT        | 10.01.25  |
| Scale                                                                                    | Orig Size |           |                                                                      | Dimensions |           |
| 1:500                                                                                    | A1        |           |                                                                      | m          |           |
| Project No.<br>H9376 (890815)                                                            |           |           | Drawing File<br>H9376_RSK_ZZ_XX-DR_CE_300031-300042_Loc Sections.dwg |            |           |
| Drawing No.                                                                              |           |           | Rev.                                                                 |            |           |
| H9376                                                                                    |           |           | C03                                                                  |            |           |
| Project                                                                                  | Orig.     | Vol./Sys. | Lev./Loc.                                                            | Type       | Role      |
|                                                                                          |           |           |                                                                      |            | Draw. No. |
| Scale 1:500                                                                              |           |           |                                                                      |            |           |
| <div><div>0</div><div>5</div><div>10</div><div>15</div><div>20</div><div>25m</div></div> |           |           |                                                                      |            |           |