
	
Overall Length	4.710m
Overall Width	1.804m
Overall Body Height	1.442m
Min Body Ground Clearance	0.207m
Max Track Width	1.756m
Lock to lock time	4.00s
Kerb to Kerb Turning Radius	5.950m

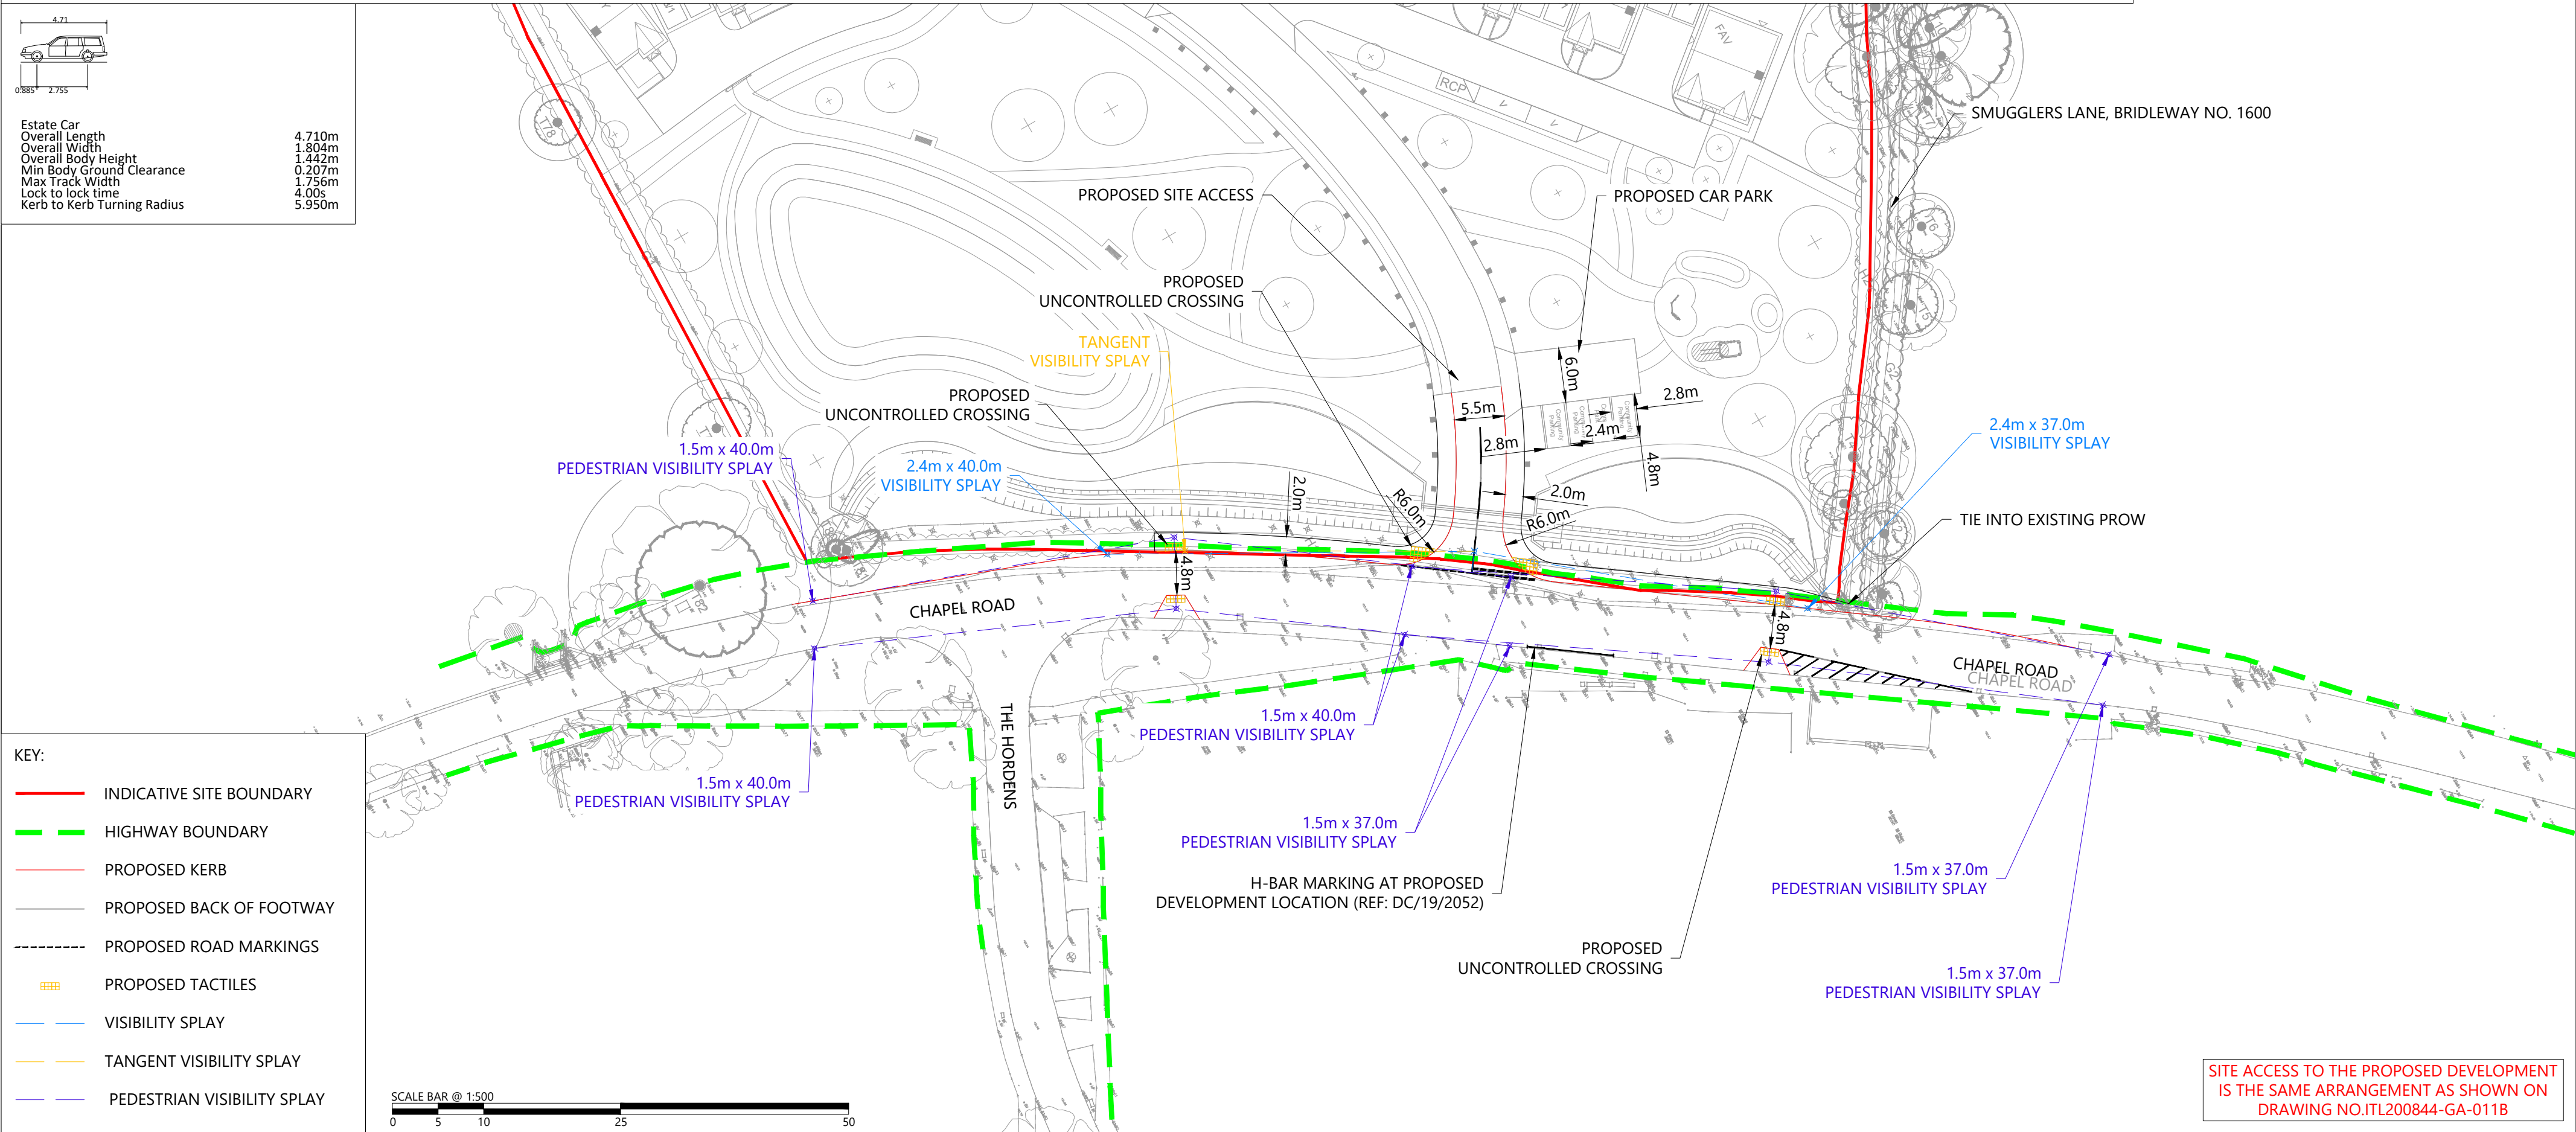

KEY:	
	INDICATIVE SITE BOUNDARY
	HIGHWAY BOUNDARY
	PROPOSED KERB
	PROPOSED BACK OF FOOTWAY
	PROPOSED ROAD MARKINGS
	PROPOSED TACTILES
	VISIBILITY SPLAY
	TANGENT VISIBILITY SPLAY
	PEDESTRIAN VISIBILITY SPLAY



33 Queen Street, London, EC4R 1AP
Tel: 0204 531 3660
www.i-transport.co.uk

REV	DATE	BY	DESCRIPTION	CHK	APD	PROJECT	CLIENT
			FOR INFORMATION			SMUGGLERS LANE, BARNS GREEN	MILLER HOMES

TITLE: SITE ACCESS ARRANGEMENTS - OPTION 2 (ALTERNATIVE)

DRAWN: TA	CHECKED: JBr	APPROVED: NM
PROJECT No: ITL200844	SCALE @ A2: AS SHOWN	DATE: 16.07.26
DRAWING No: ITL200844-GA-012		REV: -

L:\PROJECTS\2008000\B1616\200844 - Smugglers Lane Barns Green\Tech\A2\5 Transport IT Drawings\Working Drawings\GA11\200844-GA-012.dwg