


This drawing shall not be
scdded.
Work from the dimensions shown
in the drawing or given in
the schedule shall prevail.
This drawing is to be used as a
guide only, please refer to scope
of works for specific quantities
and details

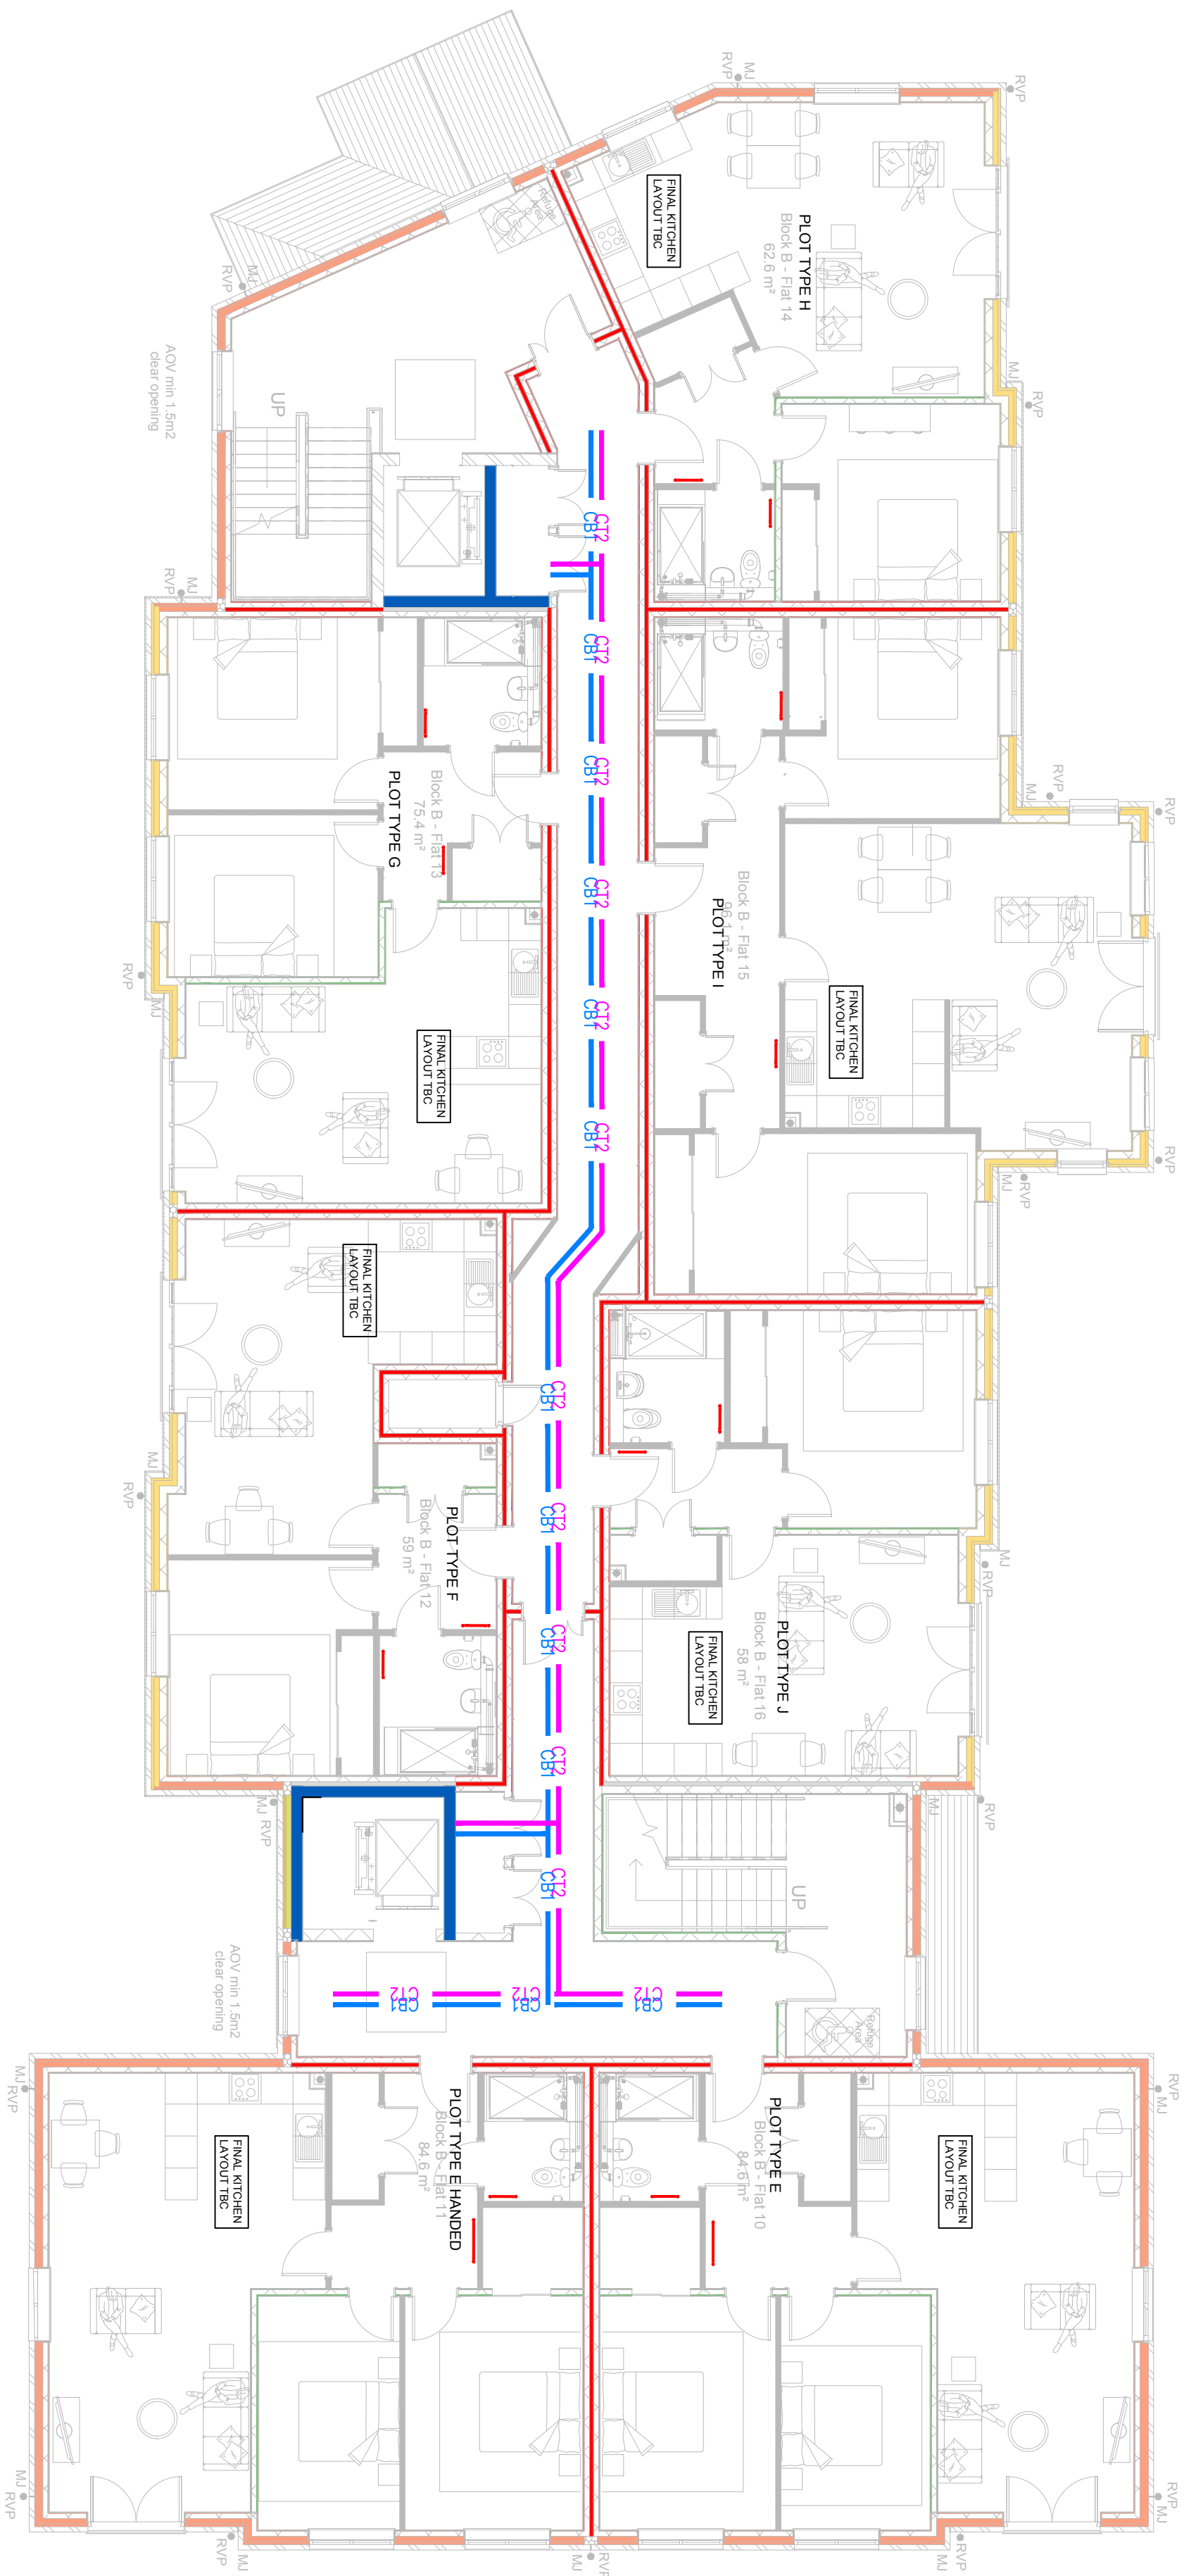

LEVEL 1

FIRST FLOOR

CDM Regulations:

In addition to any information included in this drawing or the model from which it is derived, refer also to the project CDM Risk Register for information on residual risks

General Notes:

- The drawing does not necessarily show all the information needed to interpret the design intent or the construction details.
- The drawing contains information from more than one source and must be read in conjunction with all other drawings and specifications shall be brought to our attention.

Project Notes:

- LEGEND:
- CABLE BASKET CONTAINING STRAIN LOOSE CABLES.
 - CABLE BASKET CONTAINING ONLY ONE CABLE.
 - CABLE BASKET CONTAINING TWO CABLES.
 - CABLE BASKET CONTAINING SUBMAIN CABLES.

NO	FOR SUBMITTAL	TA	RM	RM	NOV23
Issue	Description	Designed	Reviewed	Issued	Date

REVISIONS:

morelec (UK) Ltd
UNIT 4 BOURNEMOUTH BUSINESS PARK,
BOURNEMOUTH
BH1 3SU
T: 01202 550000
WWW.MORELEC.NET

ARCHITECT:
CORSTORPHINE & WRIGHT

CLIENT:
PARSONS AND JOYCE

PROJECT TITLE:
SUSSEXDOWN BLOCK B

DRAWING TITLE:
FIRST FLOOR CONTAINMENT LAYOUT

FOR SUBMITTAL

PERSON RESPONSIBLE FOR:

Design: TA Review: RM Authoring: RM Issue: RM

Project No: P&J-SD-BB-24-11 Date: 24 NOV 2025 Scale: A1: 1:100

DRAWING NUMBER: P&J-SD-BB-24-11-L1-1ST-CON-04