


This drawing shall not be
scdded.
Work from the dimensions shown
in the drawing or given in
the schedule of quantities.
This drawing is to be used as a
guide only, please refer to scope
of works for specific quantities
and details

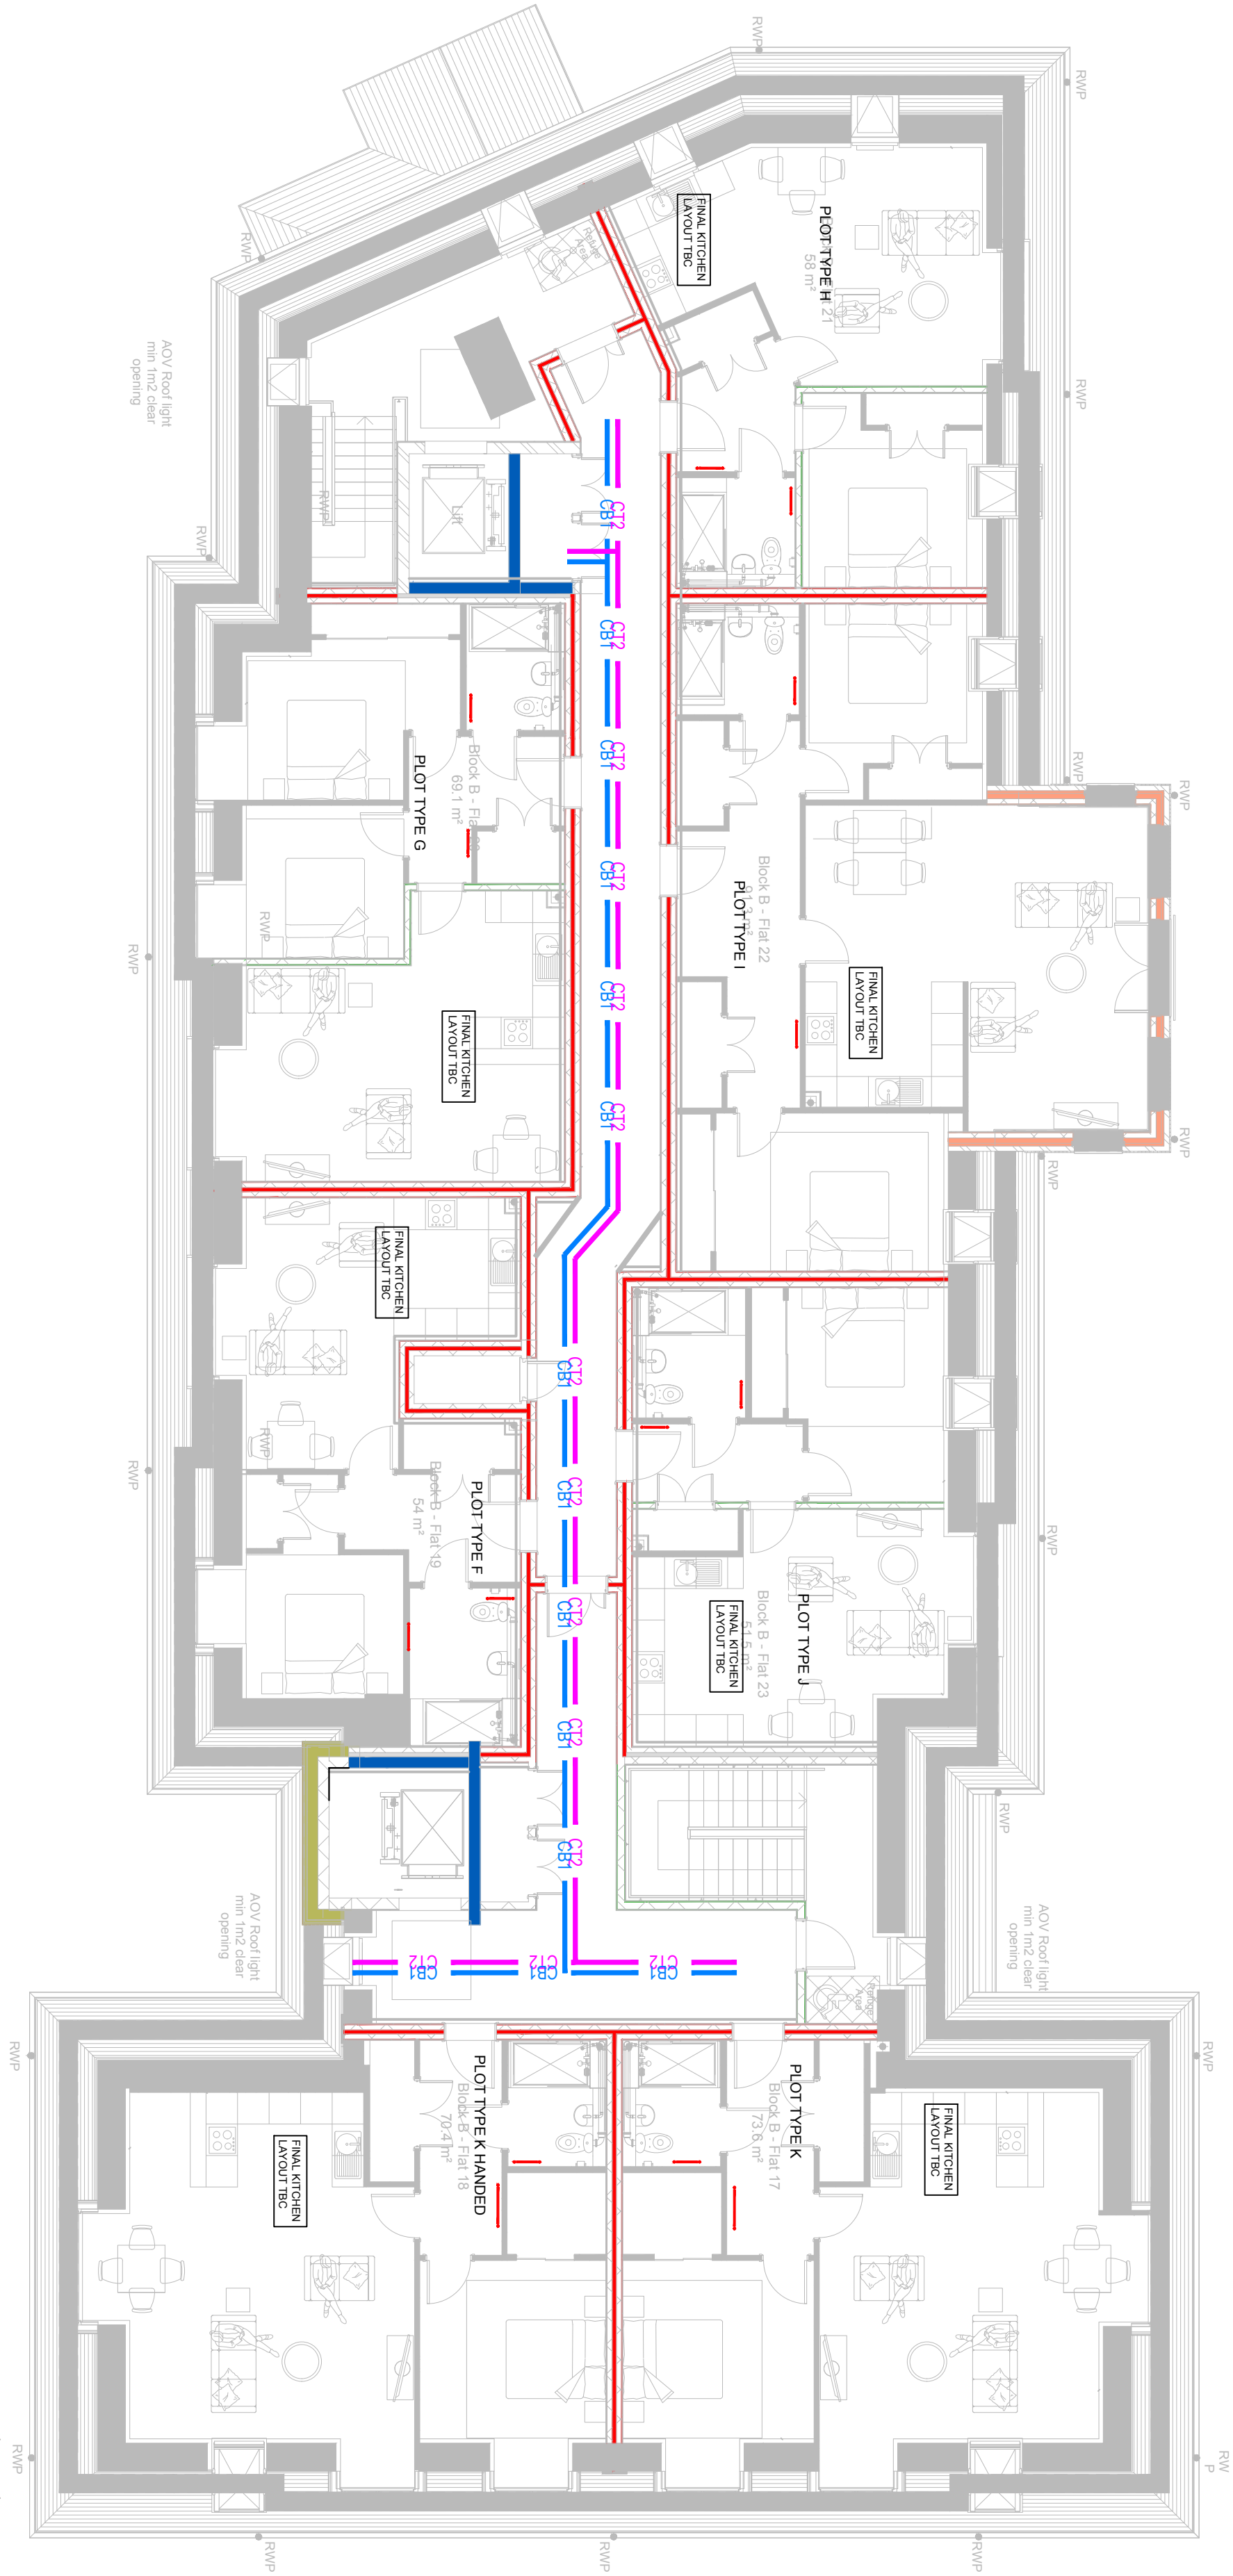

LEVEL 2

SECOND FLOOR

CDM Regulations:

In addition to any information included in this drawing or the model from which it is derived, refer also to the project CDM Risk Register for information on residual risks.

General Notes:

- The drawing does not necessarily show all the information needed to interpret the design intent or the construction details.
- The drawing contains information from more than one source and must be read in conjunction with all other drawings and specifications shall be brought to our attention.

Project Notes:

- LEGEND:
- CABLE BASKET CONTAINING SPINAL CORDS TAKE CABLES.
 - CABLE BASKET CONTAINING ONLY FIVE CABLES.
 - CABLE BASKET CONTAINING FIVE ALUMINUM CABLES.
 - CABLE BASKET CONTAINING SUBMARI CABLES.

NO.	FOR SUBMITTAL	TA	RM	RM	WORKS
Issue	Description	Designed	Reviewed	Issued	Date

REVISIONS:

morelec

(UK) Ltd

UNIT 4 BOURNEMOUTH BUSINESS PARK,
BOURNEMOUTH
T. 01202 333330
WWW.MORELEC.NET

ARCHITECT:
CORSTORPHINE & WRIGHT

CLIENT:
PARSONS AND JOYCE

PROJECT TITLE:
SUSSEXDOWN BLOCK B

DRAWING TITLE:
SECOND FLOOR CONTAINMENT LAYOUT

FOR SUBMITTAL

PERSON RESPONSIBLE FOR:			
Design:	Review:	Authoring:	Issue:
TA	RM	RM	

Project No:	Date:	Scale @ A1:
P&J-SD-BB-24-11	24 NOV 2025	1:100

DRAWING NUMBER:	Revision:
P&J-SD-BB-24-11-12-2ND-COM-	04