


This drawing shall not be
AI
scanned.
Work from the dimensions shown
in the drawing or given in
the schedule.
This drawing is to be used as a
guide only, please refer to scope
of works for specific quantities
and details

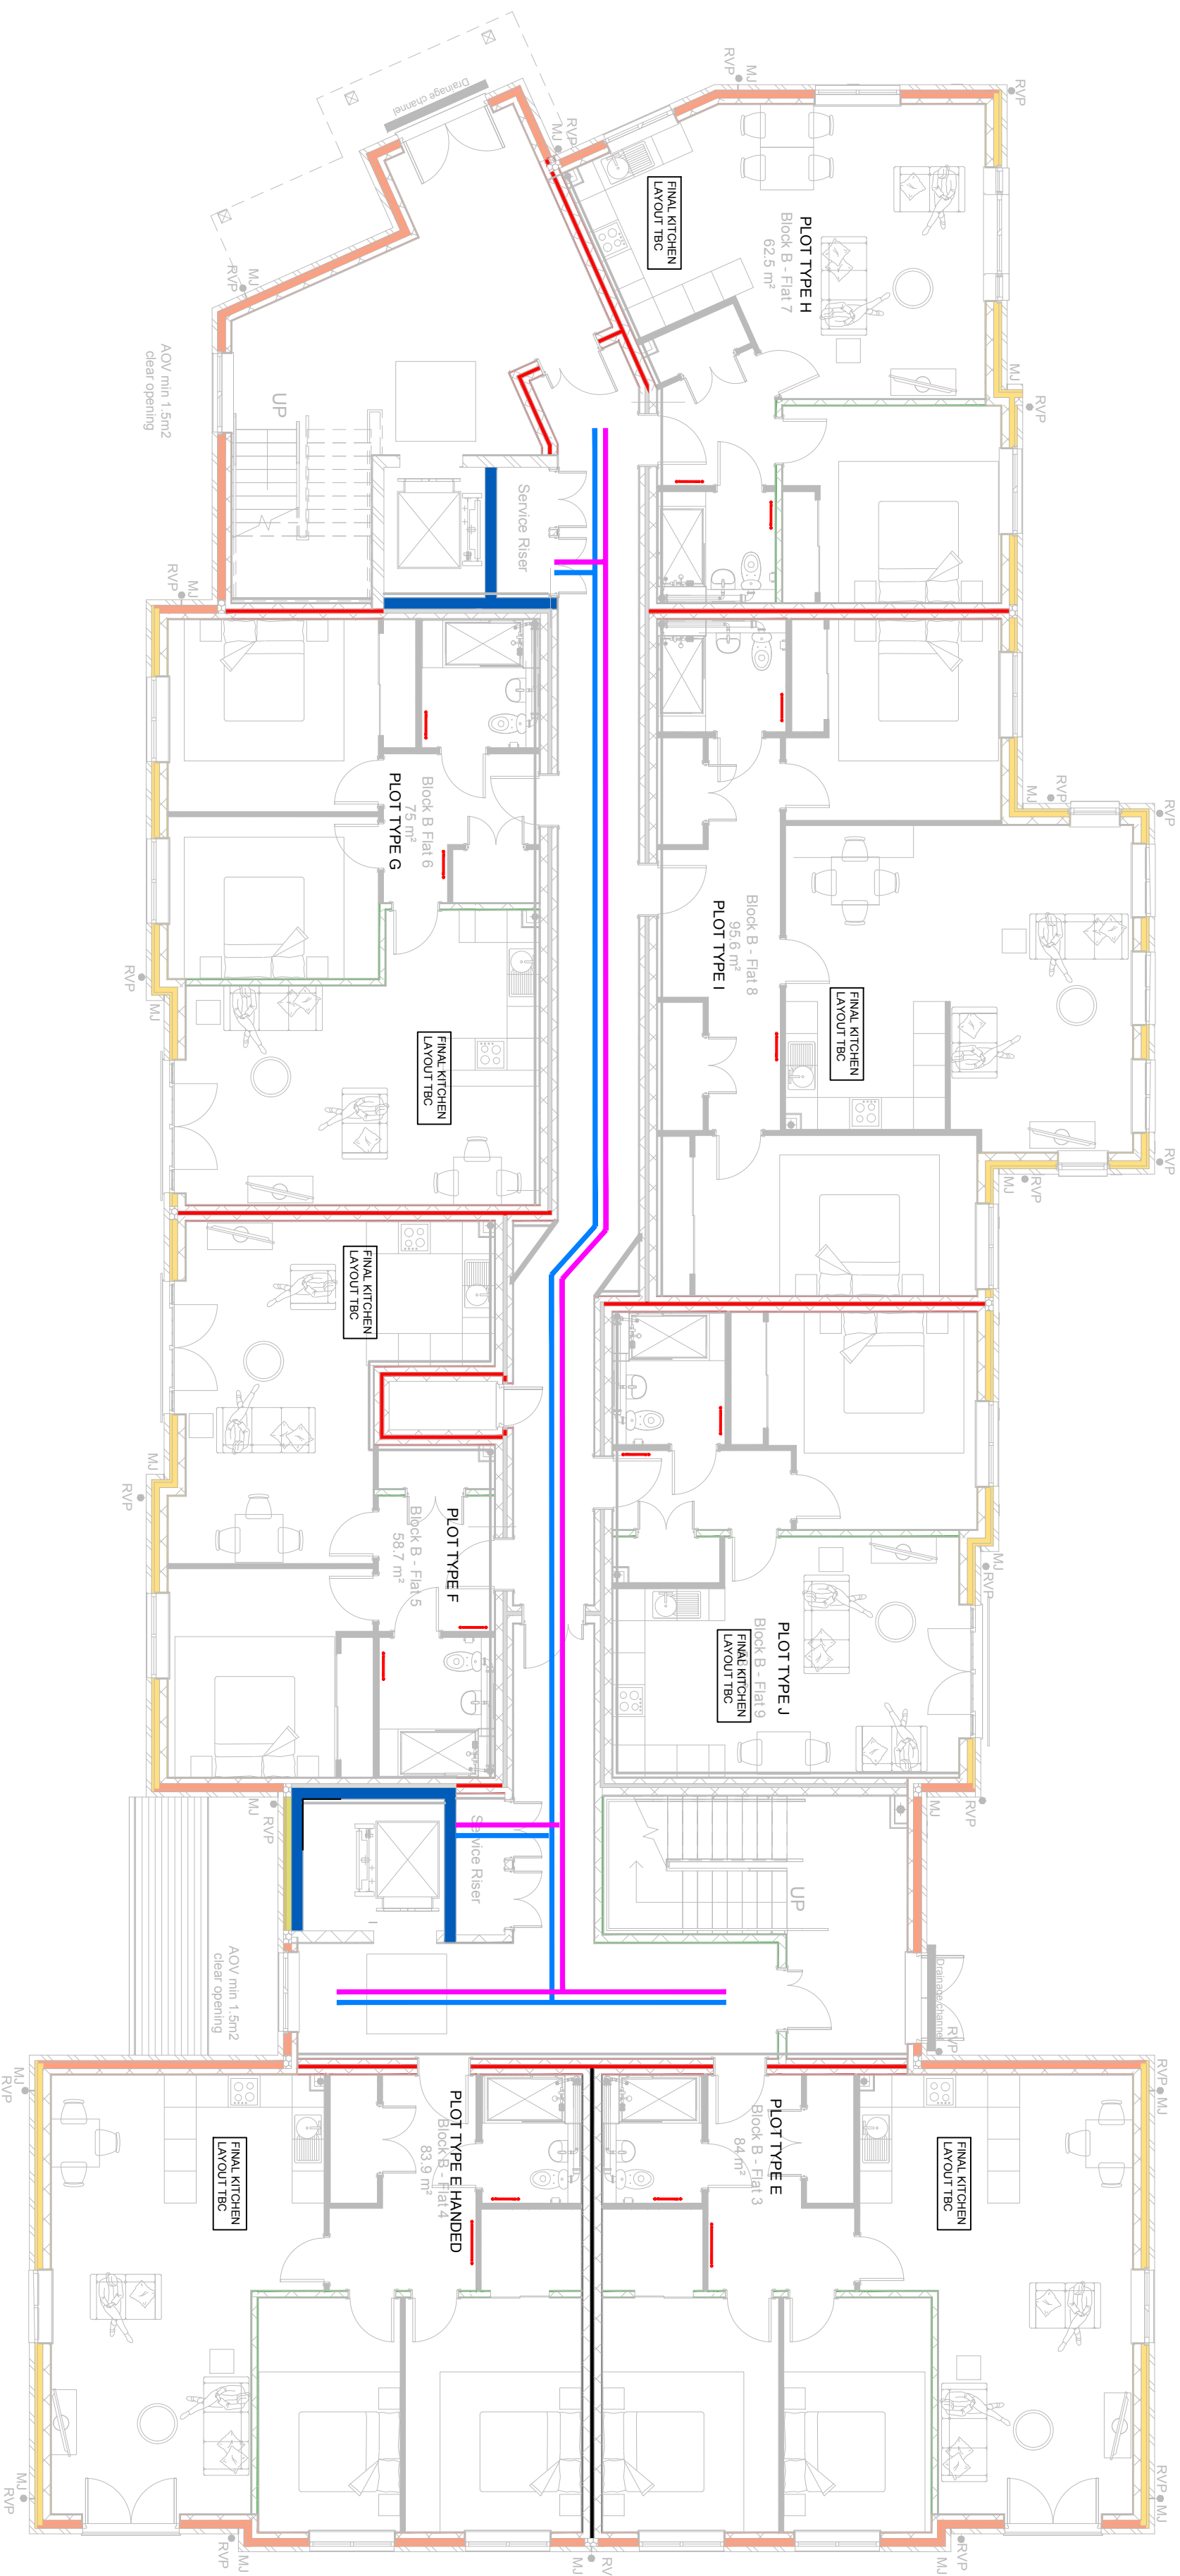

CDM Regulations:
In addition to any information included in this drawing or the model from which it is derived, refer also to the project CDM Risk Register for information on residual risks'

General Notes:
· This drawing does not necessarily show all the information needed to interpret the design intent or the construction details.
· The drawing contains information from more than one source and must be read in conjunction with all other drawings and specifications shall be brought to our attention.

Project Notes:

- LEGEND:
- CABLE EXHAUST CONTAINING SPINAL CABLES
 - CABLE EXHAUST CONTAINING ONLY RISE CABLES
 - CABLE EXHAUST CONTAINING RISE ALARM CABLES
 - CABLE EXHAUST CONTAINING SUBALARM CABLES

NO	FOR SUBMITTAL	TA	RM	RM	WORKS
Issue	Description	Designed	Reviewed	Issued	Date
REVISIONS:					

morelec (UK) Ltd
UNIT 4 BOURNEMOUTH BUSINESS PARK,
BOURNEMOUTH
T. 01202 551200
www.morelec.net

ARCHITECT:
CORSTORPHINE & WRIGHT

CLIENT:
PARSONS AND JOYCE

PROJECT TITLE:
SUSSEXDOWN BLOCK B

DRAWING TITLE:
GROUND FLOOR CONTAINMENT LAYOUT

FOR SUBMITTAL

PERSON RESPONSIBLE FOR:			
Design:	Review:	Authoring:	Issue:
TA	RM	RM	

Project No:	Date:	Scale @ A1:
P&J-SD-B&J-24-11	24 NOV 2025	1:100

DRAWING NUMBER:	Revision:
P&J-SD-B&J-24-11-LO-GF-CON-	04

LEVEL 0

GROUND FLOOR