
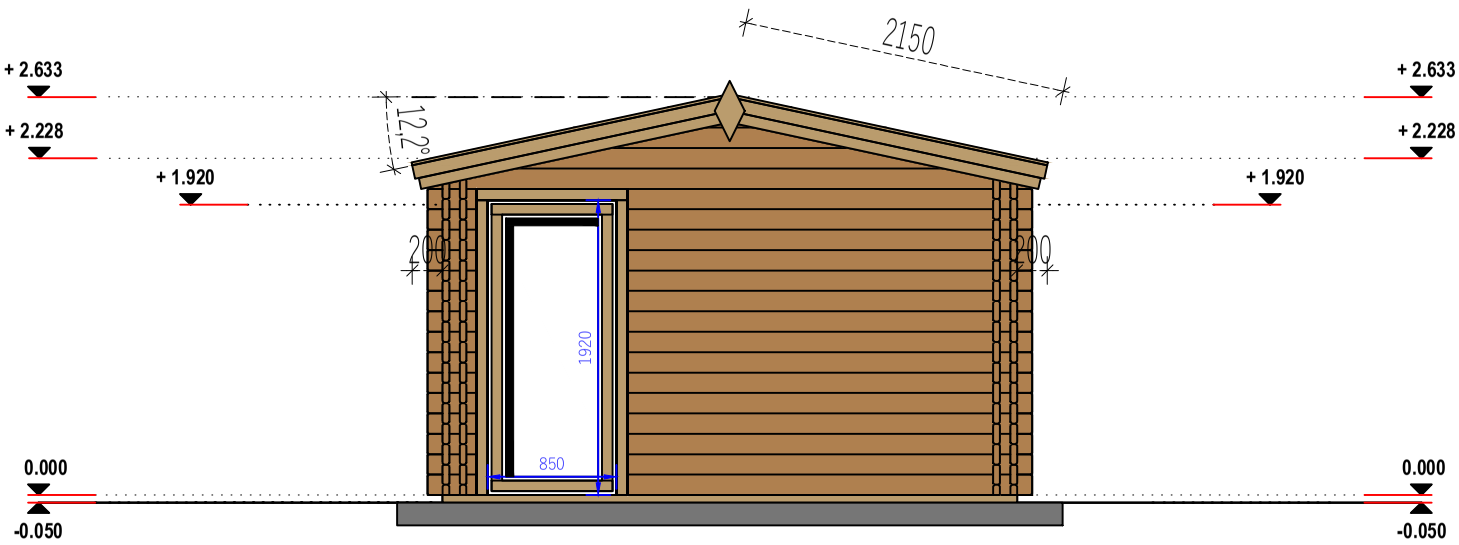


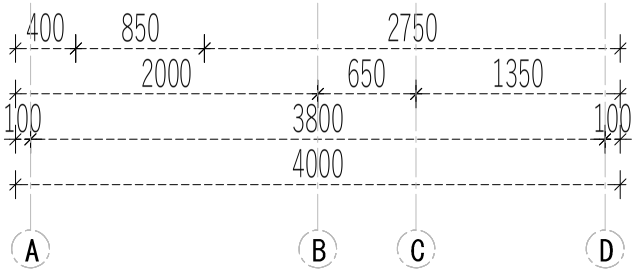

Project Nr.				Interior area	24.20 m²	Wall thickness		44+70+44	- Paper size / scale A4 / 1:50
-				Built - up area	29.20 m²	Built height	min	2228	1 cm - 0.50 meter
-	Name	Date		Roof angle	12.20 °		max	2633	0 1.00 m 2.00 m 3.00 m
				Roof area	34.00 m²		▲	608	2 cm 4 cm 6 cm
				Description		FACADE A-D			

All rights reserved. Any unauthorized changes to the drawing are strictly prohibited.