


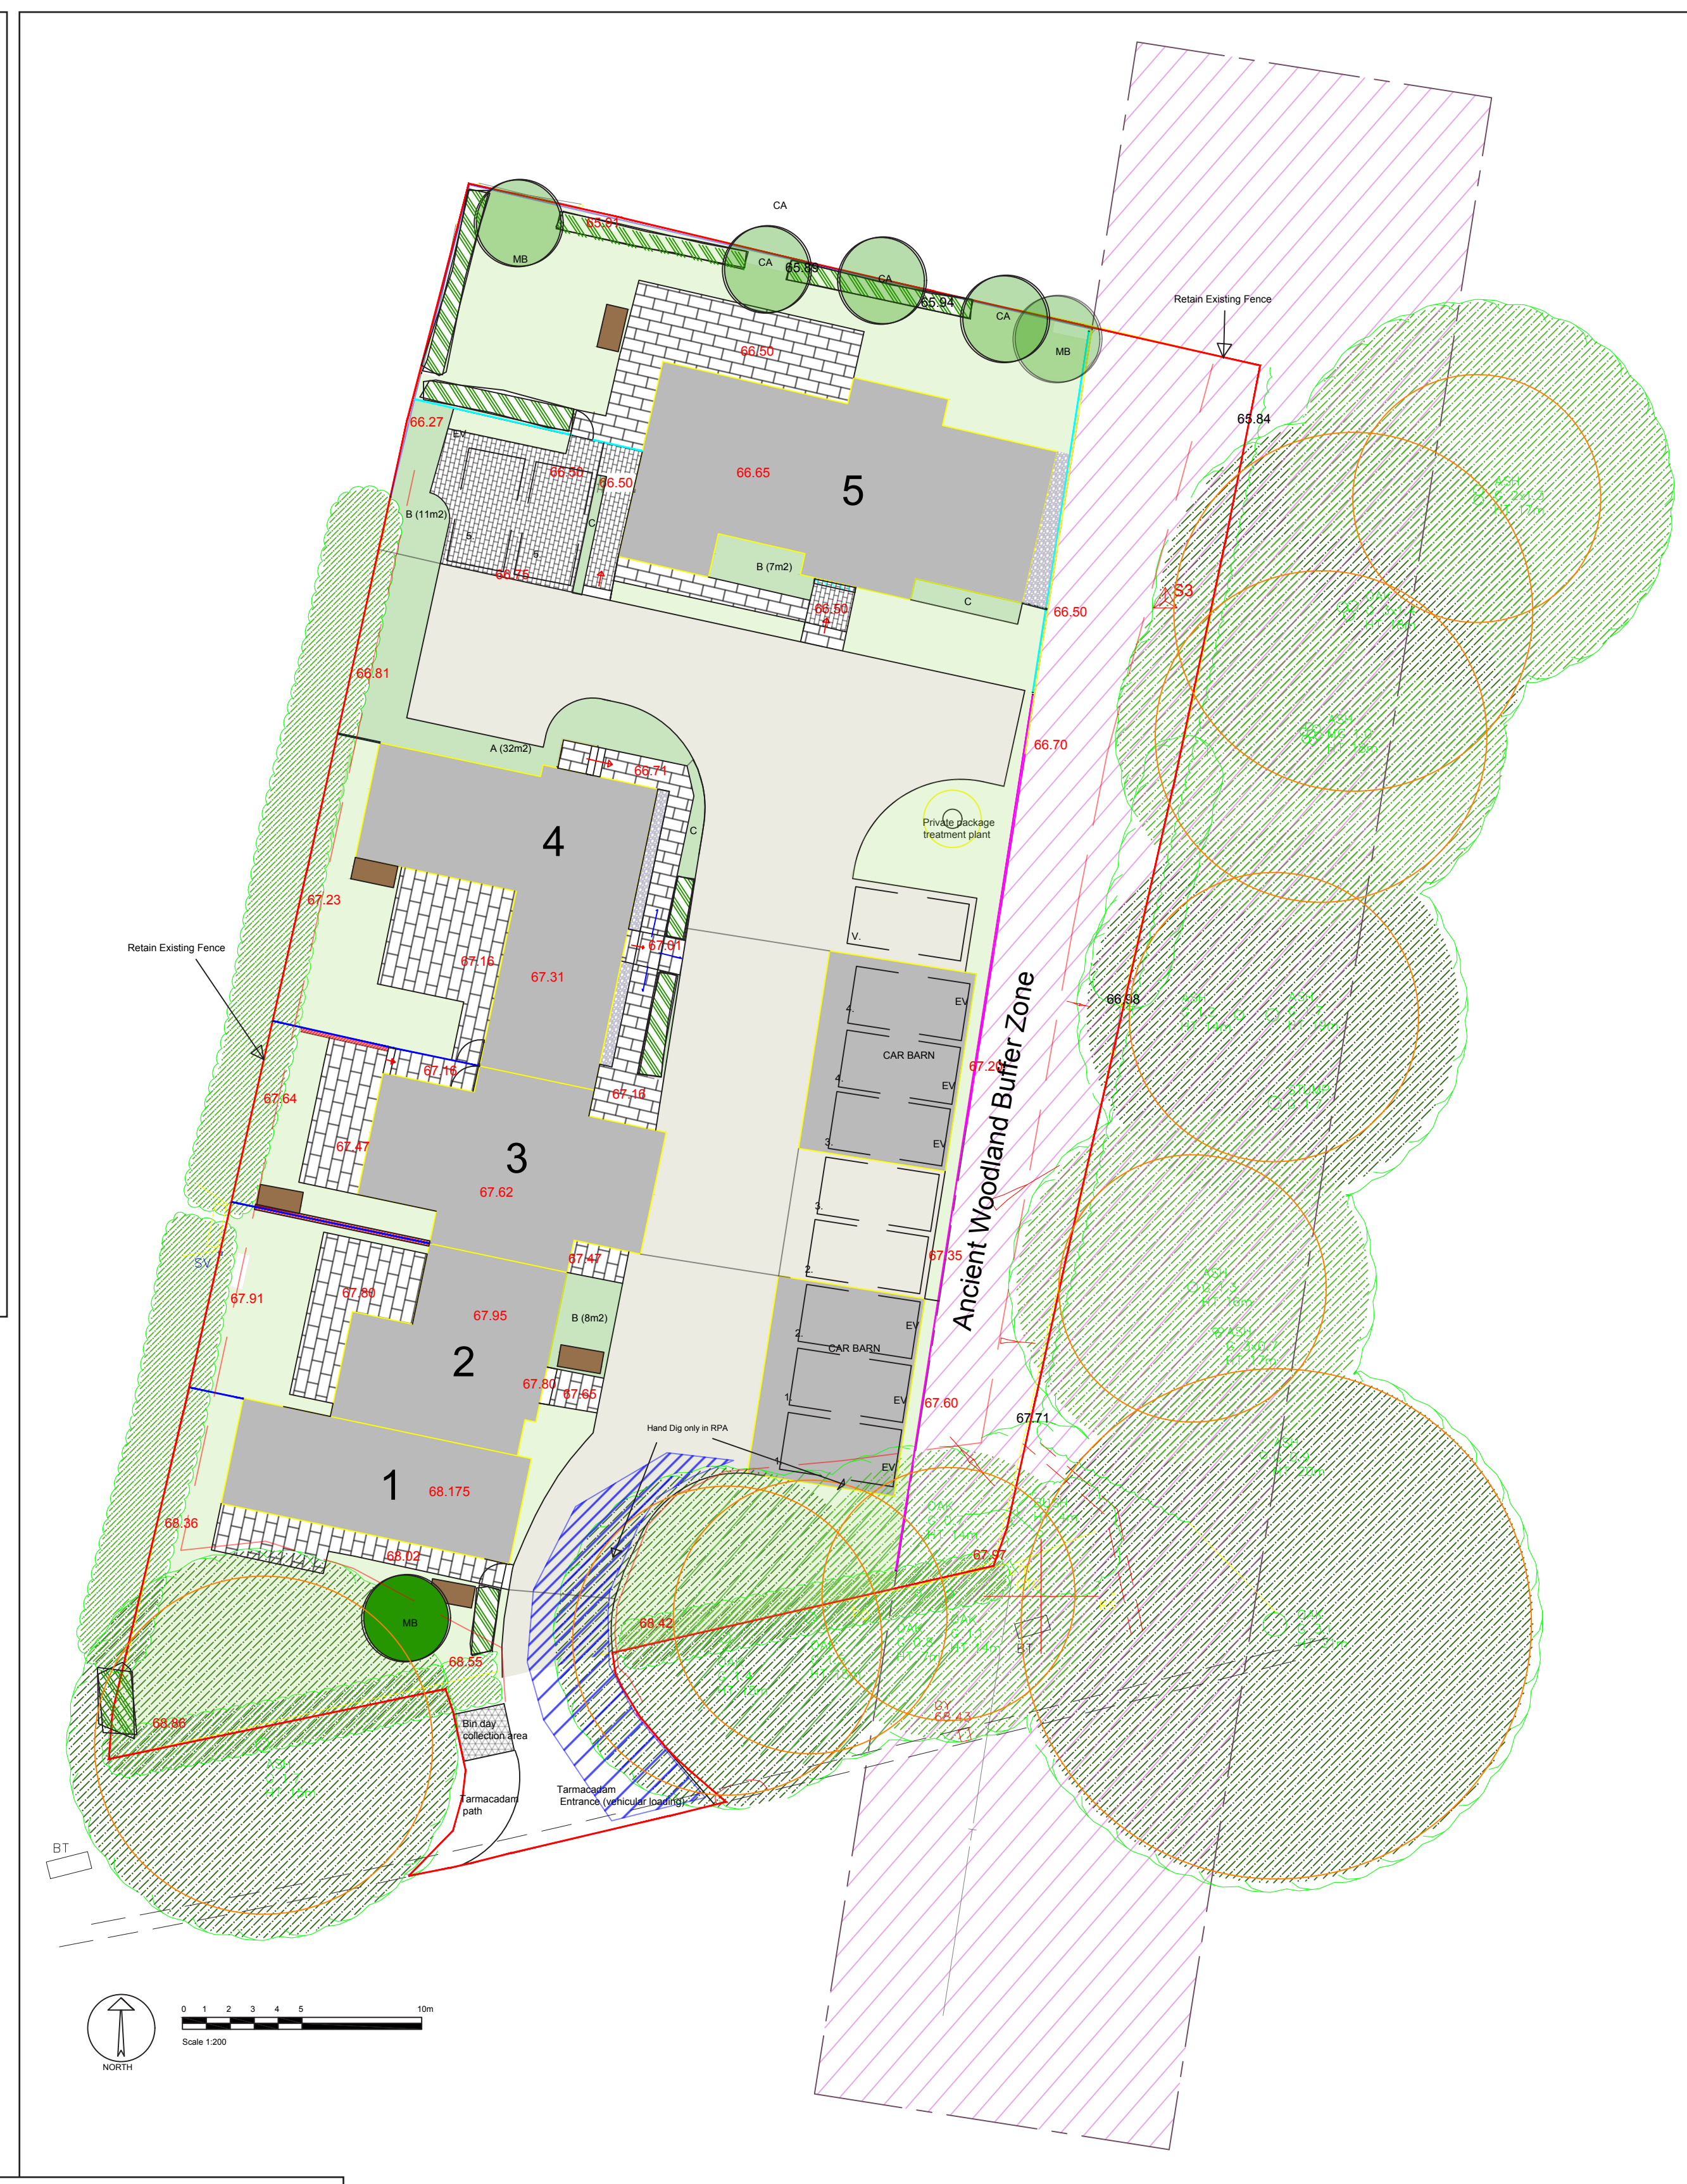

SEED MIX/TURF
Ancient Woodland Margin Seed mix (EW1):
308m2
4g/m2 (1232g)

Amenity Lawn Turf: 456m2