
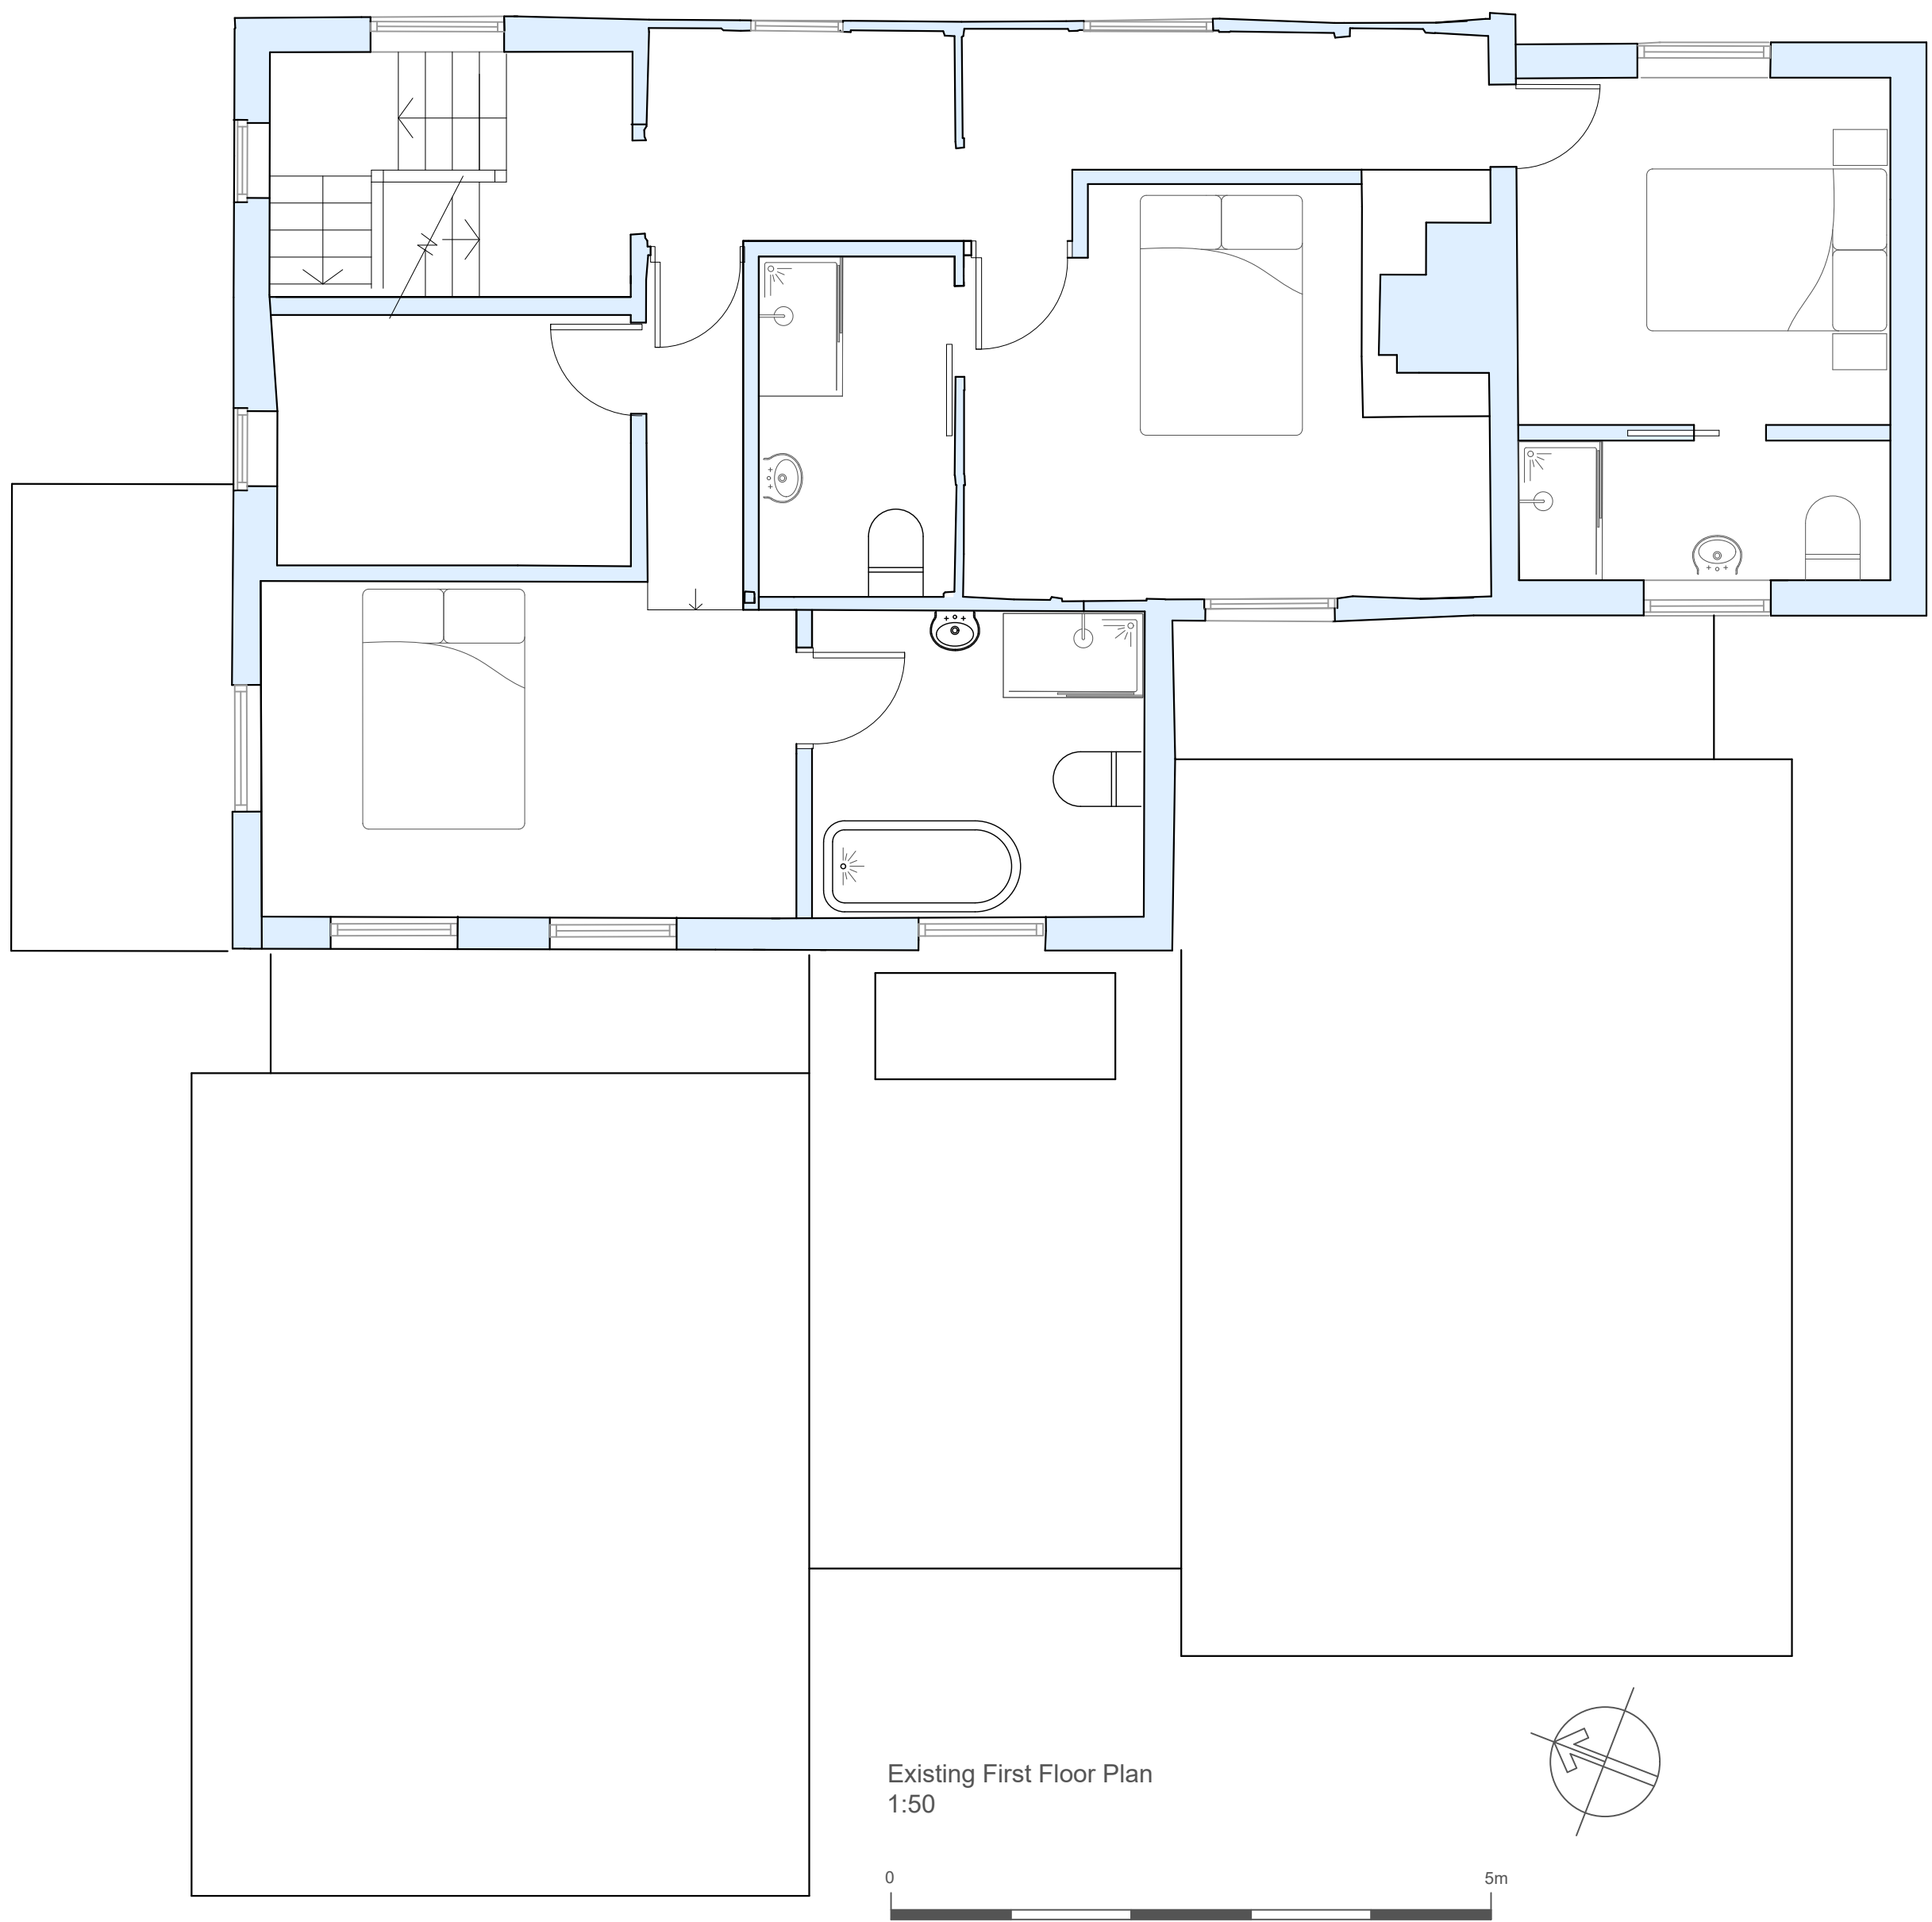


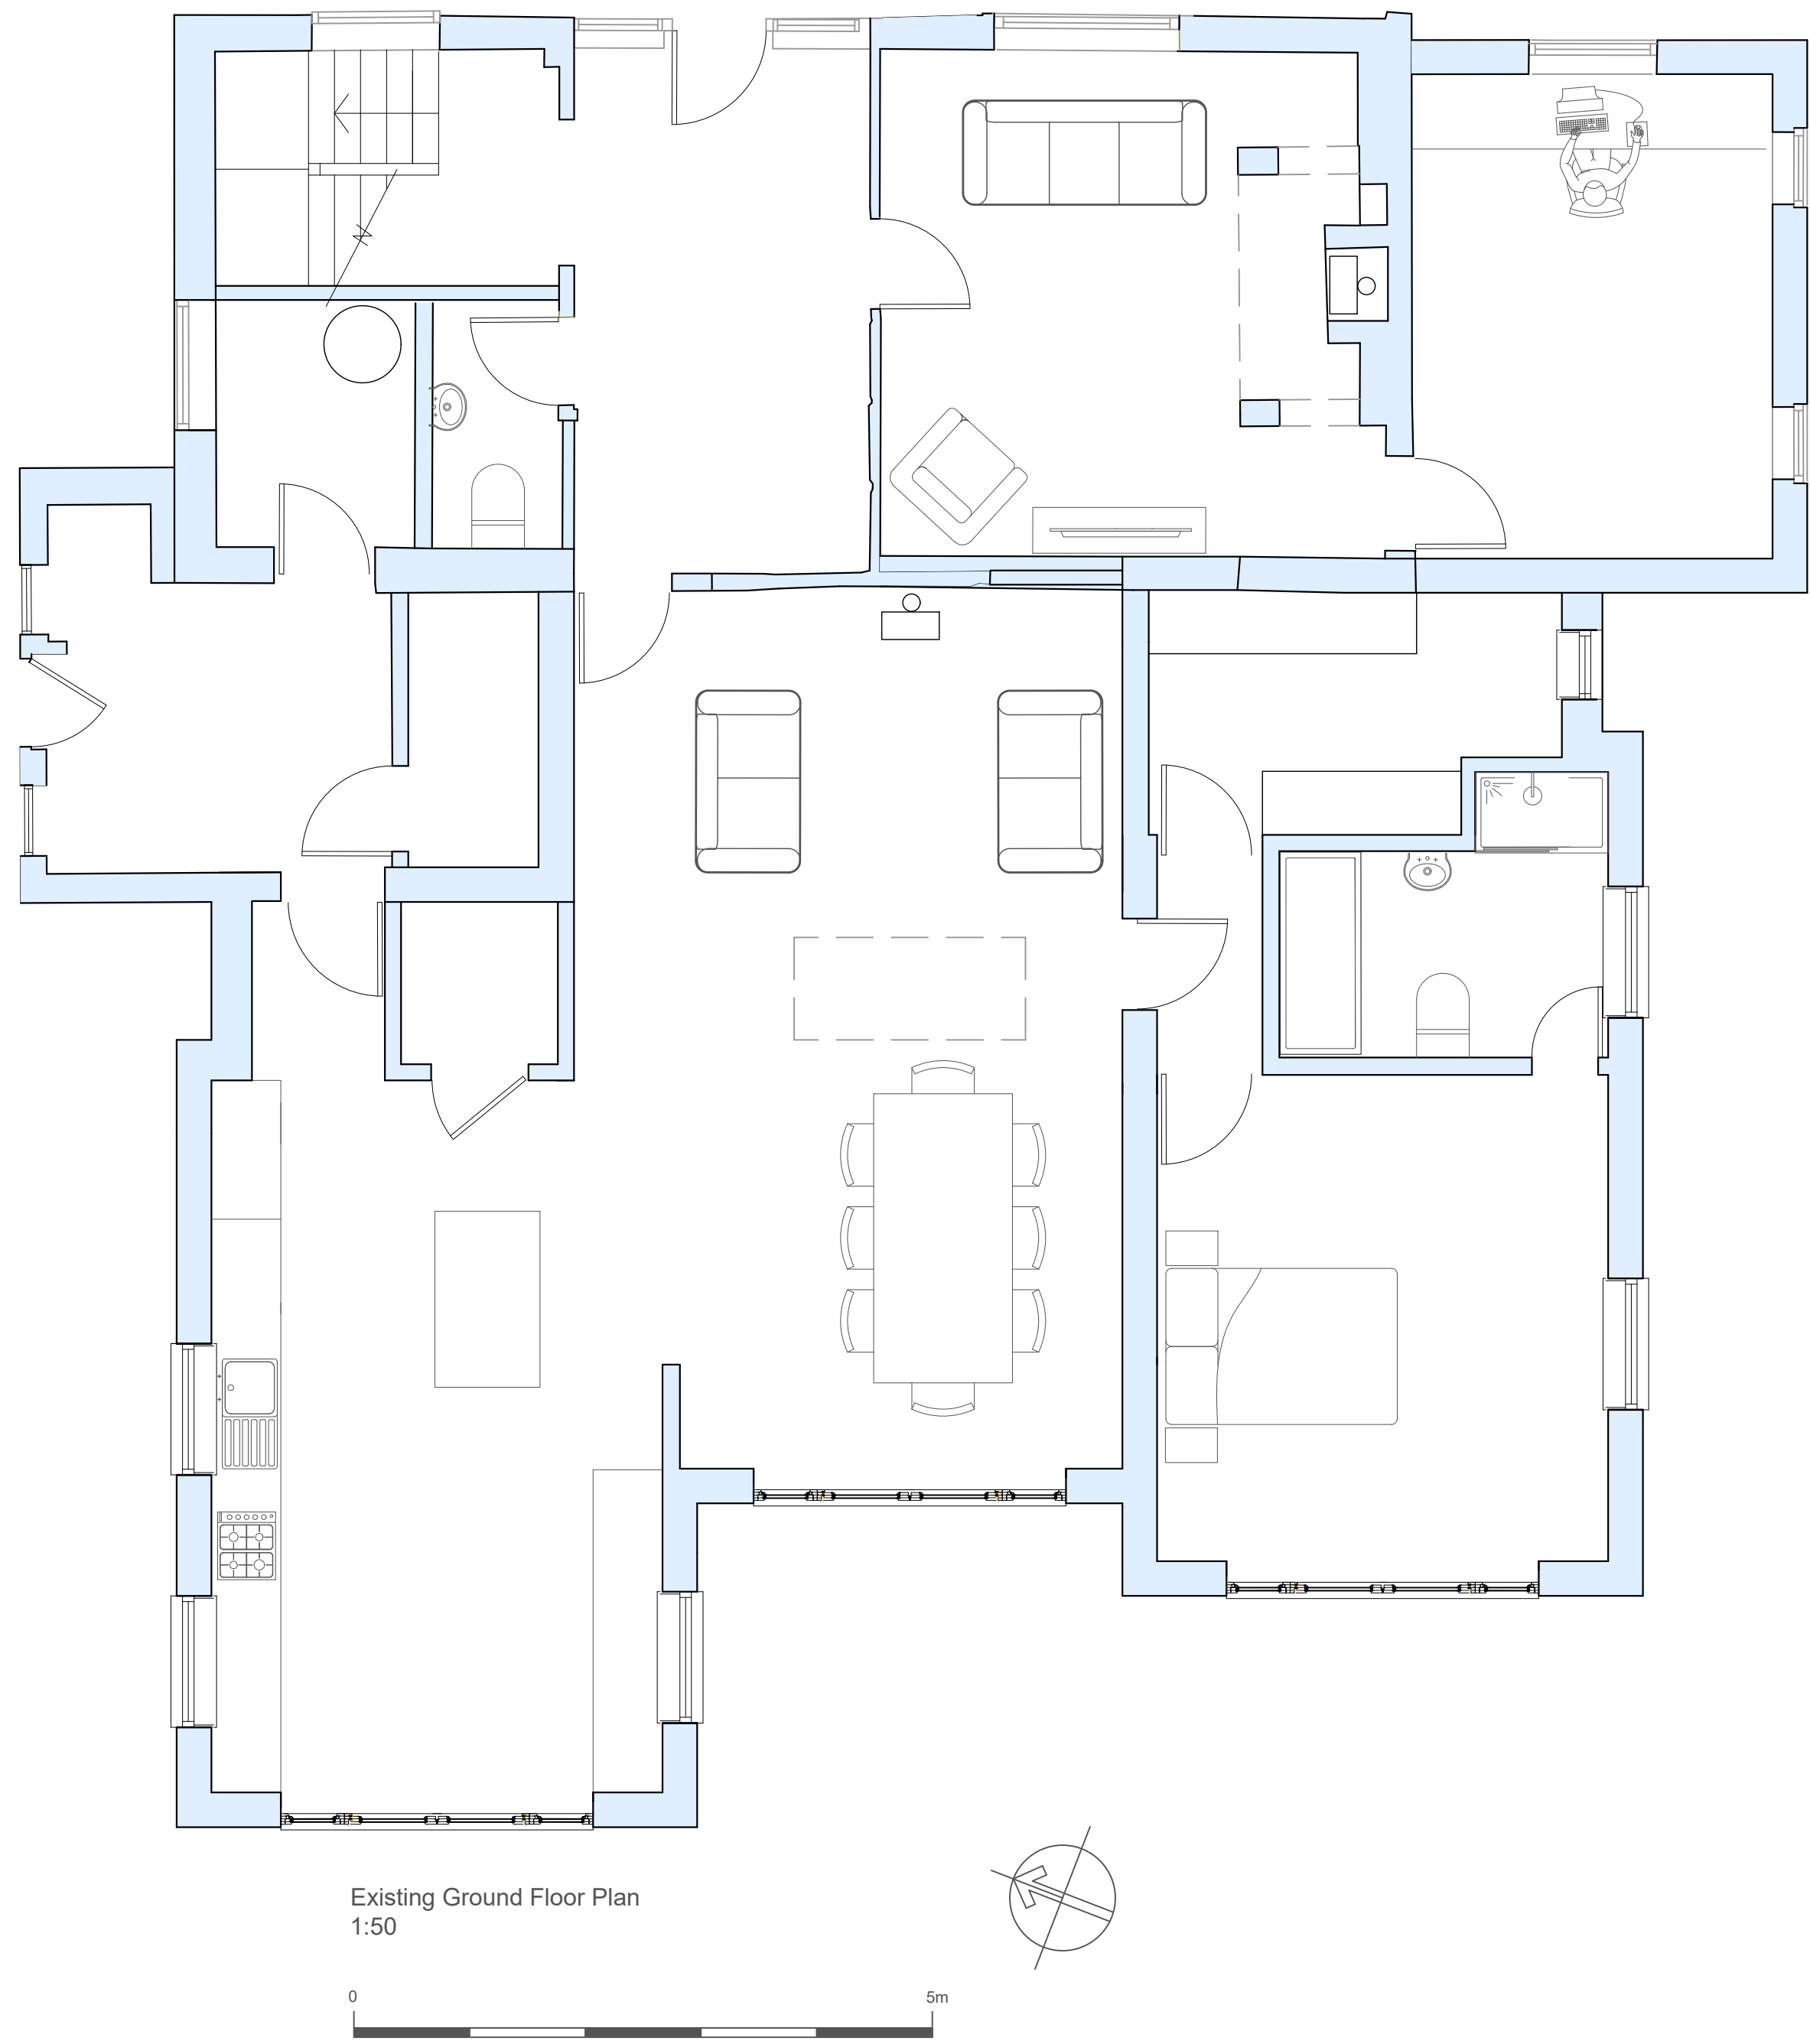

Notes:

Do not scale from this drawing.
Only to be scaled for local authority purposes.
Dimensions to be checked on site.
All dimensions are in millimeters unless stated.
Report all discrepancies.

NOT FOR CONSTRUCTION

This drawing and information displayed is the confidential property of Engineering Architecture Ltd and shall not be copied or used for any purpose without the written consent of the company.

©Engineering Architecture Ltd. All Rights Reserved

**Planning
Stage**

Revisions		Date
Scale	As shown at A1	Job No. 471
Drawing No. 471_PL13	Revision 0	
Drawing: Existing Plans ASHP		
Project: Medlars, Swallows Lane Dial Post, Horsham, RH13 8NN		
engineering architecture t. 01428 741671 e. mail@engarc.co.uk w. www.engarc.co.uk		