
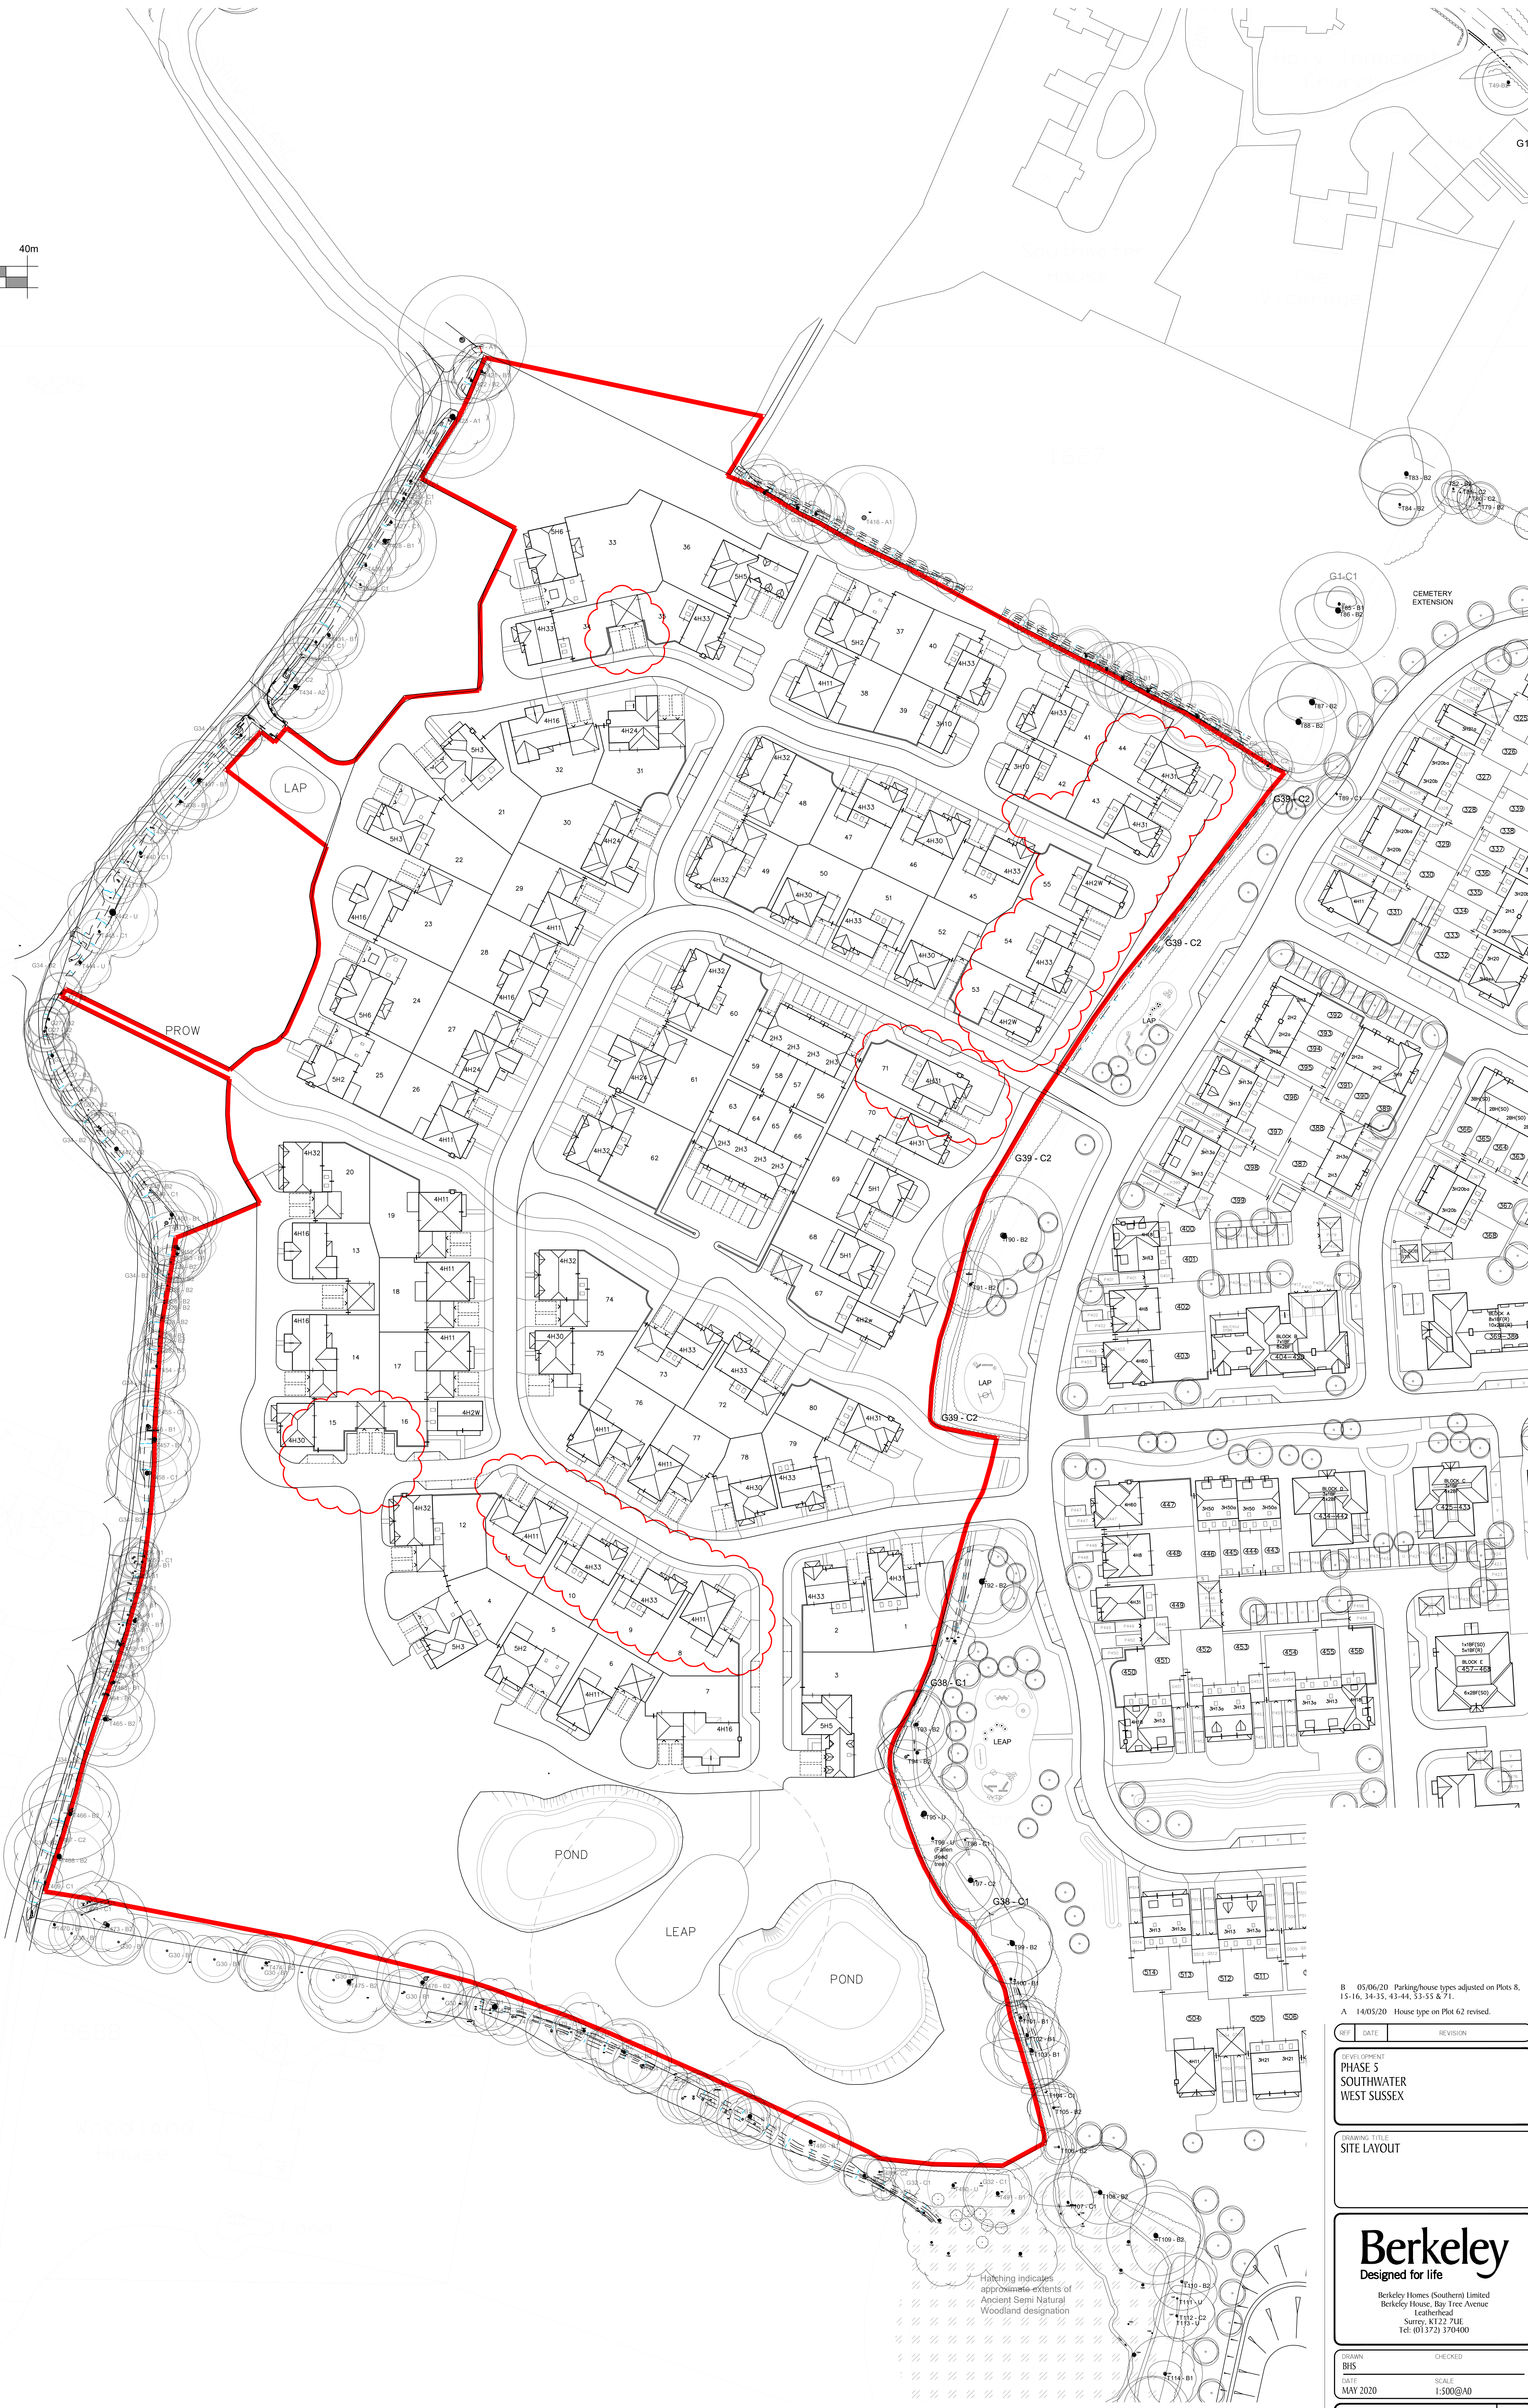


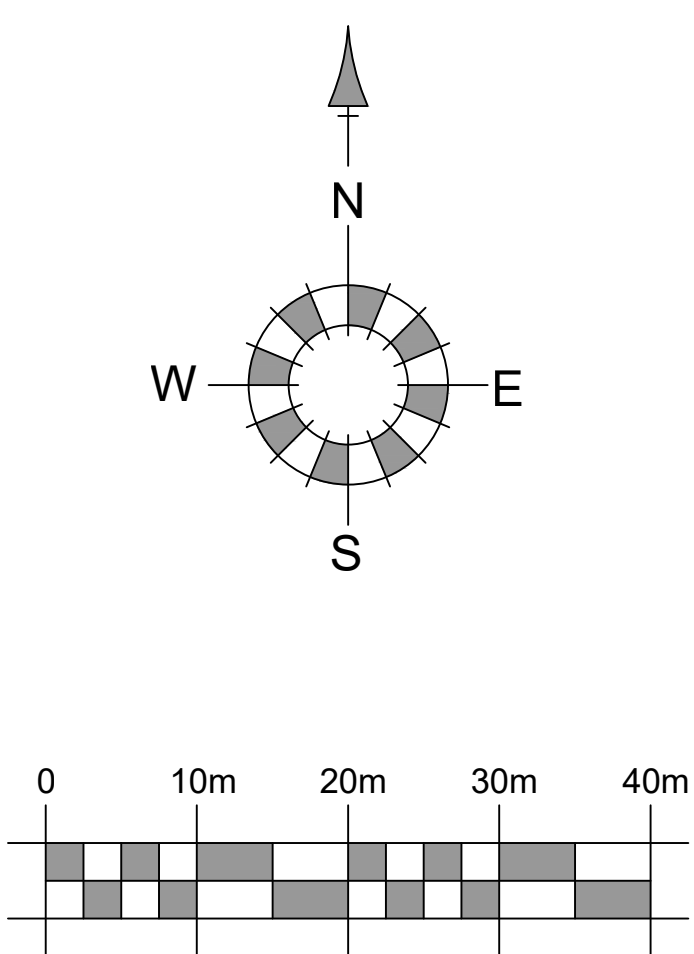

B 05/06/20 Parking/house types adjusted on Plots 8, 15-16, 34-35, 43-44, 53-57 & 71.
A 14/05/20 House type on Plot 62 revised.

REF	DATE	REVISION

PROJECT
PHASE 5
SOUTHWATER
WEST SUSSEX

DESIGNING TITLE
SITE LAYOUT

Berkeley
Designed for life

Berkeley Homes (Southern) Limited
Berkeley House, Bay Tree Avenue
Surrey, KT22 7UE
Tel: (01372) 370400

DESIGN	CHECKED
BIS	
DATE	SCALE
MAY 2020	1:500@A0
REF NO	REV
S835/SL/001	B