


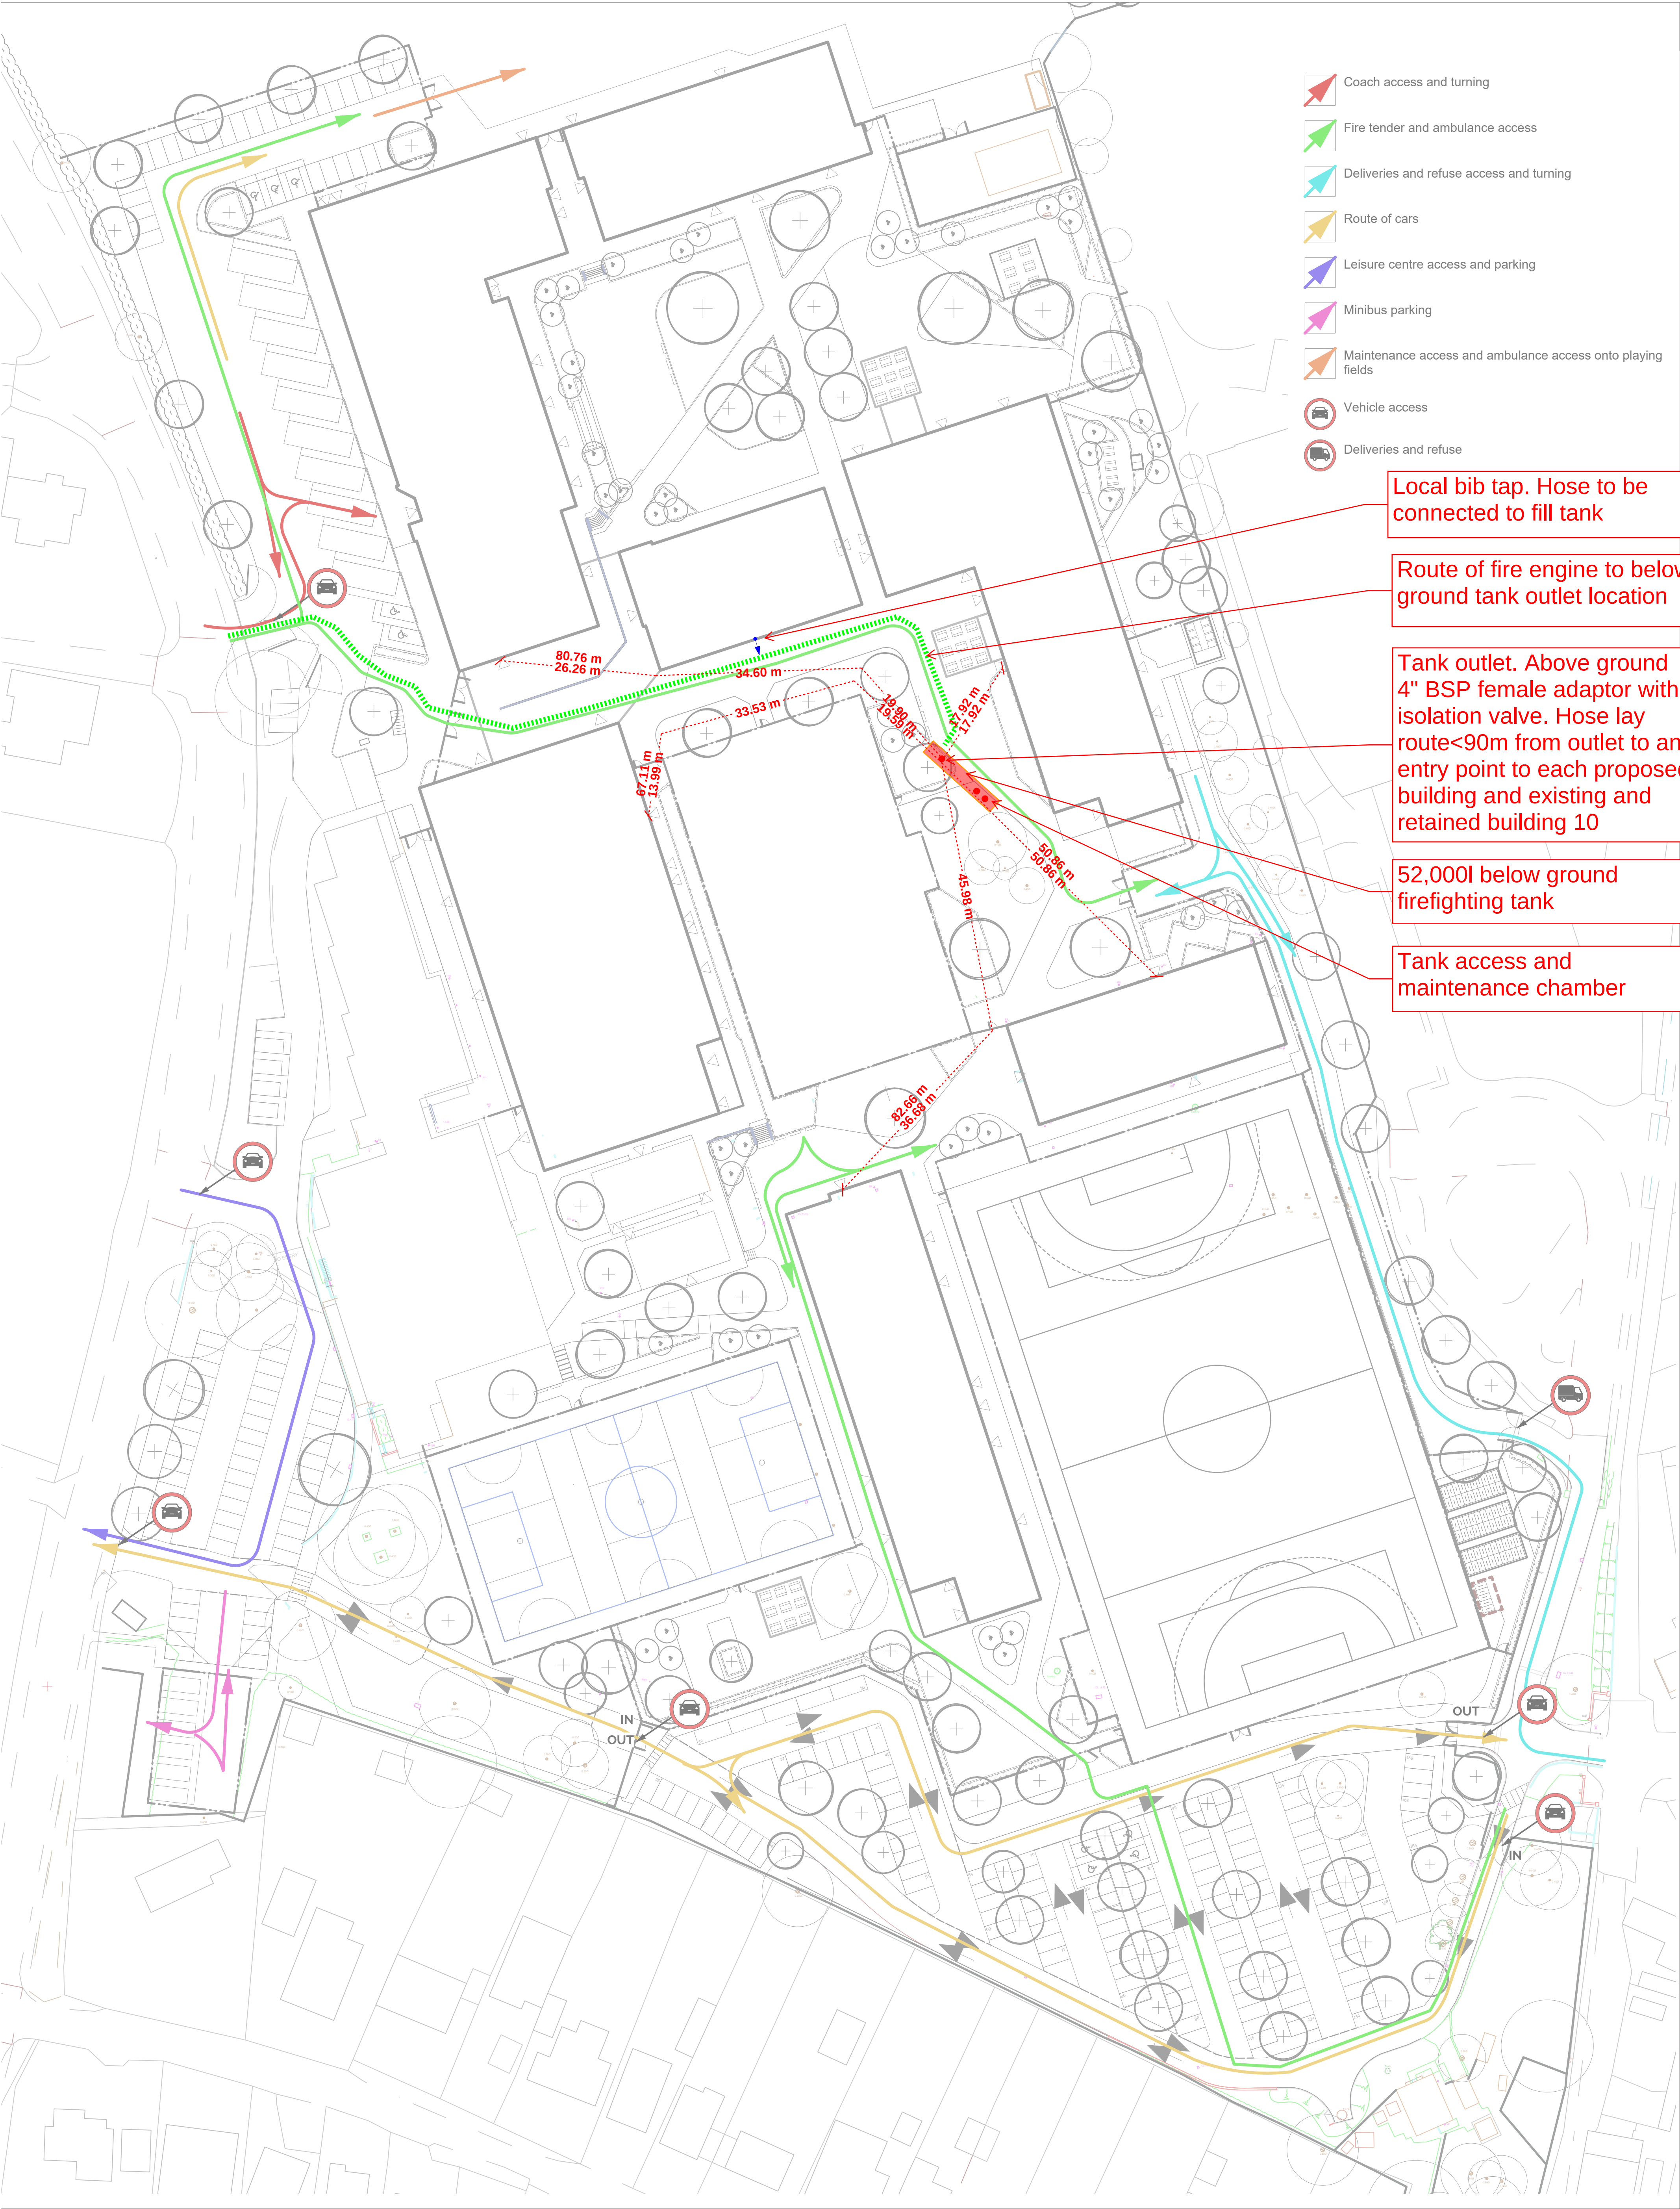

P08SSAH27/05/26Additional emergency vehicle route added P07SSBB04/05/2026Stage 4a Issue P06SSBB10/02/264no trees omitted from above the northern car park following BNG results P05SSAH04/02/26Layout updated following TA comments P04SS TJ07/01/26Title block updated P03SS TJ18/12/25S5 Issue RevStatusApprDateRevision Notes Note: All Dimensions must be checked on site and not scaled from this drawing. All cross references are to the latest revision of the relevant drawing or specification being referenced					Scale/North Point 02550 m Status/Suitability Scale 1:500@A1 Checked LD Drawing size ISO A1 Date 18/09/2025 Client Contractor Job Title Purpose of Issue DFE BAM Construction Ltd Steyning Grammar School STAGE 4A				
--	--	--	--	--	--	--	--	--	--

Method Consulting	
Project:	Steyning Grammar School
Sketch Name:	2672ESG-03-01-SK043 RevA
Title:	Fire Fighting Tank
Engineer:	LKR
Date:	30.04.26