


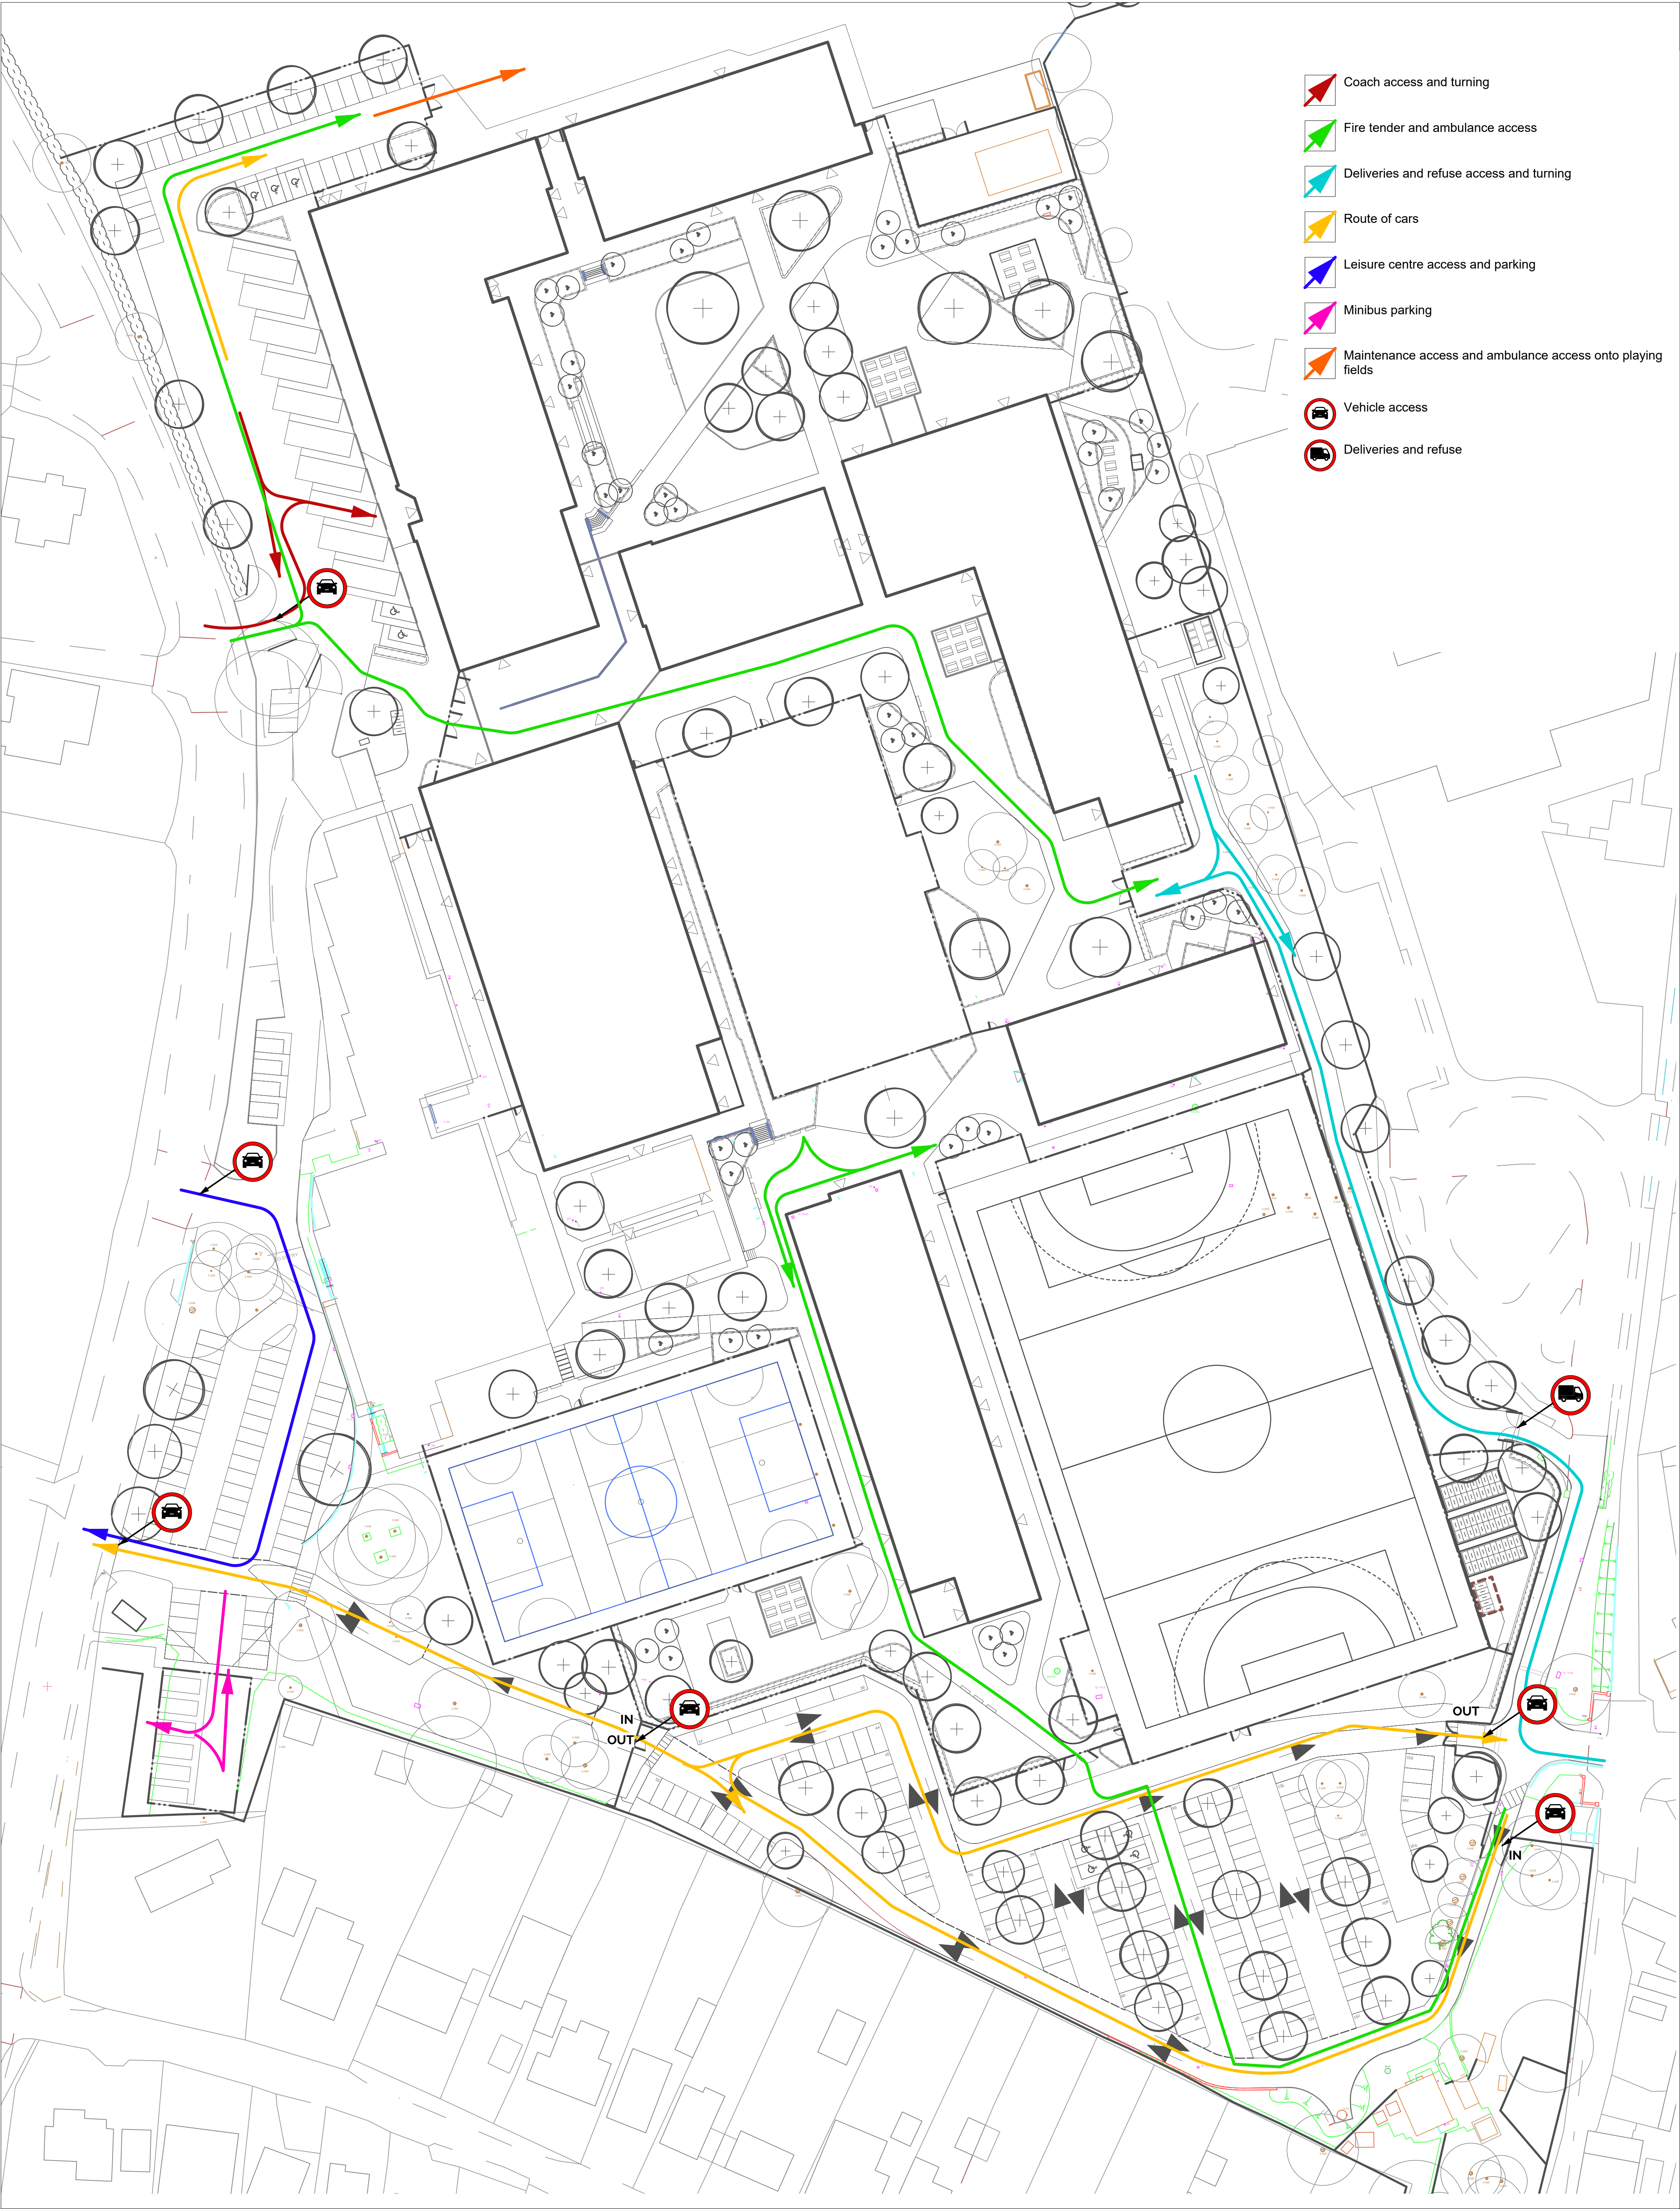

- Coach access and turning
- Fire tender and ambulance access
- Deliveries and refuse access and turning
- Route of cars
- Leisure centre access and parking
- Minibus parking
- Maintenance access and ambulance access onto playing fields
- Vehicle access
- Deliveries and refuse

					Scale/North Point 0 25 50 m N		Client DFE		© Copyright WWA LANDSCAPE tel: 01376 573050 web: www.wwa.co.uk	
P08	SS	AH	27/05/26	Additional emergency vehicle route added	Stage 4a Issue		Contractor		BAM Construction Ltd	
P07	SS	BB	04/05/2026		4no trees omitted from above the northern car park following BNG results					
P06	SS	BB	10/02/26		Layout updated following TA comments					
P05	SS	AH	04/02/26	Title block updated	Status/Suitability		Job Title		Access and Security Strategy Drawing -Vehicle Access Plan	
P04	SS	TJ	07/01/26		S5					
P03	SS	TJ	18/12/25		S5 Issue					
Rev		Status	Appr	Date	Revision Notes		Scale		Drawing size	
					1:500@A1		ISO A1			
Note: All Dimensions must be checked on site and not scaled from this drawing. All cross references are to the latest revision of the relevant drawing or specification being referenced					Drawn		Checked		Date	
					AH		LD		18/09/2025	
									Purpose of Issue	
									STAGE 4A	
									Drg	
									SRP1121-WWA-00-EX-D-L-1562	
									Rev	
									P08	