


DO NOT SCALE

- Existing Materials
1. Facing brickwork
 2. PVC windows - white
 3. PVC door - White
 4. Wooden door - brown
 5. Clay tile roof - red
 6. Flat roof - dark grey
 7. Down pipes - black

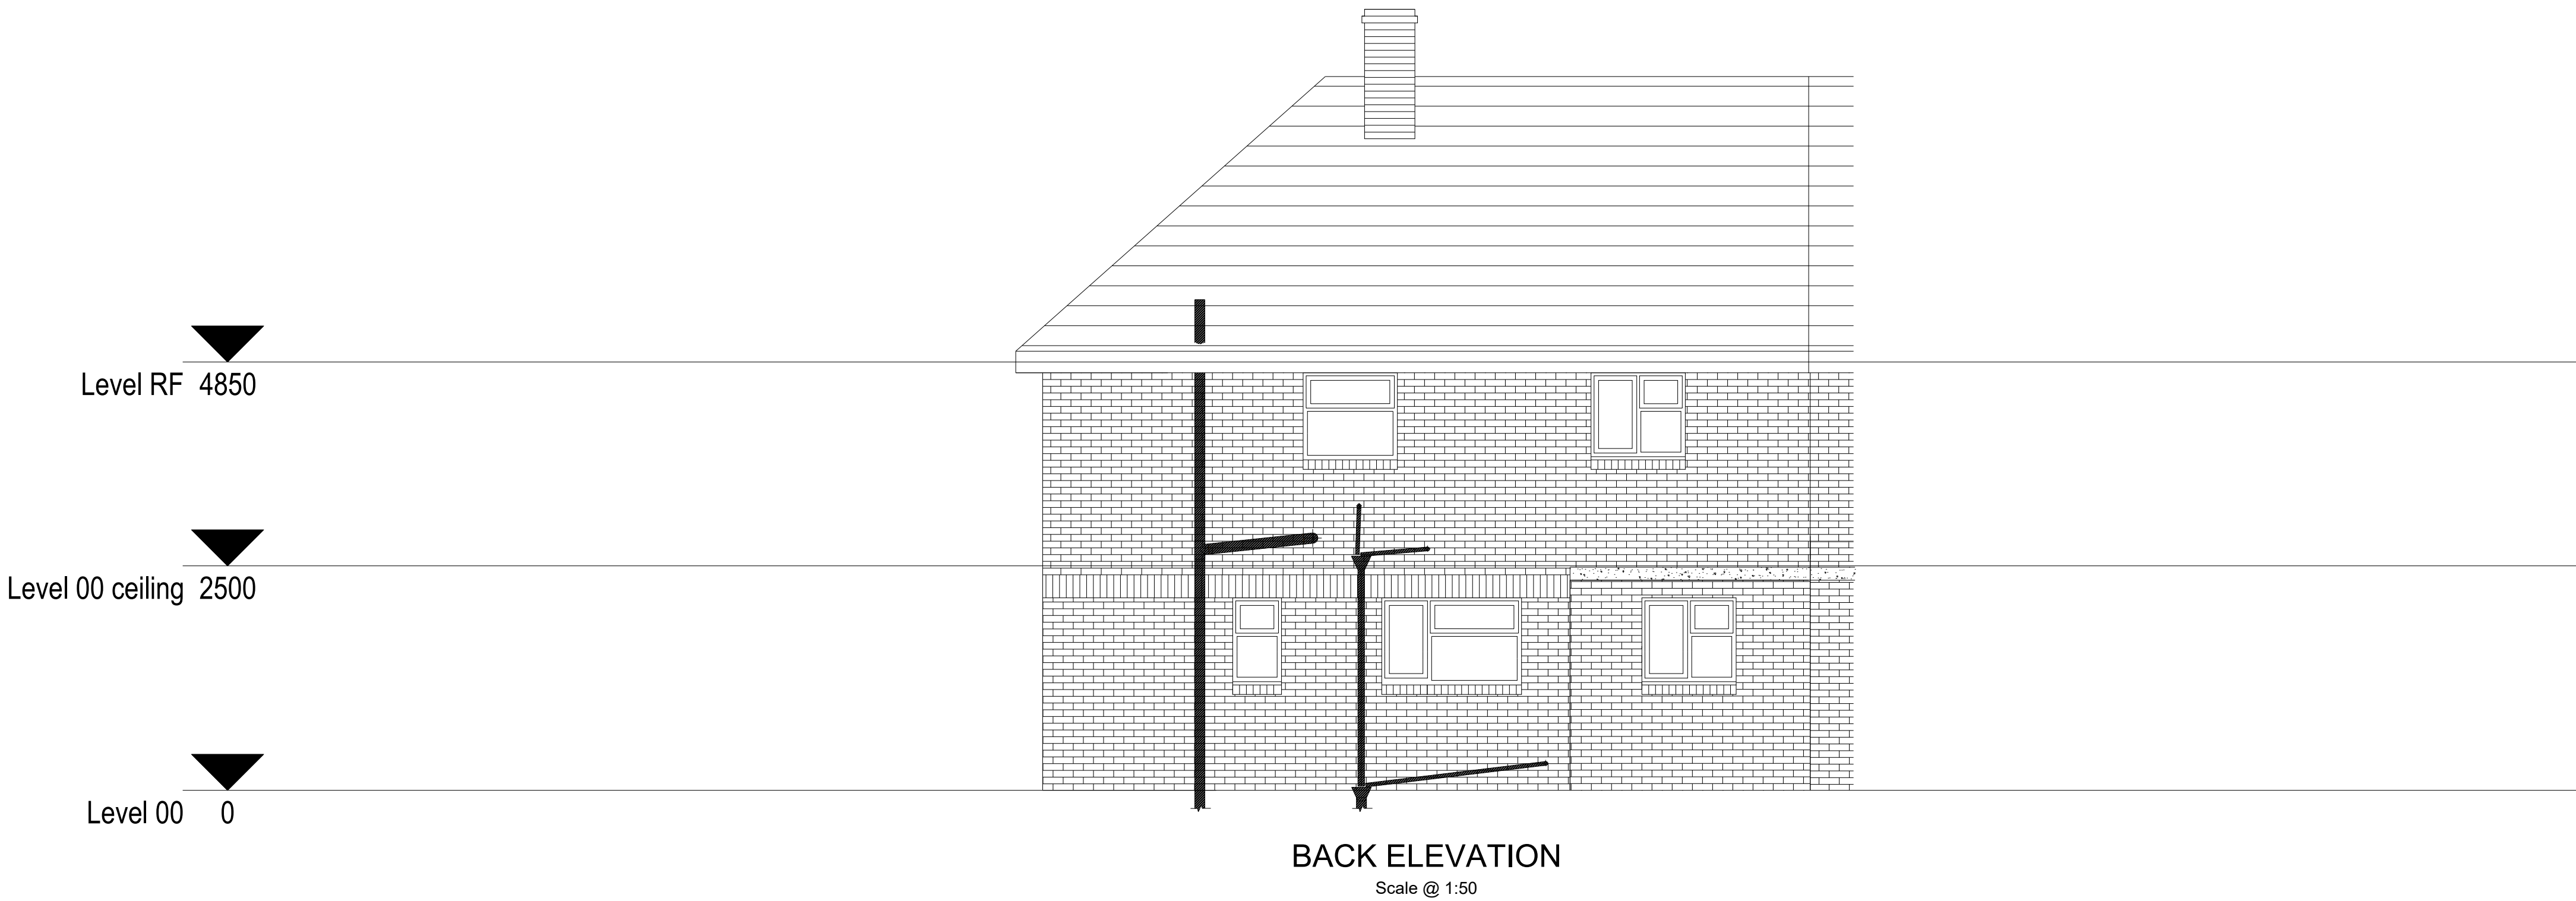

Abbreviation
SVP Soil Vent Pipe
PVC Polyvinyl Chloride

Legend
Existing - Black



C1	10/05/26	Complete design	OS	HS	AS
Rev.	Date	Description	By	Chk'd	App'd
22 PRIORY FIELD, UPPER BEEDING, STEYNING, WEST SUSSEX BN44 3HU Tel: +44 (0)7730337221					
Project Title 22 PRIORY FIELD REAR EXTENSION					
Drawing Title EXISTING ELEVATIONS					
Scale 1:50	Designed OS	Drawn OS	Checked HS	Authorised AS	
Original Size A1	Date 10/05/2026	Date 03/05/2026	Date 10/05/2026	Date 10/05/2026	Date 10/05/2026
Drawing Number SAYE-00-ZZ-M2-ZZ-012001				Revision C1	