


DO NOT SCALE

Proposed Materials

1. New brickwork to match existing in colour and style
2. New windows to match existing white PVC framed windows
3. New patio doors to be either PVC/ aluminium framed
4. New flat roof to match existing
5. New SVP to be black in colour

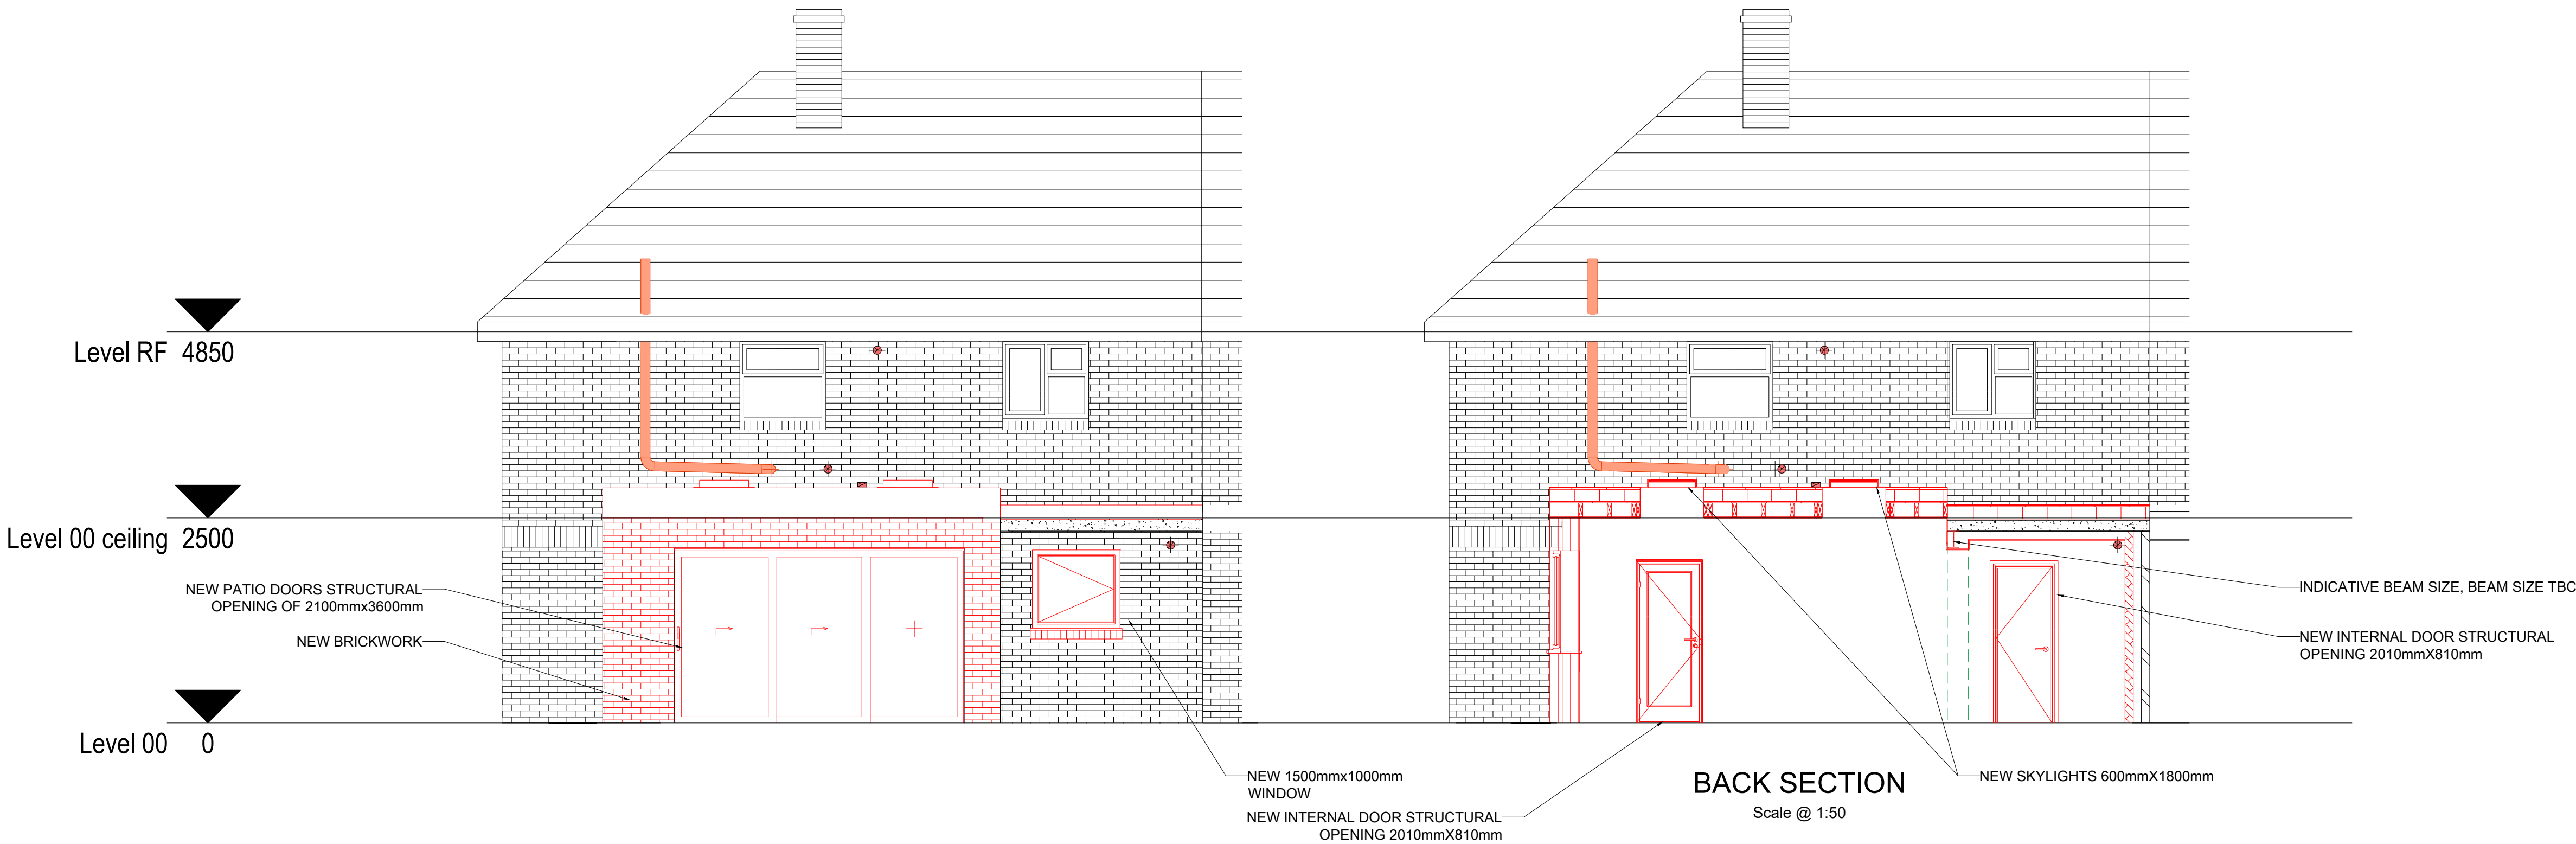

Abbreviation
SVP Soil Vent Pipe
PVC Polyvinyl Chloride

Legend
Existing - Black



C1	10/05/26	Complete design	OS	HS	AS
Rev.	Date	Description	By	Chk'd	App'd
22 PRIORY FIELD, UPPER BEEDING, STEYNING, WEST SUSSEX BN44 3HU Tel: +44 (0)7730337221					
Project Title 22 PRIORY FIELD REAR EXTENSION					
Drawing Title PROPOSED ELEVATIONS AND SECTIONS					
Scale 1:50	Designed OS	Drawn OS	Checked HS	Authorised AS	
Original Size A1	Date 10/05/2026	Date 03/05/2026	Date 10/05/2026	Date 10/05/2026	
Drawing Number SAYE-00-ZZ-M2-ZZ-012002				Revision C1	