


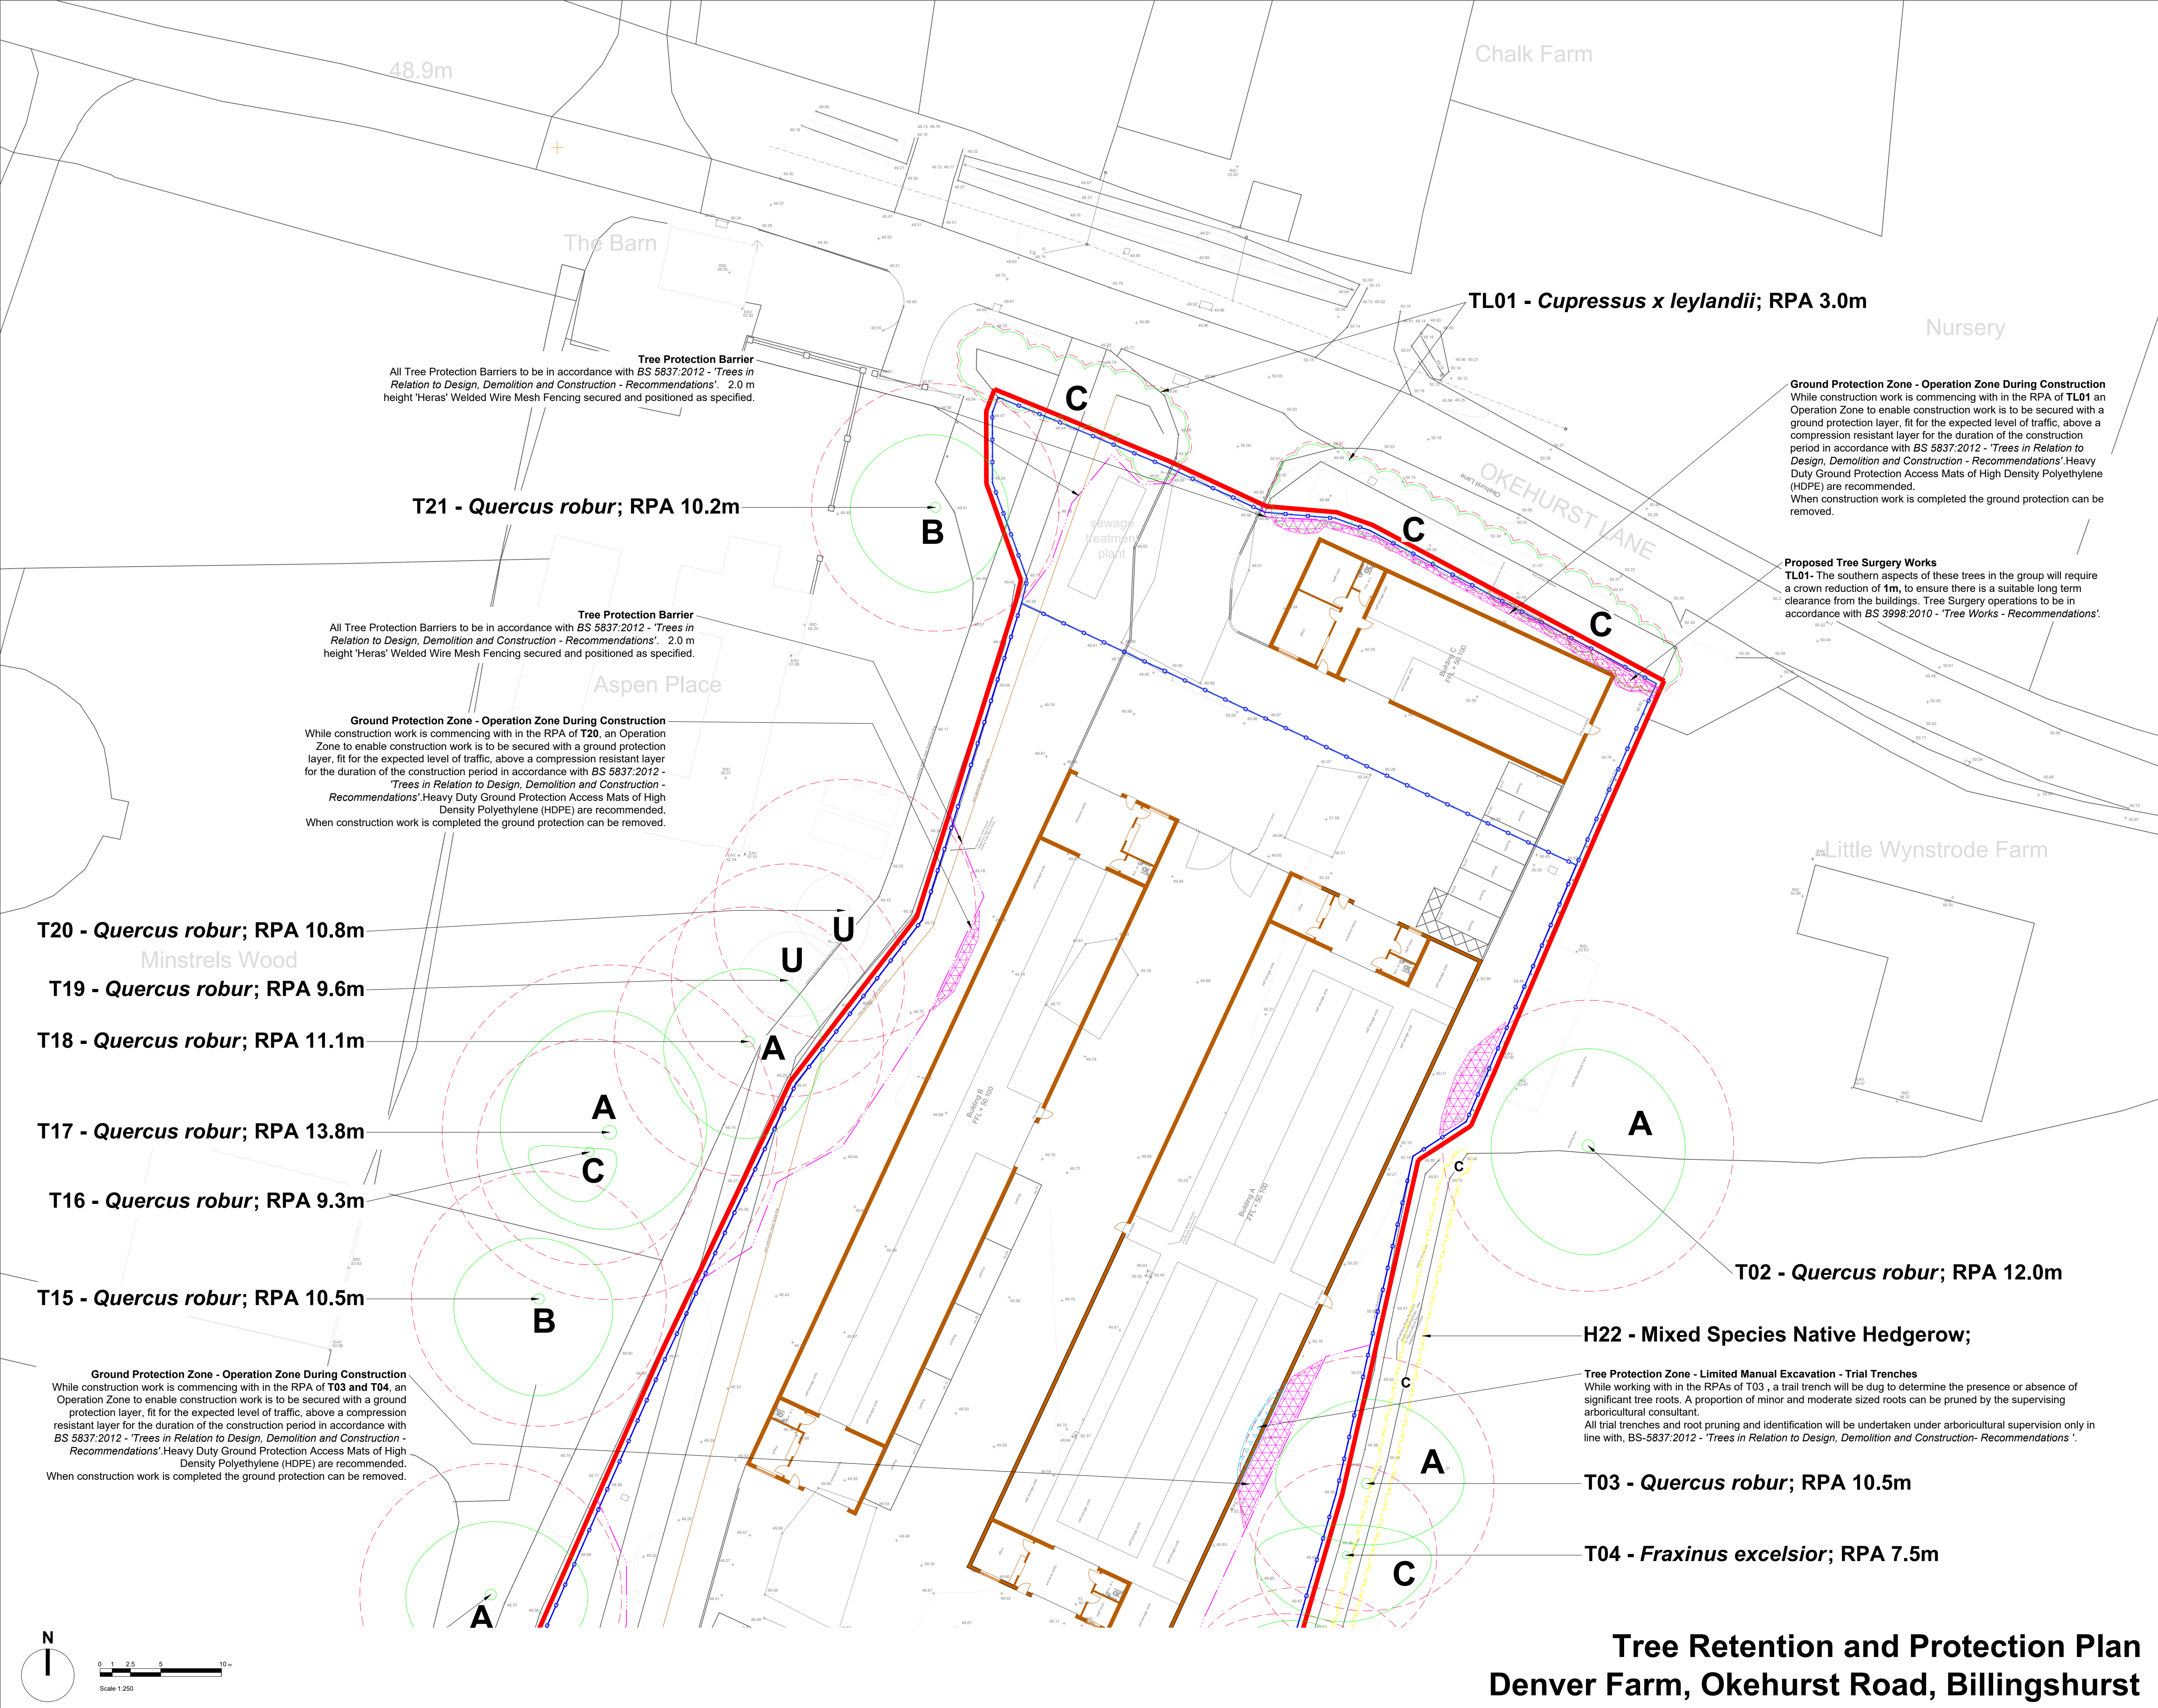

Legend

T02

Tree and Shrub Numbers.

Tree Root Protection Areas
Tree Root Protection Areas calculated and specified in accordance with BS 5837:2012 - 'Trees in Relation to Design, Demolition and Construction - Recommendations'.

A

Category A Trees
Trees of High Quality and Value to be Retained.

B

Category B Trees
Trees of Moderate Quality and Value to be Retained.

C

Category C Trees
Trees of Low Quality and Value to be Retained.

U

Category U Trees
Trees unsuitable for long term Retention.

Existing Hedgerow and Shrub Vegetation

Existing Trees to be Removed
All operations to be in accordance with BS3998:2010- 'Tree Works- Recommendations'

Tree Protection Barrier
All Tree Protection Barriers to be in accordance with BS 5837:2012 - 'Trees in Relation to Design, Demolition and Construction - Recommendations'.
2.0 m height 'Heras' Welded Wire Mesh Fencing secured and positioned as specified.

Tree Protection Barrier
All Tree Protection Barriers to be in accordance with BS 5837:2012 - 'Trees in Relation to Design, Demolition and Construction - Recommendations'.
2.0 m height 'Heras' Welded Wire Mesh Fencing secured and positioned as specified.

Proposed Tree Surgery Works
Tree Surgery operations to be in accordance with BS 3998:2010 - 'Tree Works - Recommendations'.

Protection Zone - Operation Zone During Construction.
An Operation Zone shall be implemented within the Root Protection Area. Ground protection, fit for the expected level of traffic, shall be secured for the duration of the construction period in accordance with BS 5837:2012 - 'Trees in Relation to Design, Demolition and Construction - Recommendations'.

Protection Zone - Manual Excavation
A Limited Manual Excavation shall be implemented, in accordance with BS 5837:2012 - 'Trees in Relation to Design, Demolition and Construction - Recommendations'. All works shall be undertaken with due care with hand held tools under Arboricultural Supervision only.

Notes:

- Drawing to be read in colour.
- For details of existing trees and vegetation refer to: LLD3370-ARB-SCH-001 - Existing Tree Schedule;
- For assessment of effects of the proposed development on existing trees refer to LLD3370-ARB-REP-001- Arboricultural Impact Assessment and Method Statement.

Planning Issue

Rev	Description	Date	Initials
00	Planning Issue	30.04.25	GO

LIZARD

Landscape Design and Ecology

The Old Bank, 34 South Street, Tarring, Worthing, West Sussex, BN14 7LH
T. 01903 216033 E. lizardlandscape@btconnect.com W. lizardlandscapeology.com

Client
Folkes Architects

Project Title and Location
Denver, Okehurst Road
Billingshurst, West Sussex

Drawing Title
Tree Retention and Protection Plan

Scale
1:250@A1

Drawn
GO

Approved
JJ

Date
30.04.25

Drawing No
LLD3370-ARB-001

Revision
00

Tree Retention and Protection Plan

Denver Farm, Okehurst Road, Billingshurst