
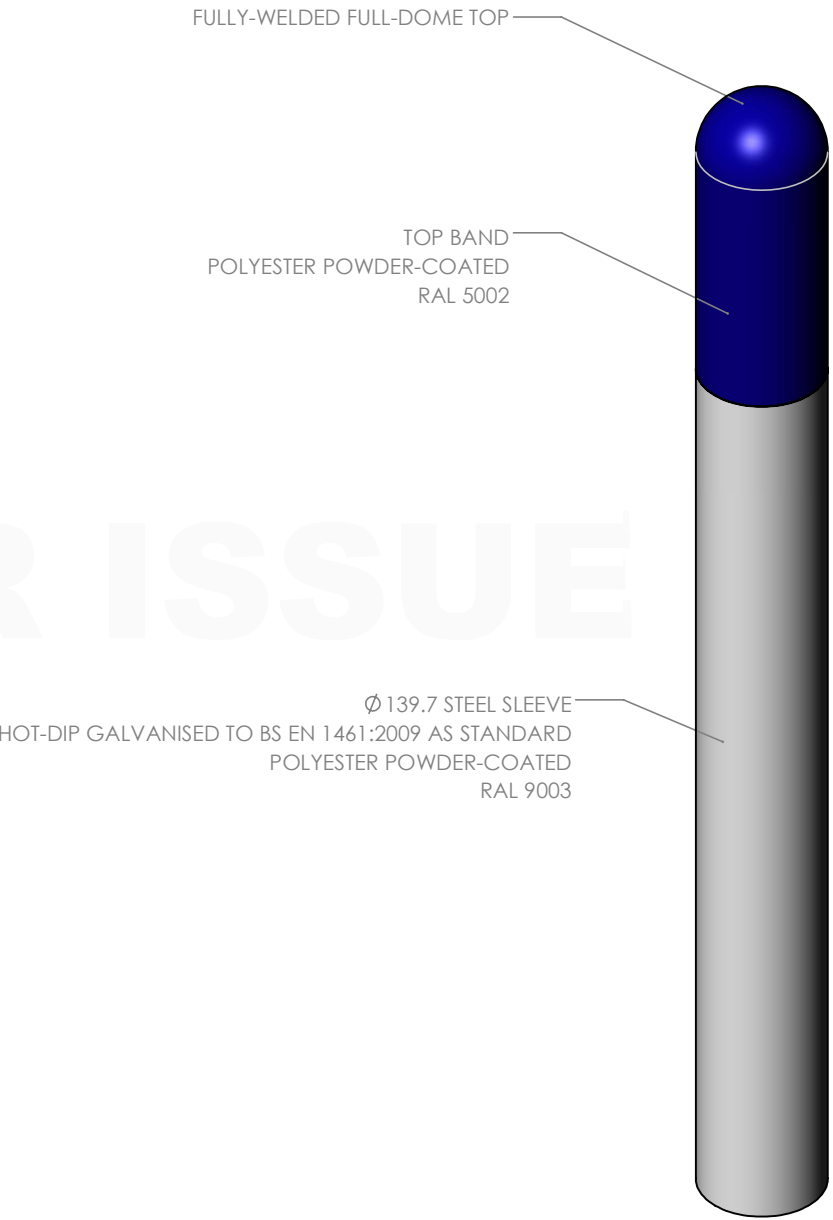


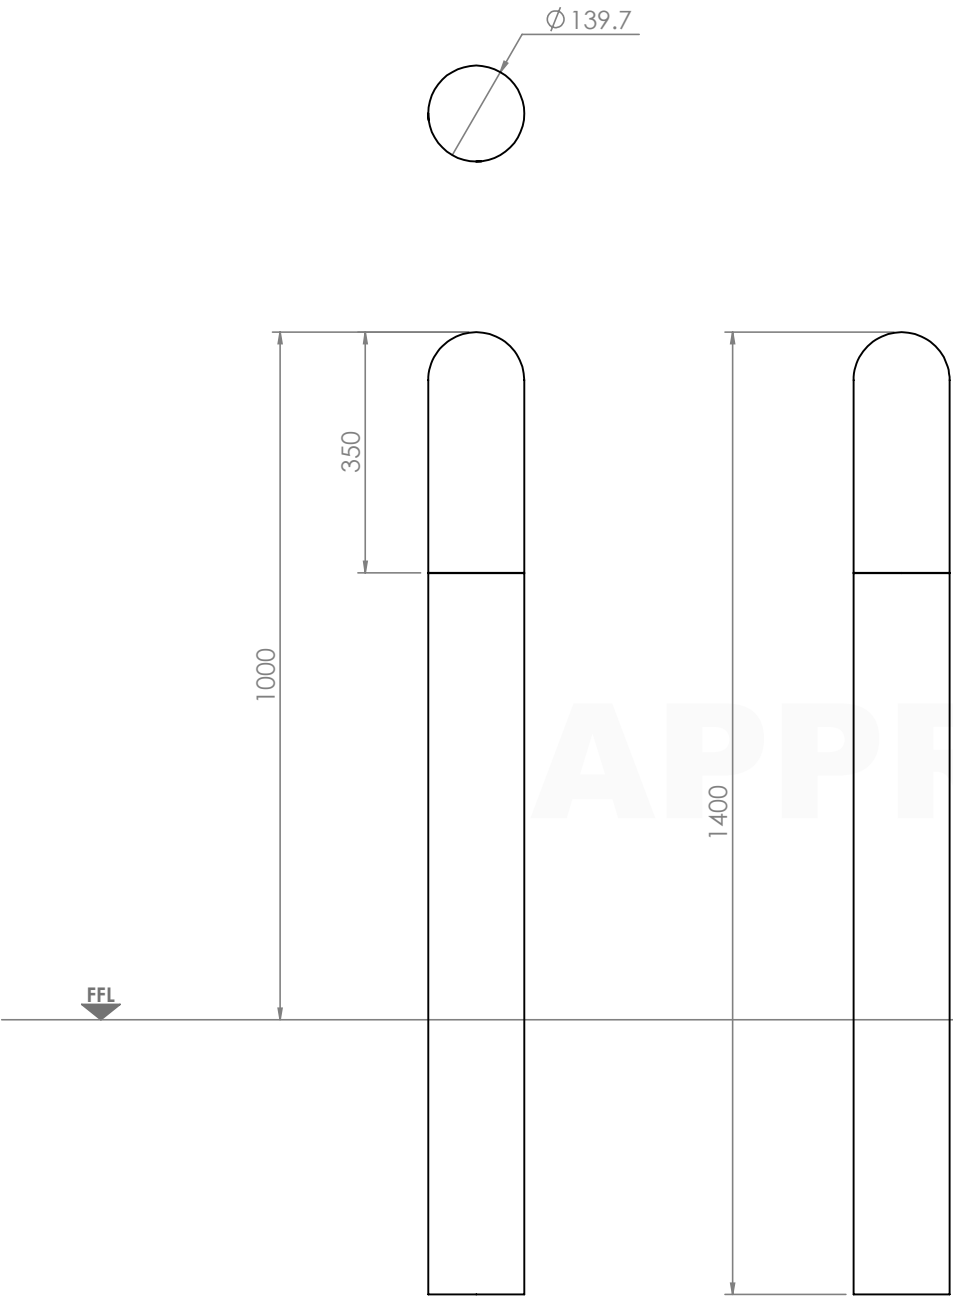

INSTALLATION:
MUST BE CAST INTO FOUNDATION IN STABLE, LEVEL GROUND. **SITE ENGINEER TO DETERMINE APPROPRIATE SIZE AND COMPOSITION OF ANY FOUNDATIONS BASED ON LOCAL GROUND CONDITIONS**

INSTALLATION Via **ROOT FIXING IN SUITABLE FOUNDATION**

APPROXIMATE TOTAL WEIGHT: 22.4 kg

BARRIER PROTECTION ITEM SUPPLIED TO SITE FULLY ASSEMBLED

GENERAL ARRANGEMENT:
TYPE E BOLLARD_KL004

 Adlington Business Park, London Road, Adlington, Cheshire, SK10 4NL Tel: 01625 322 888 enquiries@bsfg.co.uk	DRAWING NUMBER: BSSGA3018-2_0		Doc. TYPE GA	SHEET: SHEET 2 OF 2	SCALE: 1:11 @A3	DRW: KL	DATE: 11/11/2022	NOTES: APPROXIMATE WEIGHT - 22.4kg PRODUCTS WILL BE SUPPLIED WITH A SMALL IDENTIFICATION LABEL. IF YOU WOULD LIKE THIS REMOVED PRIOR TO DELIVERY PLEASE SPECIFY AT TIME OF ORDER
	DRAWING TITLE: TYPE E - TYPE E BOLLARD_KL004					CHK: TS	DATE: 11/11/2022	
	PART NUMBER: TYPE E BOLLARD_KL004					APP: JF	DATE: 11/11/2022	
	PART CONFIGURATION: STD					DRAWING STATUS: APPROVED FOR ISSUE		
	BSFG JOB NUMBER: KL004		3rd ANGLE PROJECTION		DO NOT SCALE FROM DRAWING DIMENSIONS IN mm UNLESS STATED OTHERWISE		Doc.REV: 0	