


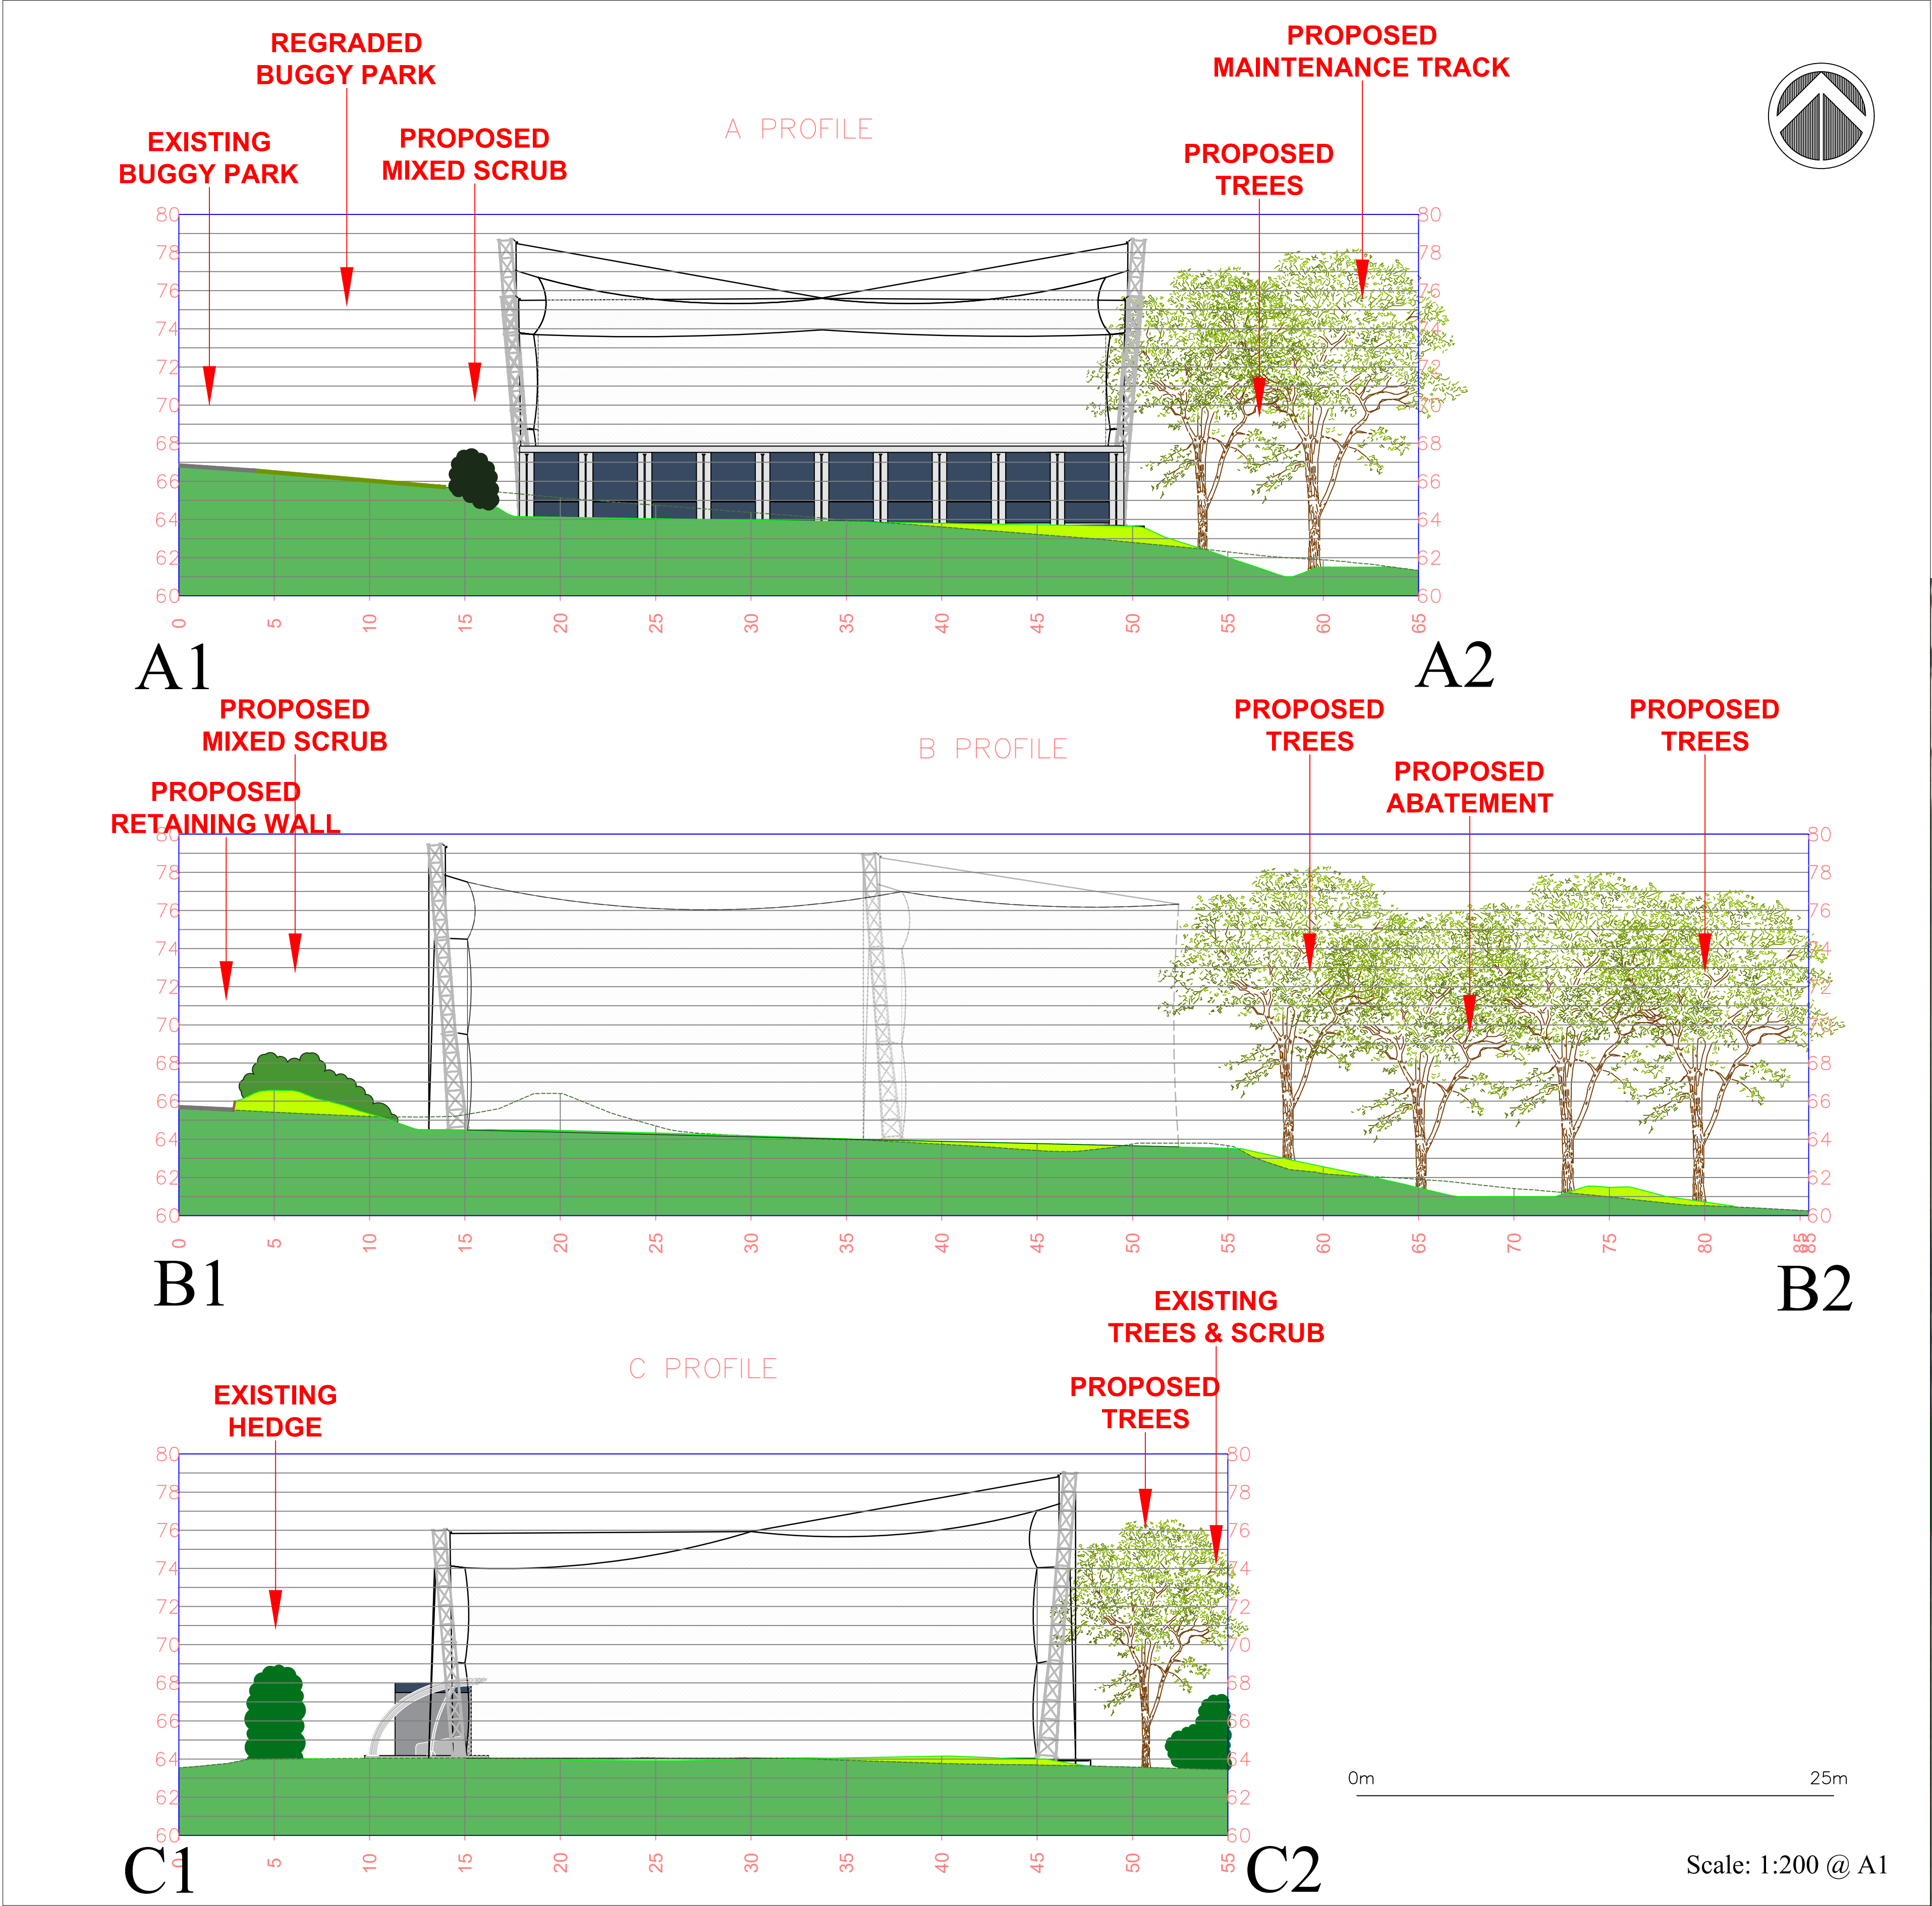

Project Name: Mannings Heath	Project No: 0406	Revision No:
Drawing Name: Proposed Cross Sections	Drawing No: 0406.03	
Drawn By: AR	Checked By: BW	
Client:	Date: 06/07/2026	

