



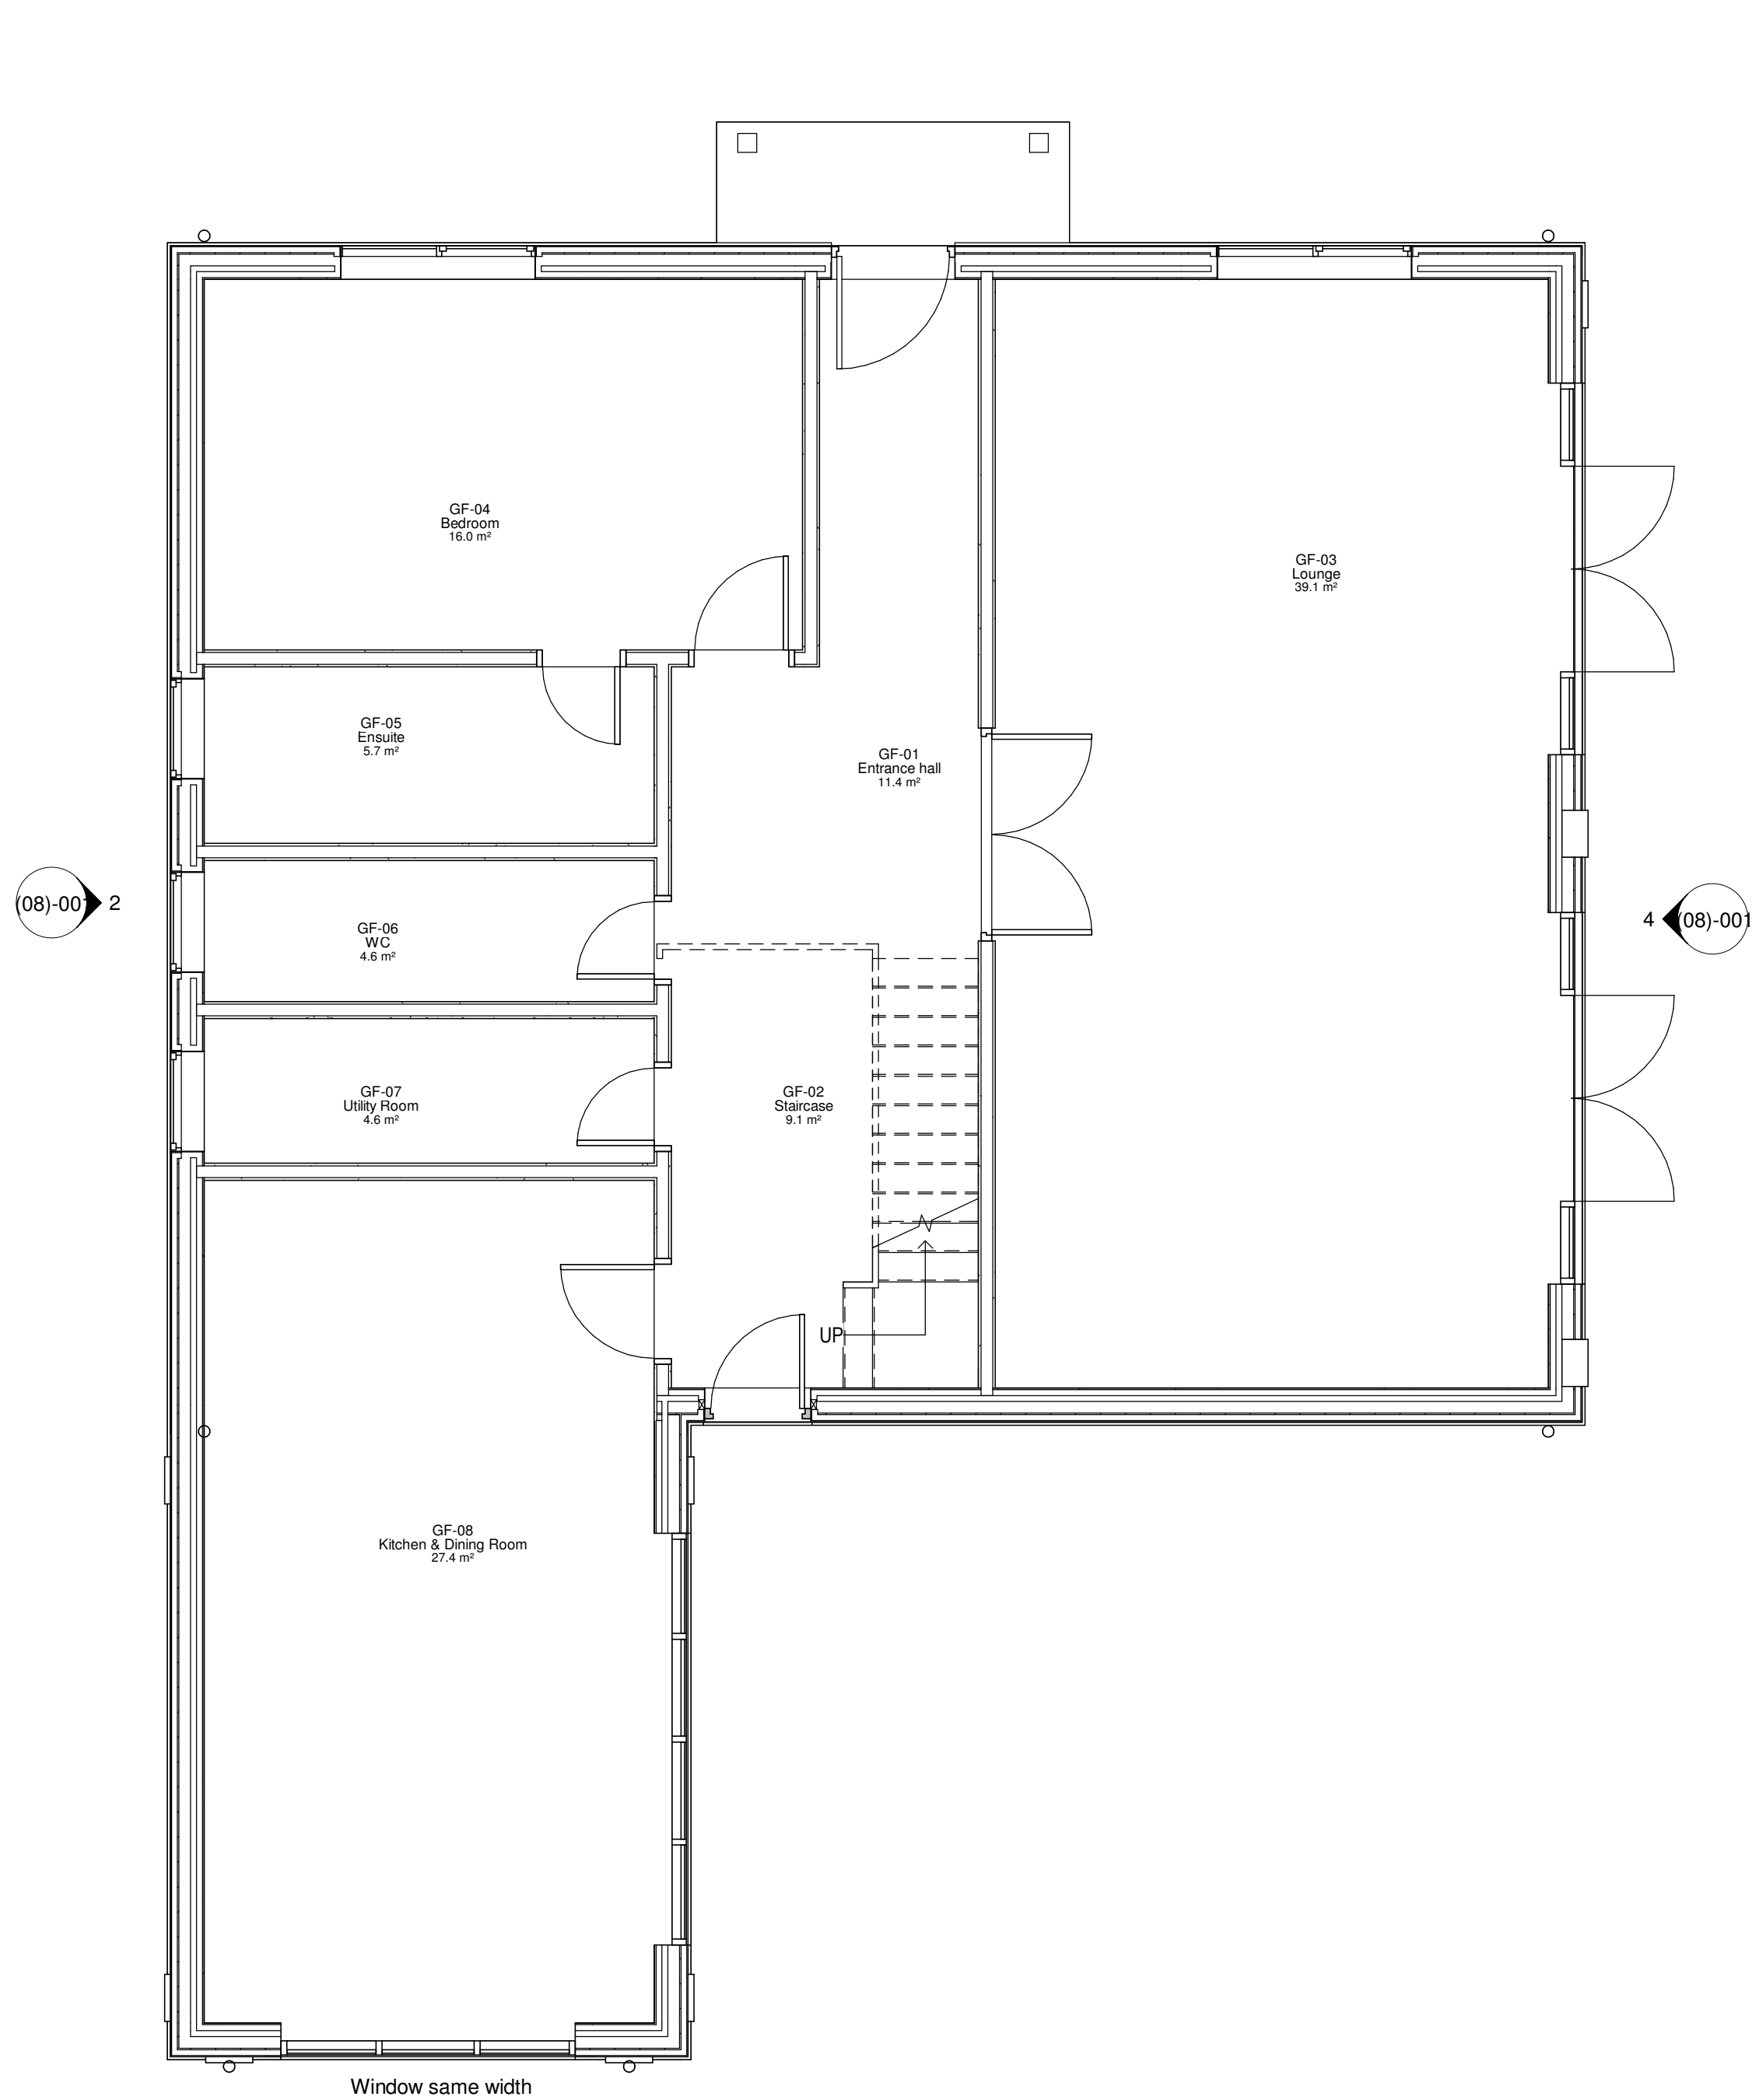

1 Ground Floor - Proposed Plan  
1 : 50

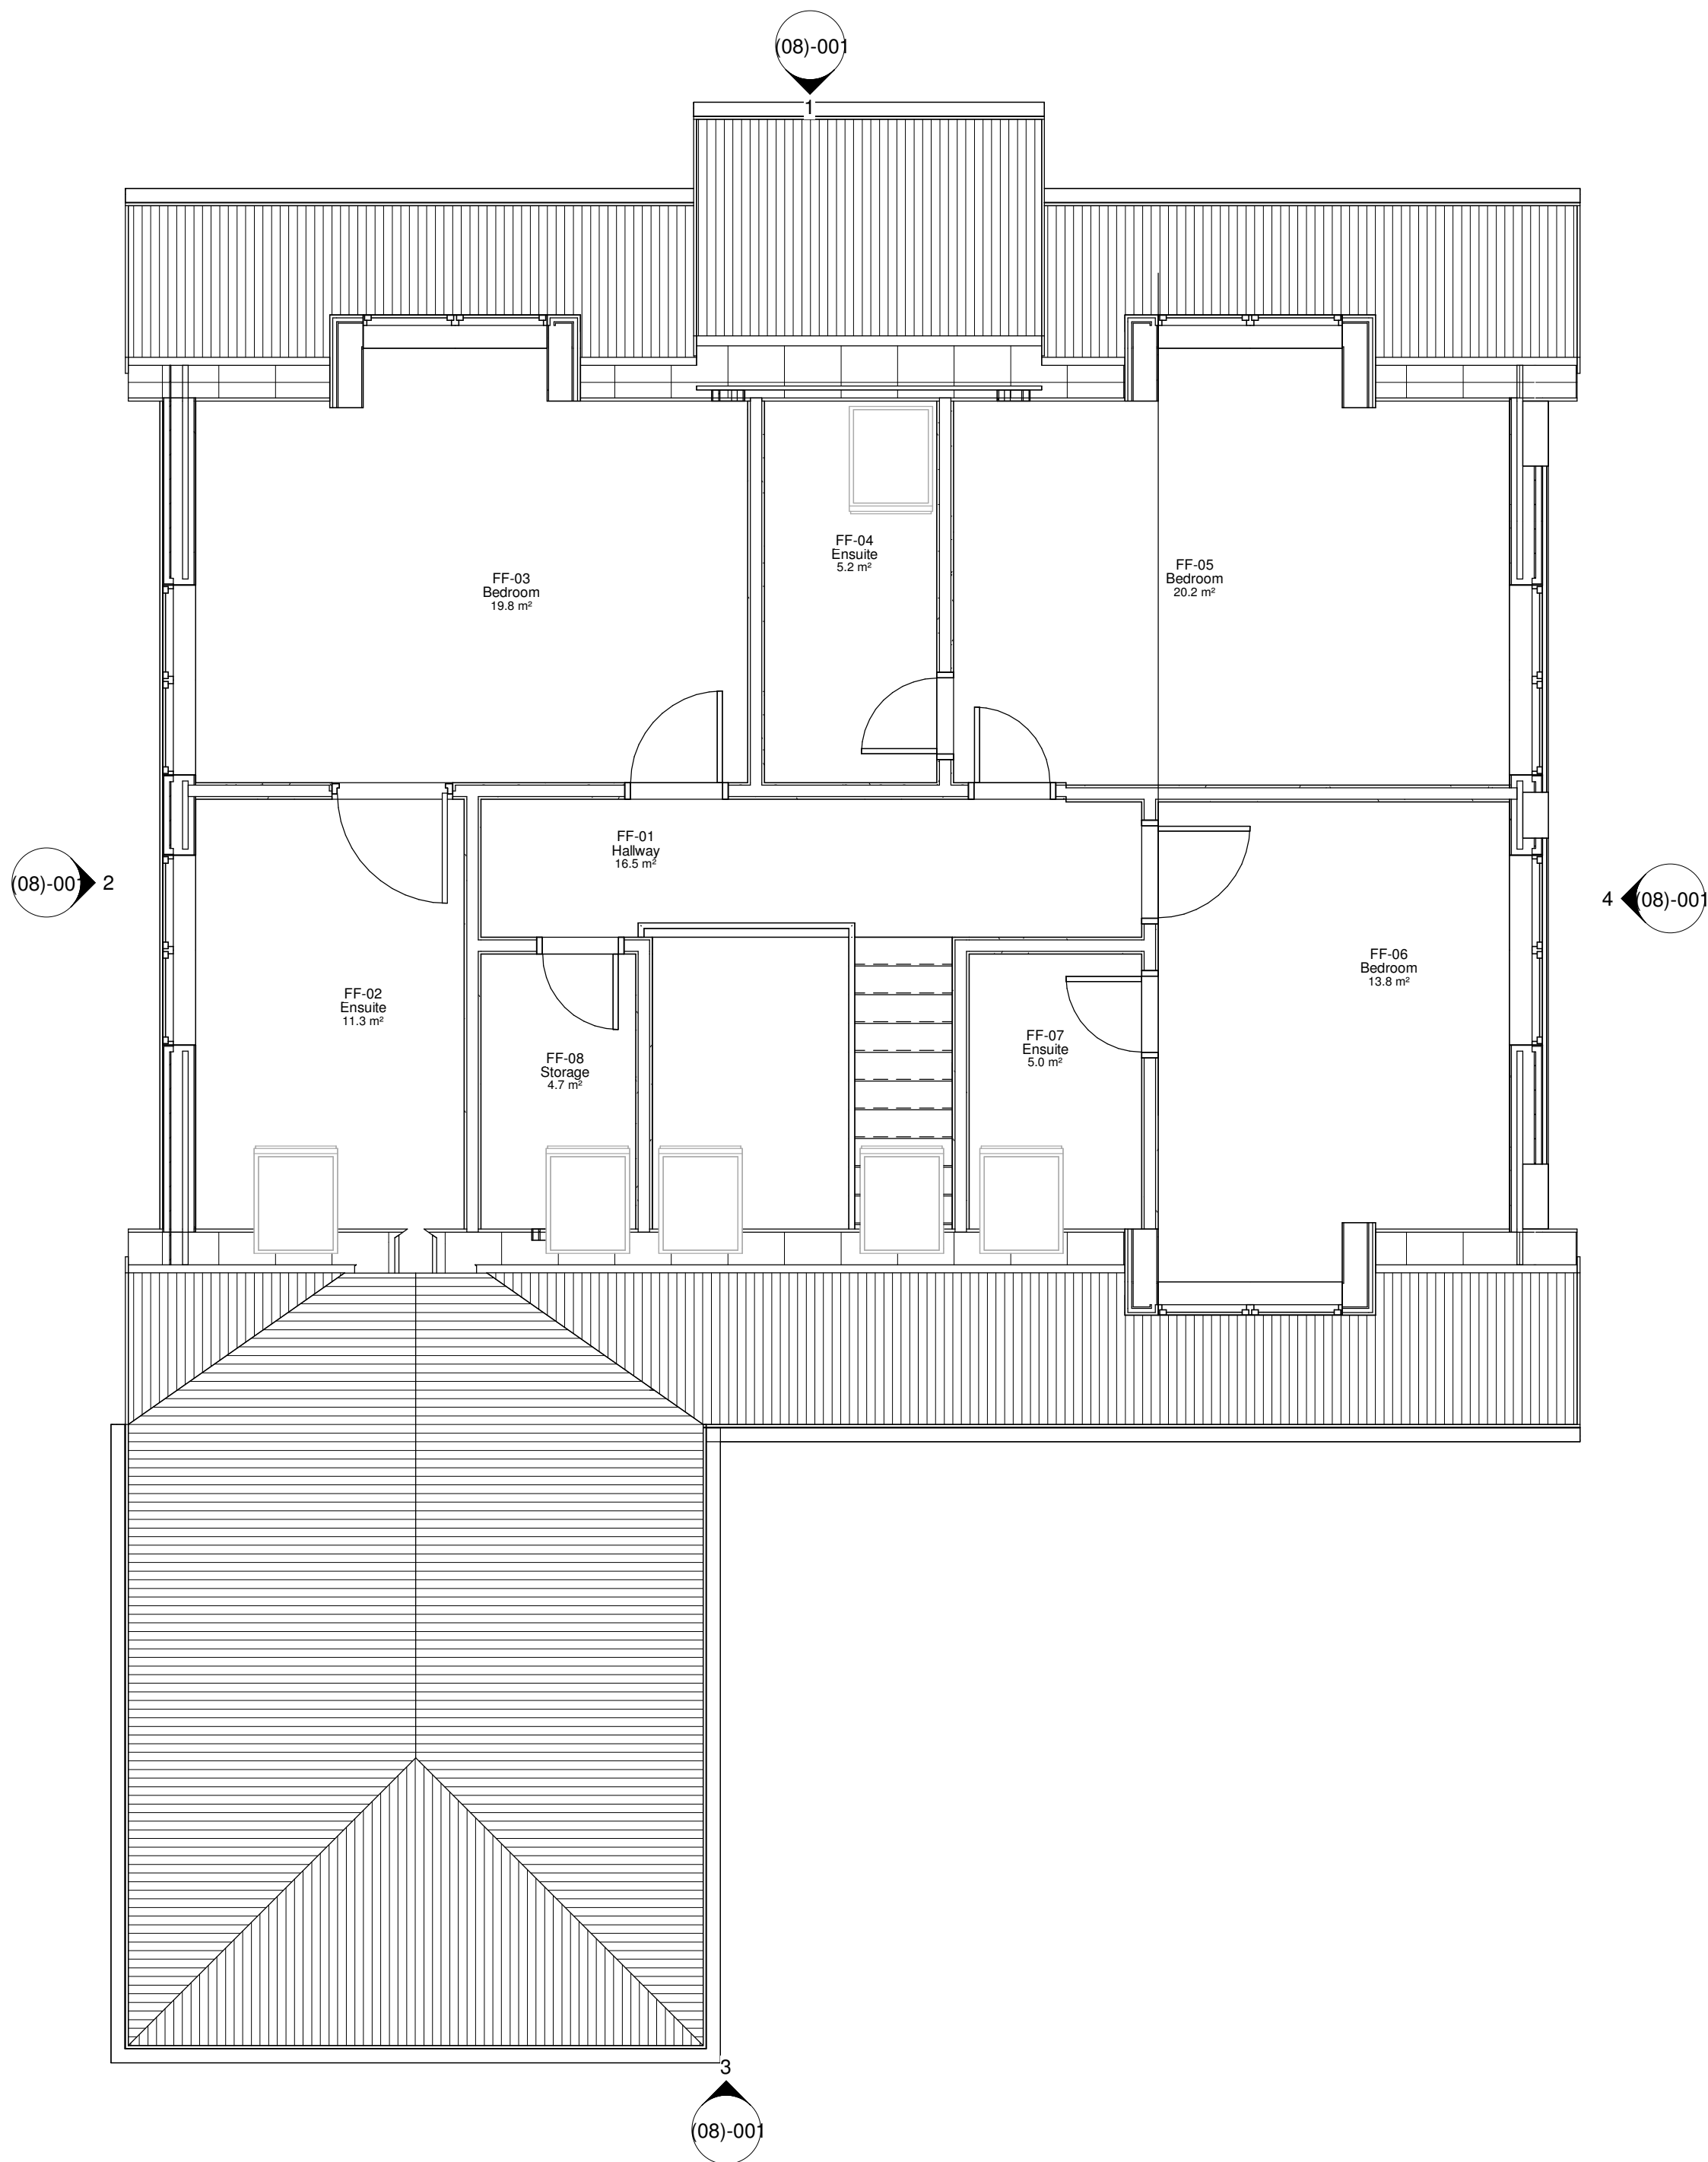

2 First Floor - Proposed Plan  
1 : 50

| C         | Revision 6  | LDV   | LDV     | 22/05/26 |
|-----------|-------------|-------|---------|----------|
| B         | Revision 2  | LDV   | LDV     | 24/04/26 |
| A         | Revision 1  | LDV   | LDV     | 17/04/26 |
| rev       | description | drawn | checked | date     |
| revisions |             |       |         |          |

status: PRELIMINARY  
This drawing is protected under The Copyright, Designs and Patents Act 1988.  
This drawing is produced for PLANNING PURPOSES ONLY and is not to be used for construction.

## LDV Architecture

39 PLOVERS ROAD  
HORSHAM, WEST SUSSEX  
RH13 5PD

TELEPHONE + 44 (0)1403 541 586

EMAIL INFO@LDVARCHITECTURE.CO.UK

client: Mr LAMB

project: 3-BED HOUSE

title: PROPOSED PLANS 1

scale: 1 : 50 @ A1

date: 17/04/26

drawn: LDV

checked: LDV

job no: P2521 drawing no: (07)-001 revision: C

