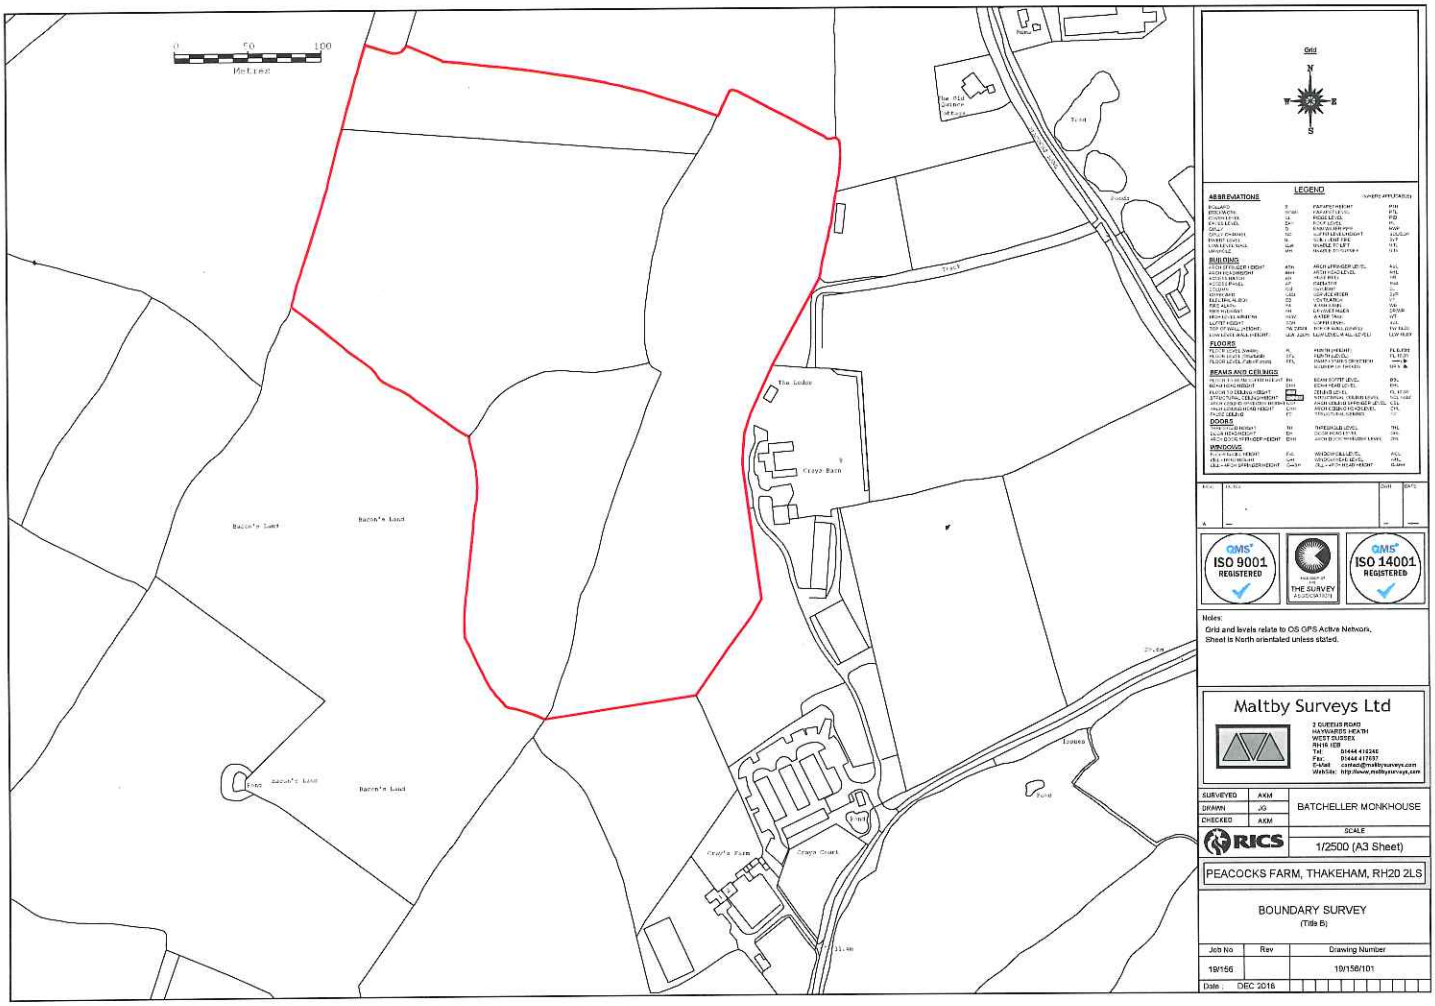
0
50
100
Metres
Grid
N
E
S
W
LEGEND
ABBREVIATIONS
BUILDING
FLOORS
BEAMS AND CEILINGS
DOORS
WINDOWS
Notes:
Grid and levels relate to OS GPS Active Network.
Sheet is North orientated unless stated.
QMS
ISO 9001
REGISTERED
THE SURVEY ASSOCIATION
QMS
ISO 14001
REGISTERED
Maltby Surveys Ltd
2 QUEEN'S ROAD
HAYWARDS HEATH
WEST SUSSEX
RH16 1EB
Tel: 01444 410240
Fax: 01444 417697
E-Mail: contact@maltbysurveys.com
Website: http://www.maltbysurveys.com
SURVEYED AKM
DRAWN JG
CHECKED AKM
BATCHELLER MONKHOUSE
RICS
SCALE
1/2500 (A3 Sheet)
PEACOCKS FARM, THAKEHAM, RH20 2LS
BOUNDARY SURVEY
(Title B)
Job No 19/166
Rev
Drawing Number 19/166/101
Date : DEC 2016
The Lodge
Crays Barn
Barn
Barn's Land
Barn's Land
Barn's Land
Barn's Land
Pond
Crays Farm
Crays Court
Pond
Trees
Trees
Trees
Trees
Pond
Pond
Pond