



NOTES


- 1. This drawing is to be read in conjunction with all relevant documents and specifications.
- 2. Suitable for planning purposes only.
- 3. This drawing has been prepared for information purposes only and must not be used for tender or construction purposes.

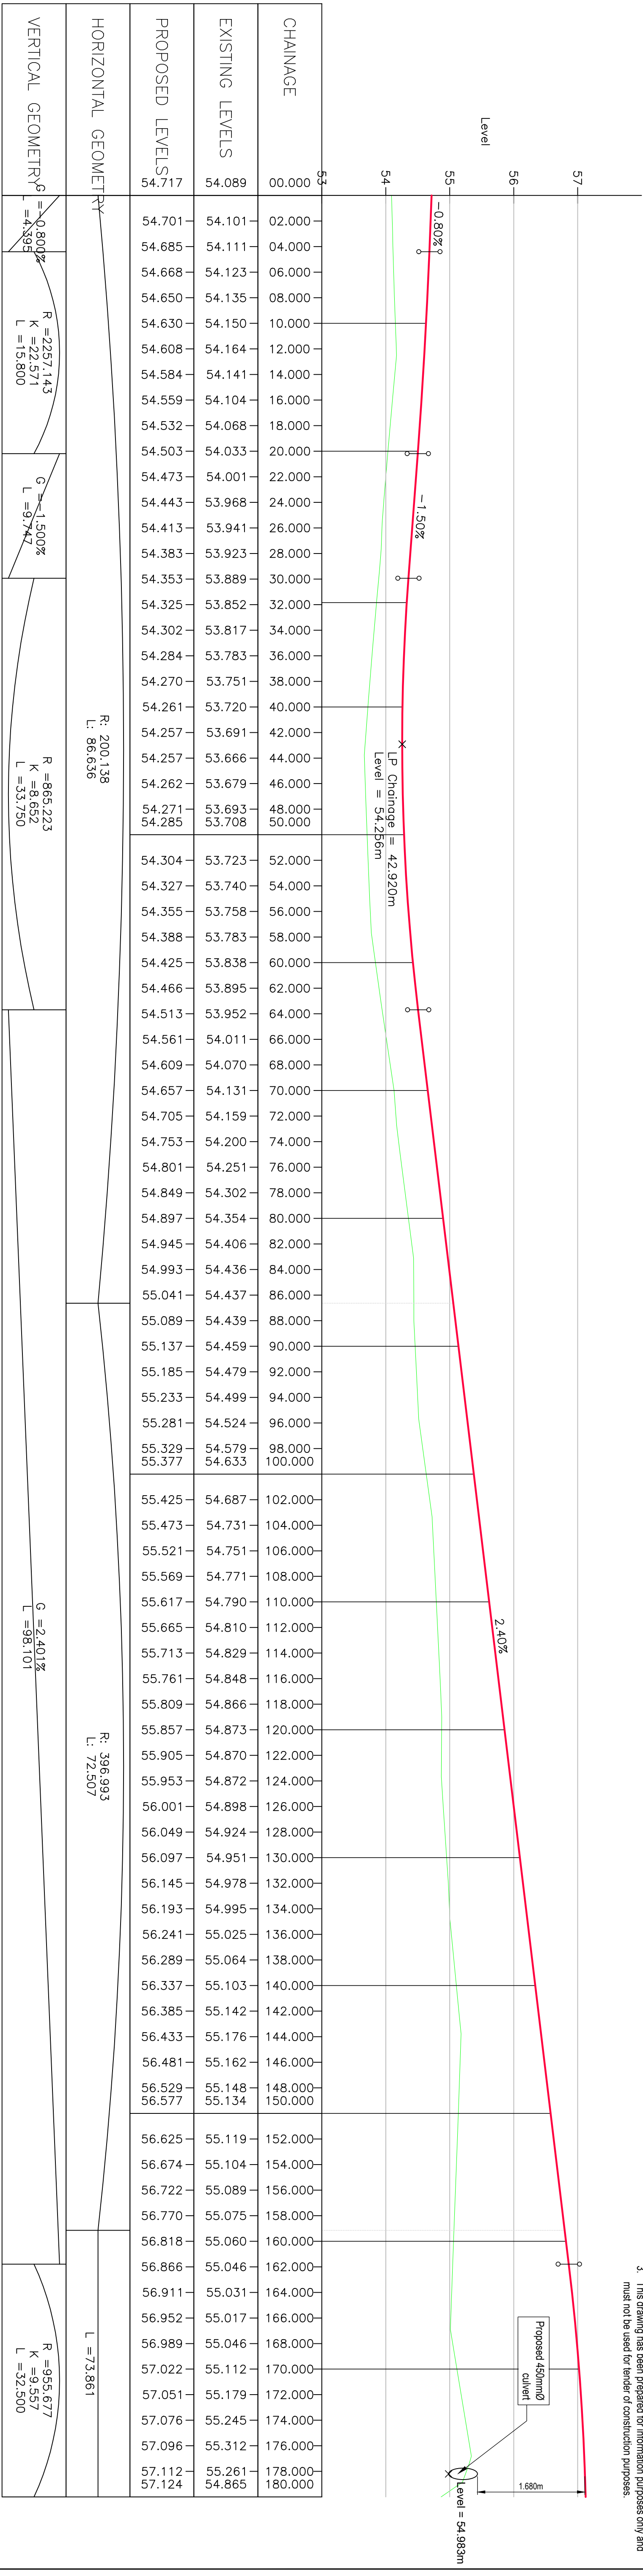

ALG - SPINE ROAD 1 - CL CH 0.000m TO 180.000m
SCALE: H 1:250, V 1:50. DATUM: 53.000

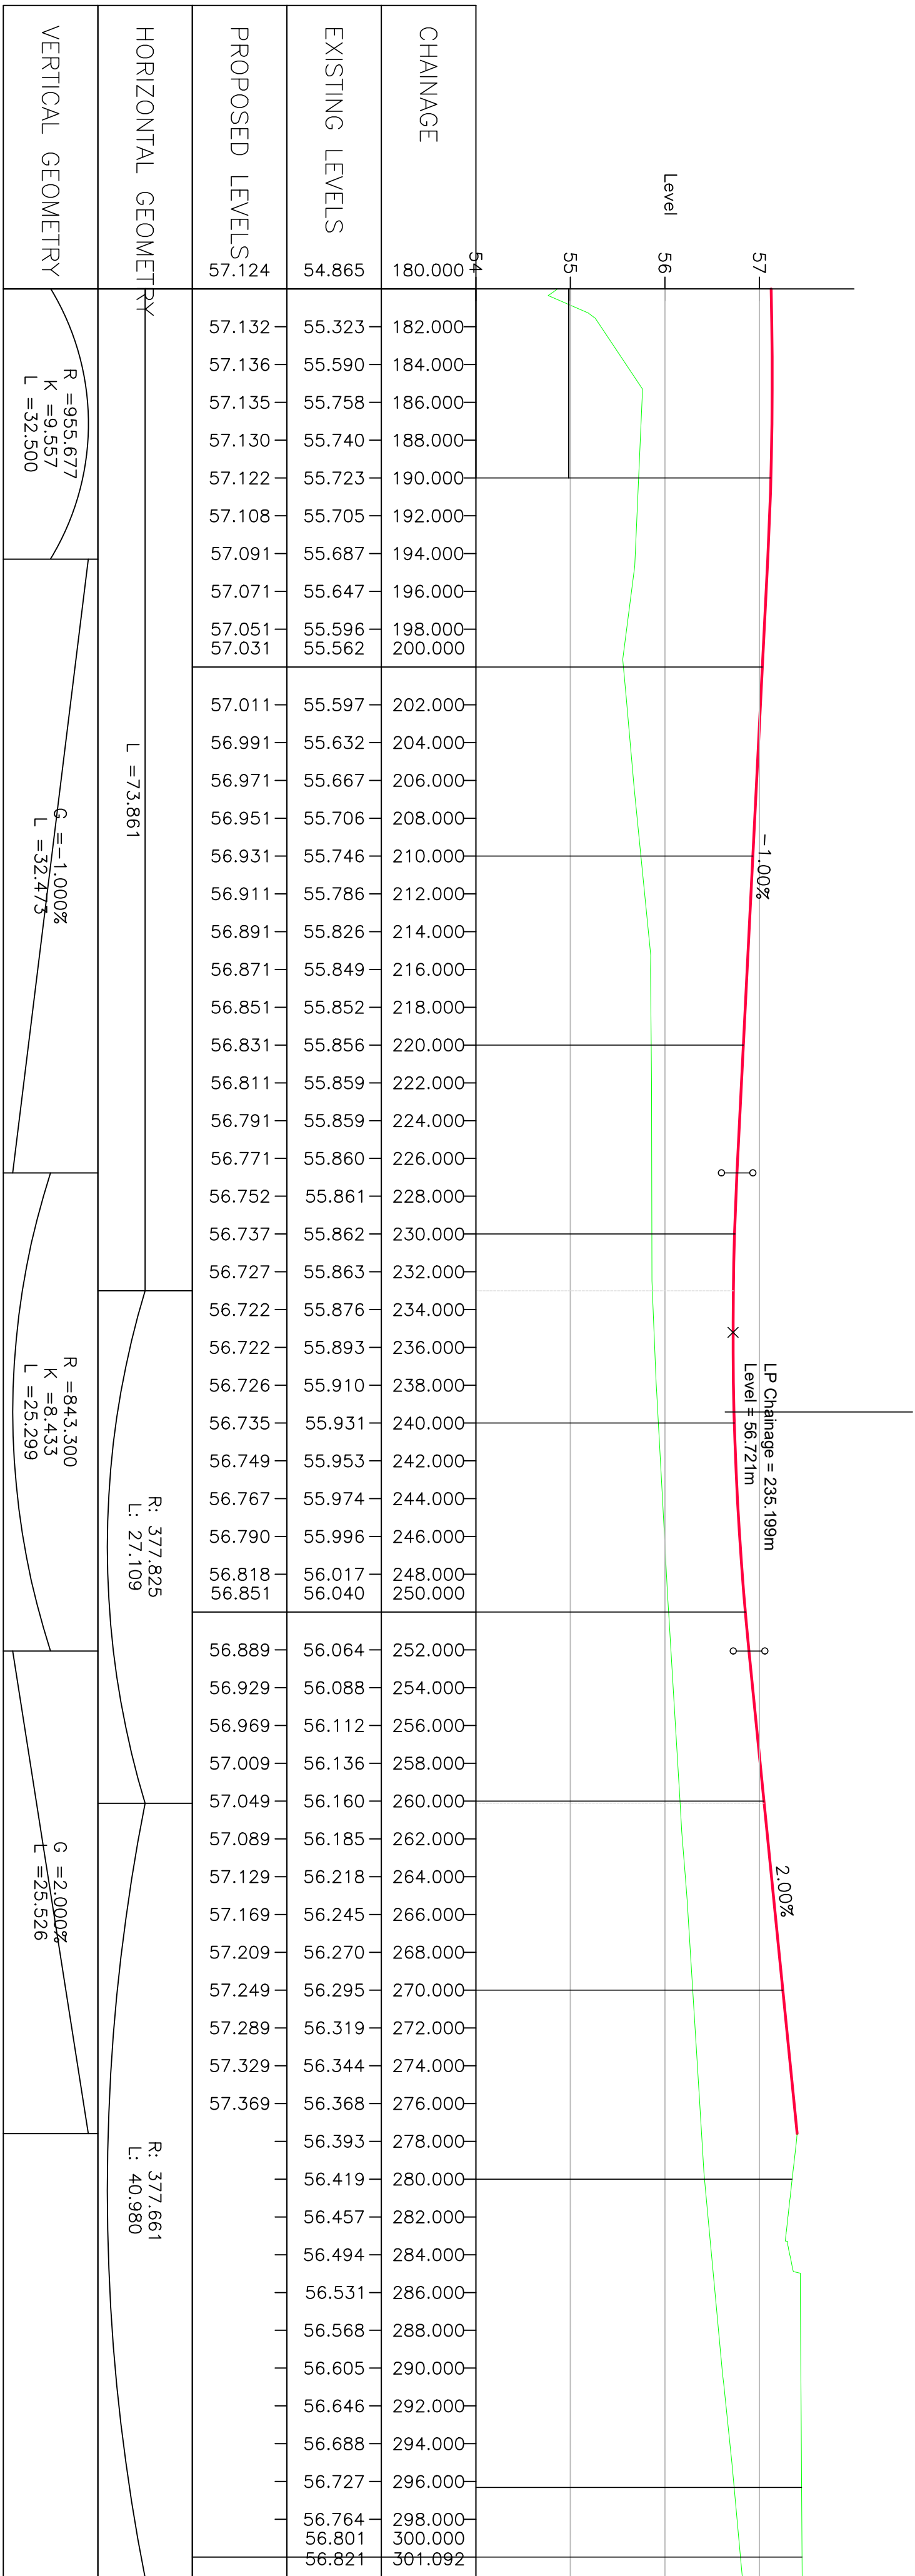

ALG - SPINE ROAD 1 - CL CH 180.000m TO 301.092m
SCALE: H 1:250, V 1:50. DATUM: 54.000

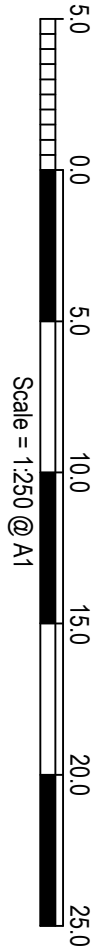

Glanville
Survey > Plan > Engineer

Civil Engineering
 Structural Engineering
 Transport Planning

Highways Engineering
 Building Surveying
 Geomatics

Infrastructure | Offshore | Combingshore | Bridg

Client: Legal & General
(Strategic Land North Horsham) Ltd

Project: Mowbray (Land North of Horsham)

Title: RMA2 - Employment Land
Long Sections
Sheet 1 of 5

Engineer: A. Harper
Director: J. Birch

Date: April 2025
Scale: As shown @ A1

Status: PLANNING

Drawing No. MOW-RMA2-PH2-1007

P4	Scale bar added.	03/10/2025	TH	CS
P3	Sections revised.	03/09/2025	AH	CS
P2	Revised alignments and long sections.	05/08/2025	AH	CS
Rev	Description	Date	By	Chkd