
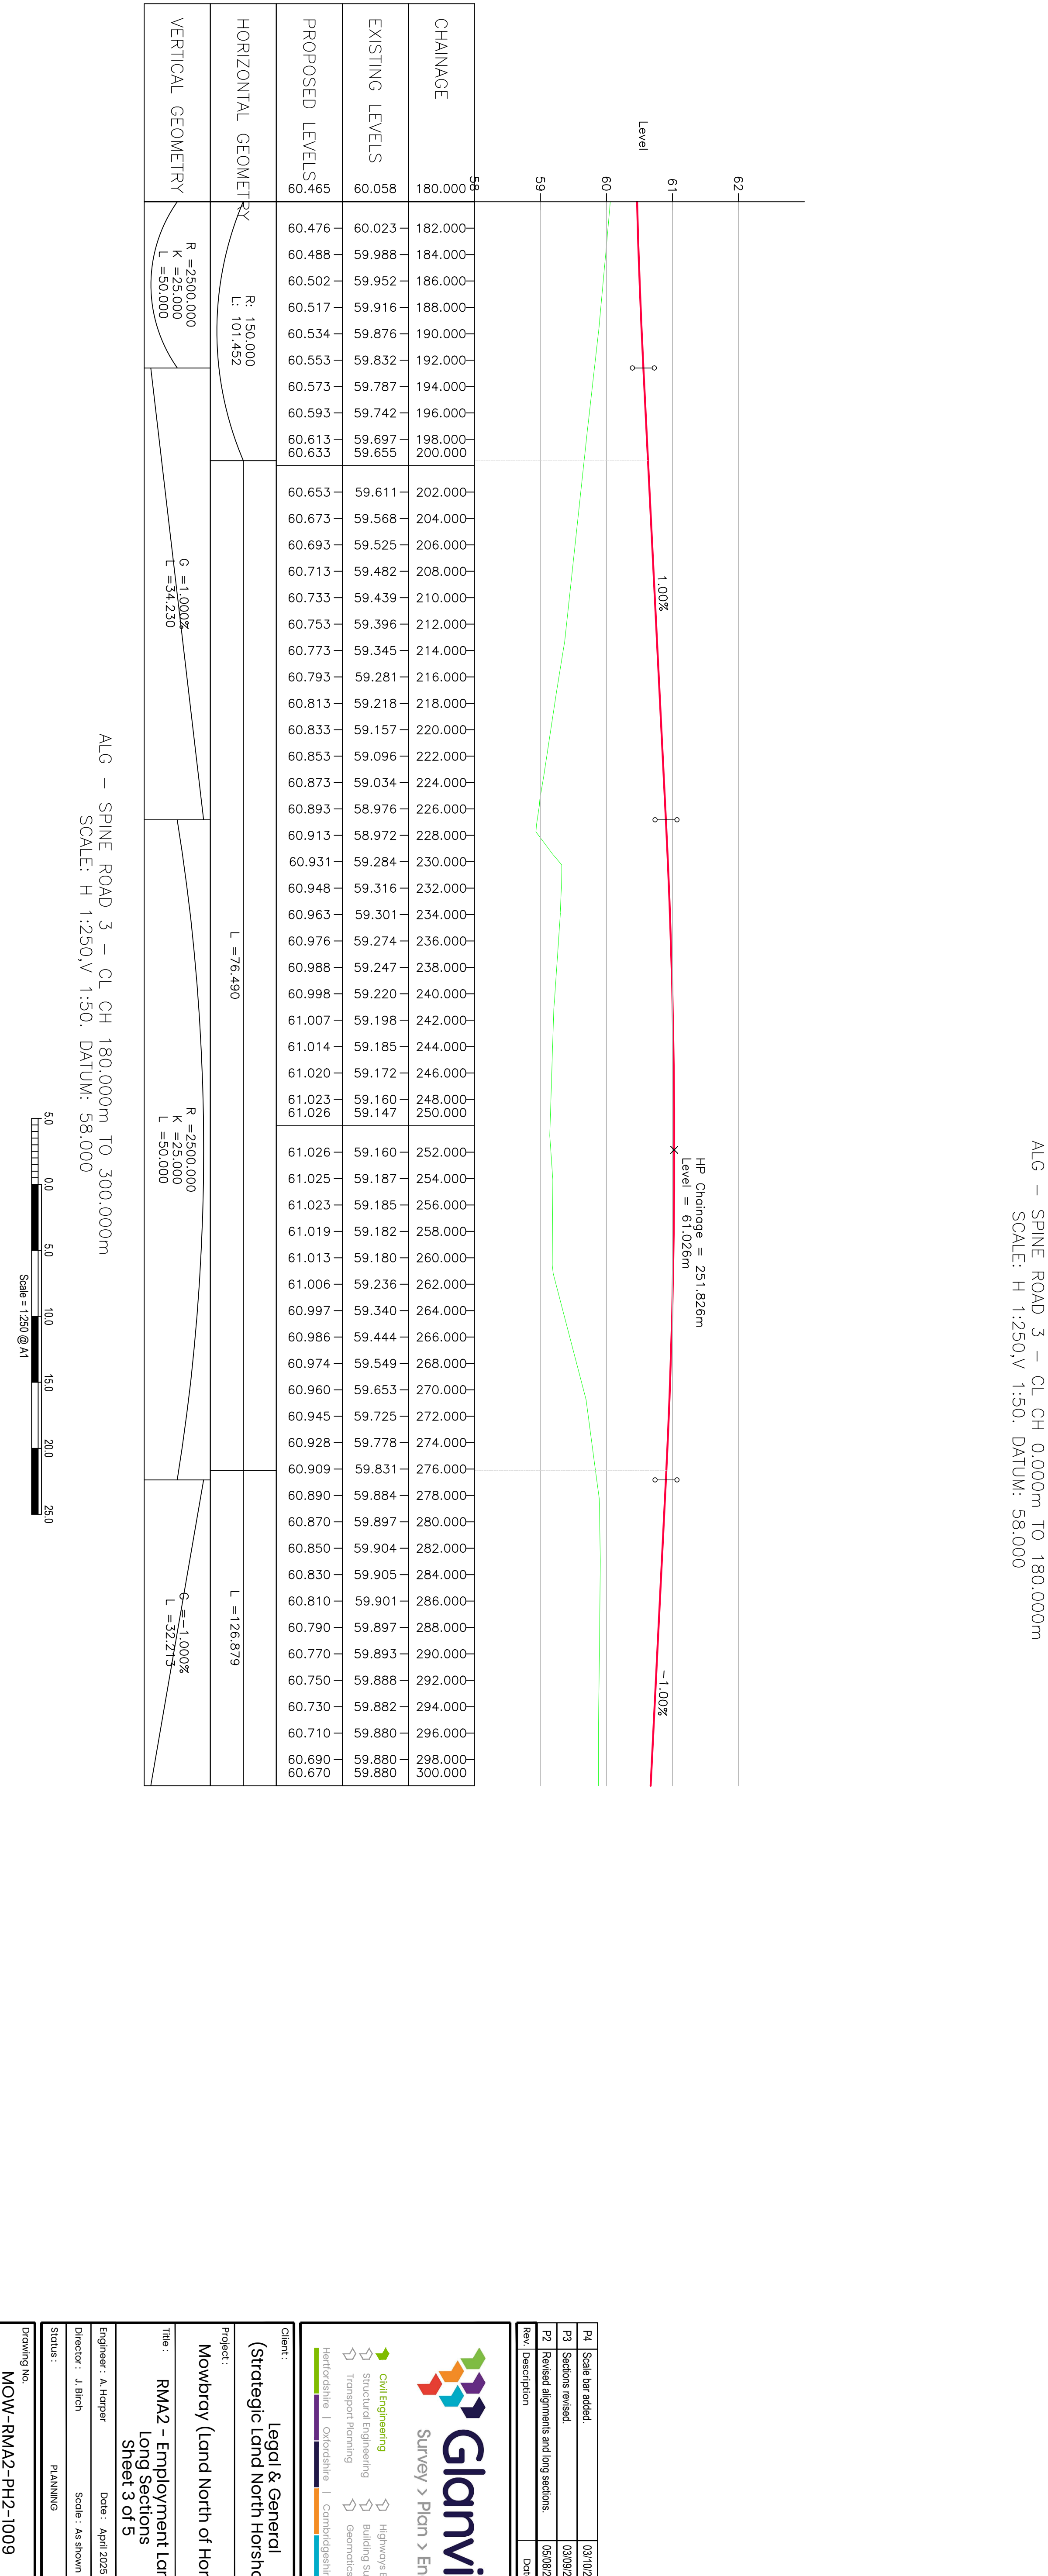


NOTES

1. This drawing is to be read in conjunction with all relevant documents and specifications.
2. Suitable for planning purposes only.
3. This drawing has been prepared for information purposes only and must not be used for tender or construction purposes.

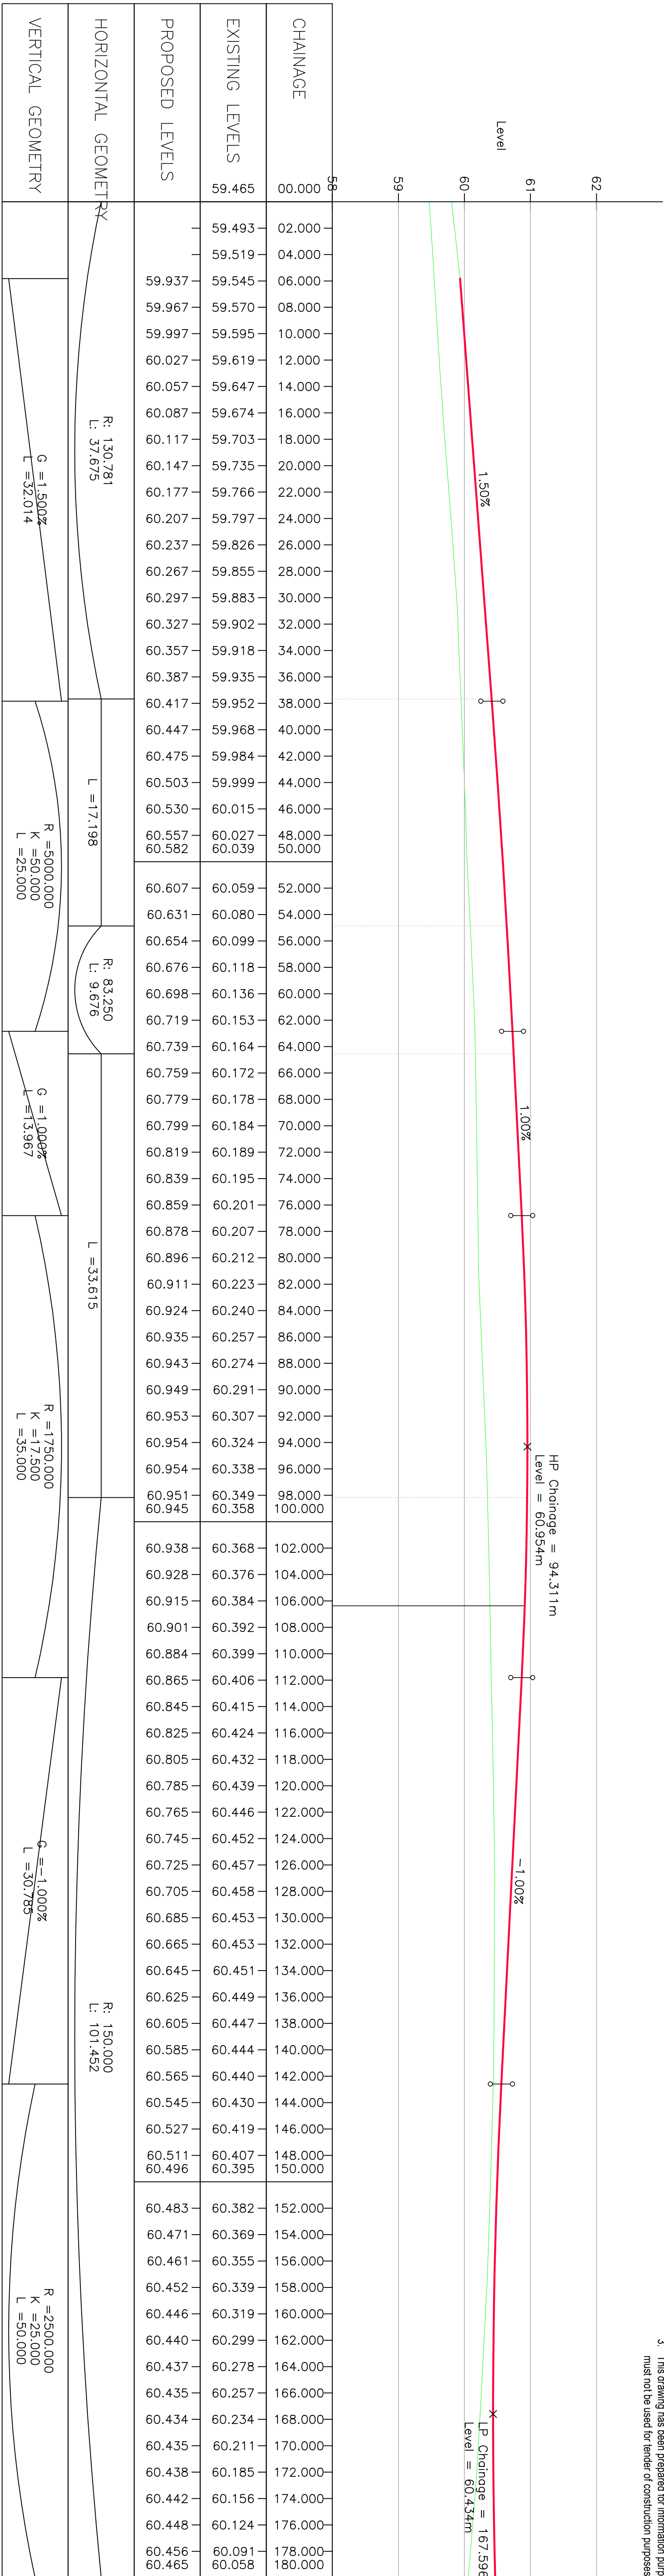

Civil Engineering

Structural Engineering

Transport Planning

Highways Engineering

Building Surveying

Geomatics

Infrastructure

Offshore

Combingestine

Bridal

Client:

Legal & General
(Strategic Land North Horsham) Ltd

Project:

Mowbray (Land North of Horsham)

Title:

RMA2 - Employment Land
Long Sections
Sheet 3 of 5

Engineer:

A. Harper

Director:

J. Birch

Status:

PLANNING

Drawing No.

MOW-RMA2-PH2-1009

Rev

P4