



NOTES


- 1. This drawing is to be read in conjunction with all relevant documents and specifications.
- 2. Suitable for planning purposes only.
- 3. This drawing has been prepared for information purposes only and must not be used for tender or construction purposes.

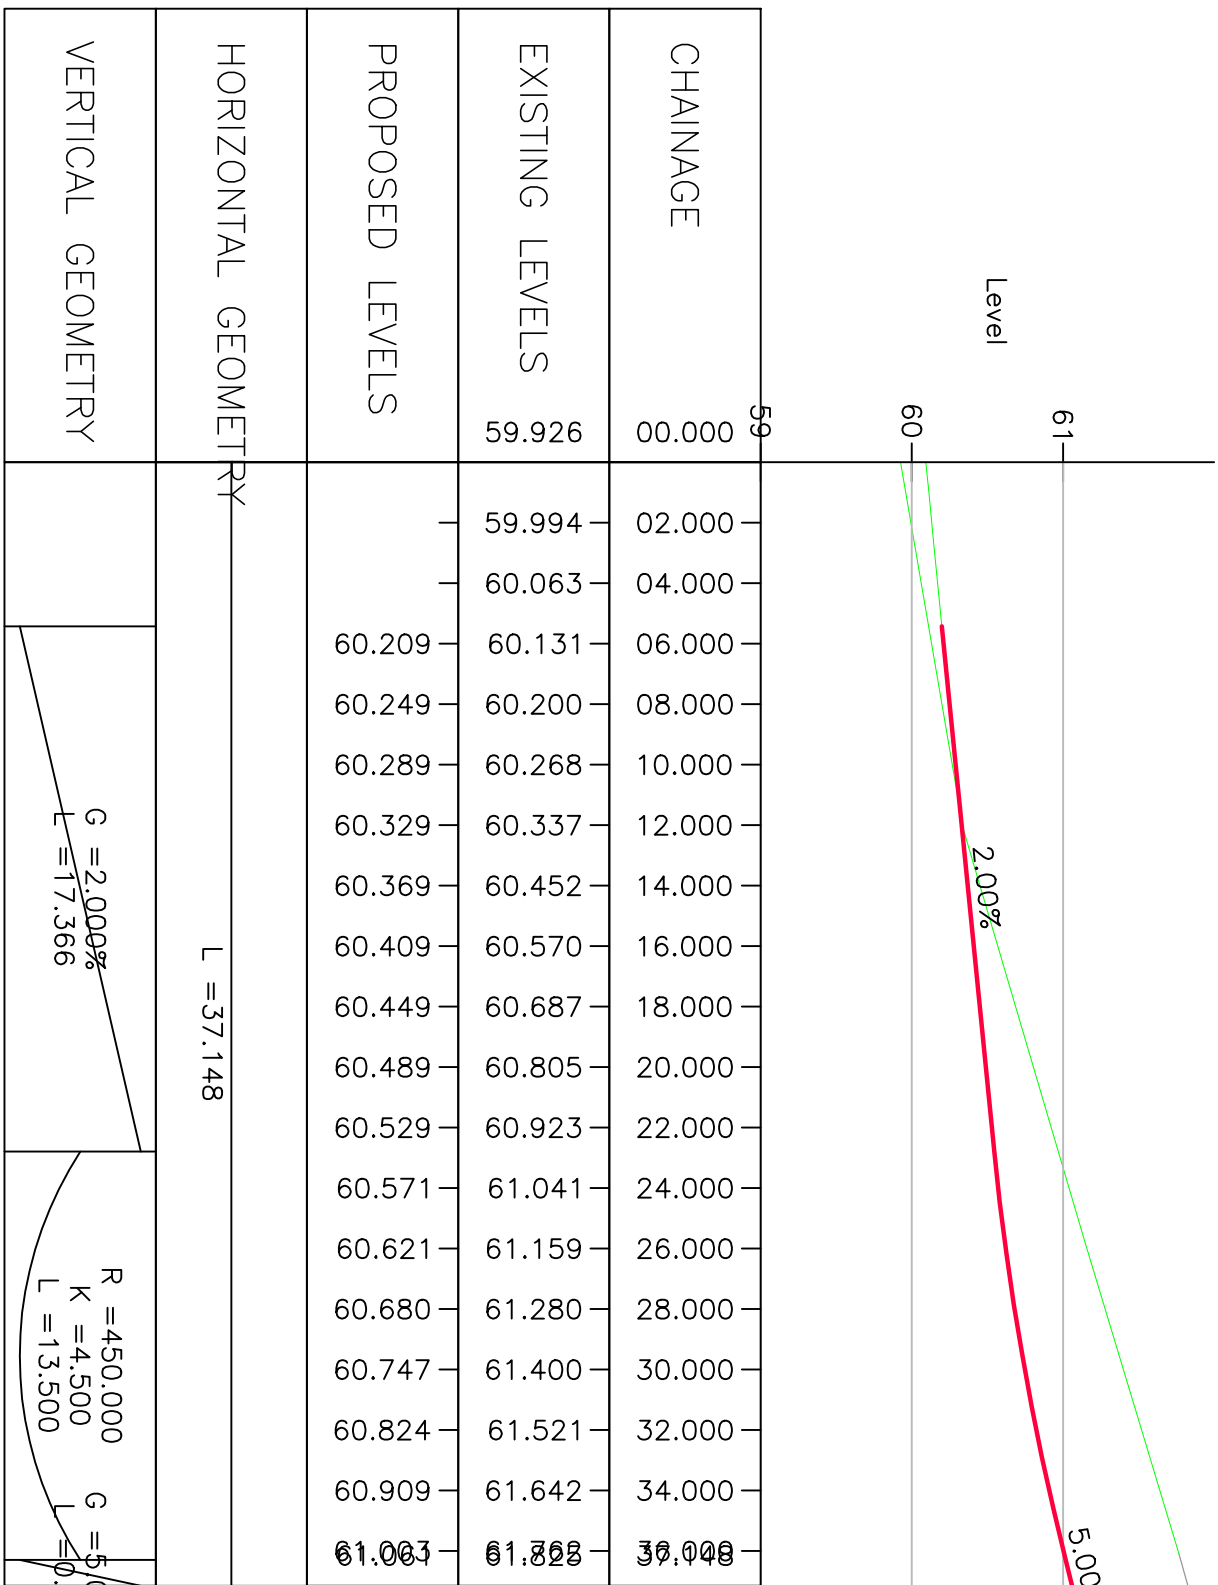


ALG 6 – ACCESS ROAD 6 – CL CH 0.000m TO 37.148m
SCALE: H 1:250,V 1:50. DATUM: 59.000

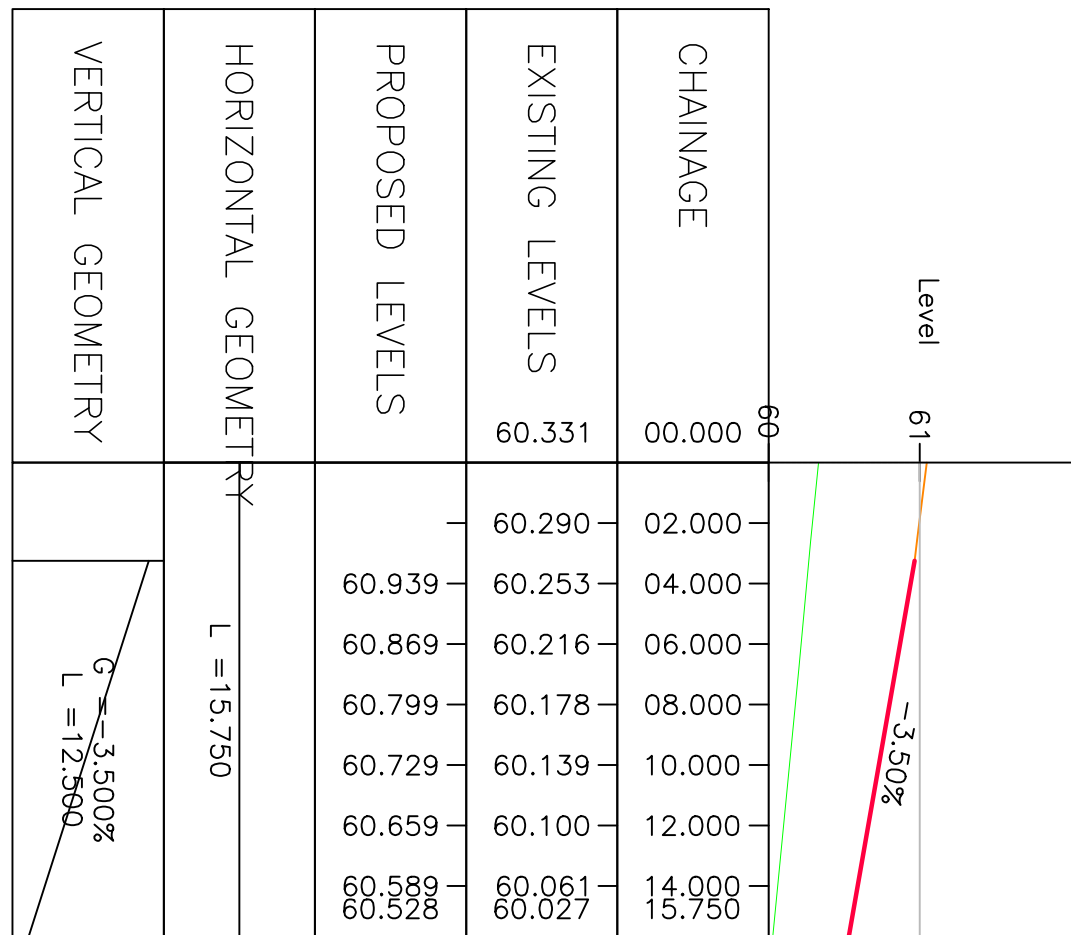


ALG 7 – ACCESS ROAD 7 – CL CH 0.000m TO 15.750m
SCALE: H 1:250,V 1:50. DATUM: 60.000

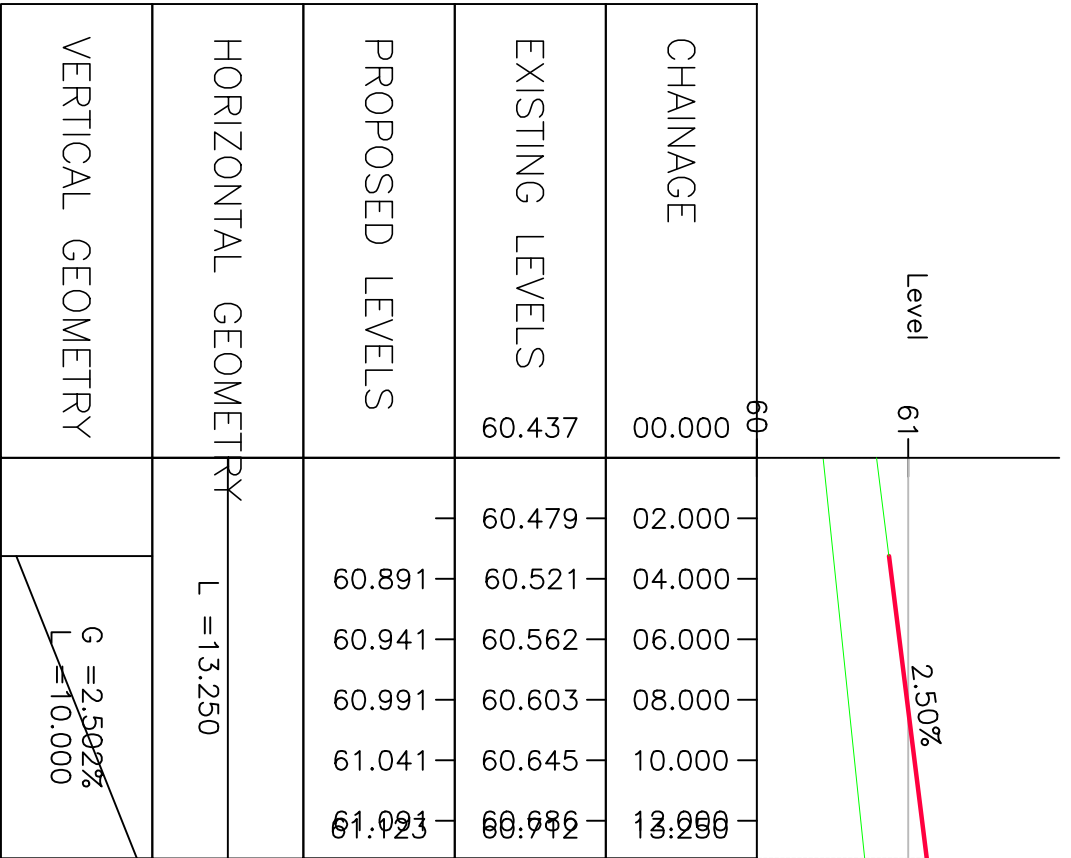


ALG 8 – ACCESS ROAD 8 – CL CH 0.000m TO 13.250m
SCALE: H 1:250,V 1:50. DATUM: 60.000

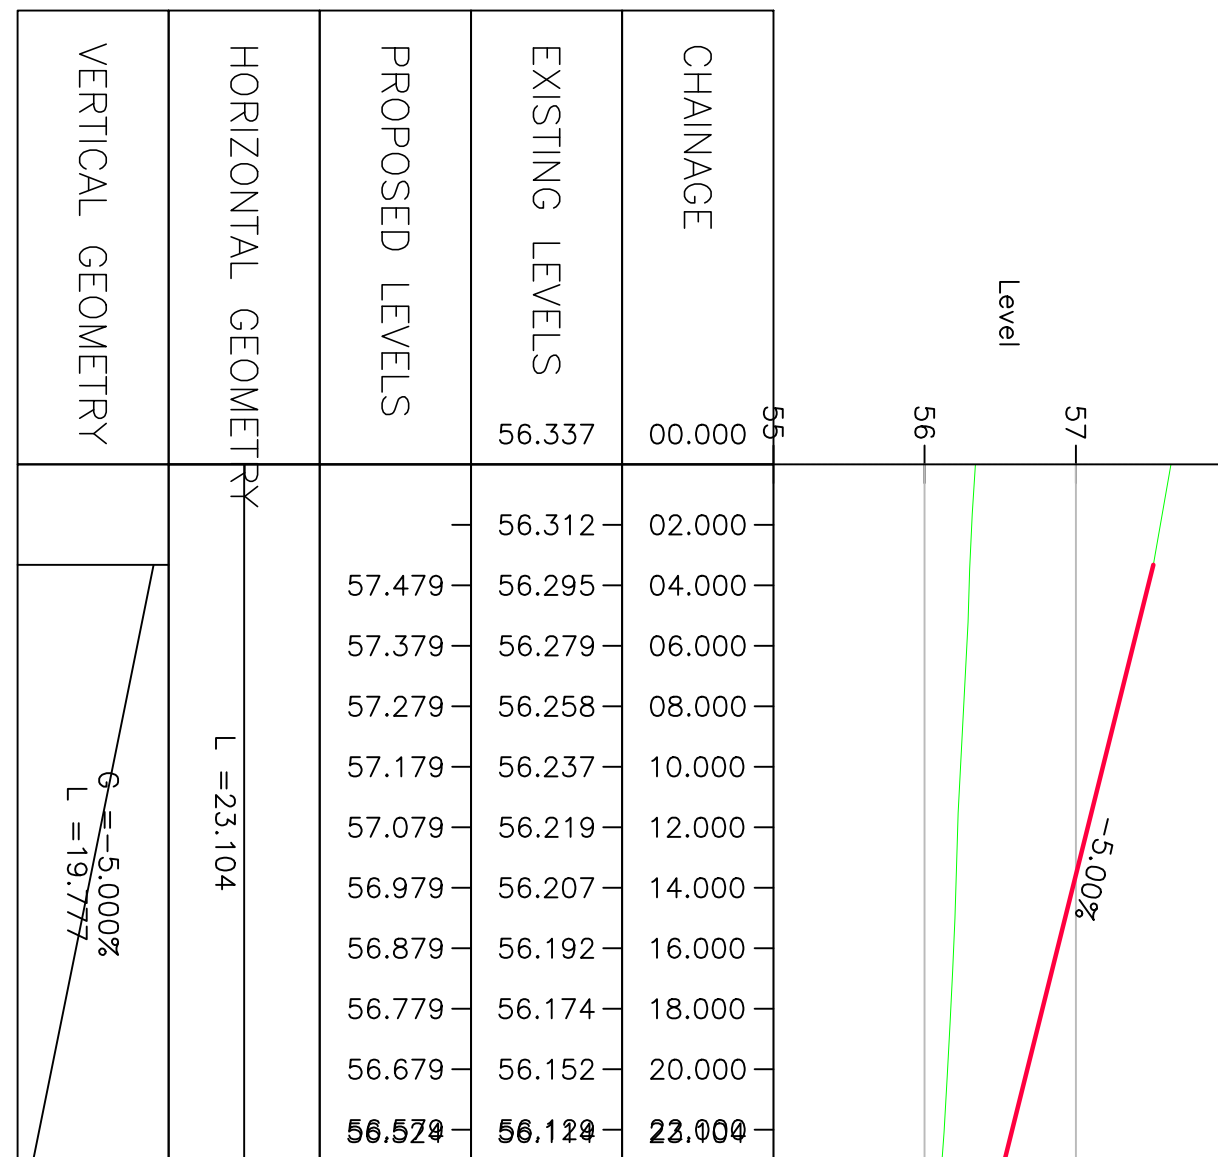


ALG 9 – ACCESS ROAD 9 CH 0.000m TO 23.104m
SCALE: H 1:250,V 1:50. DATUM: 55.000

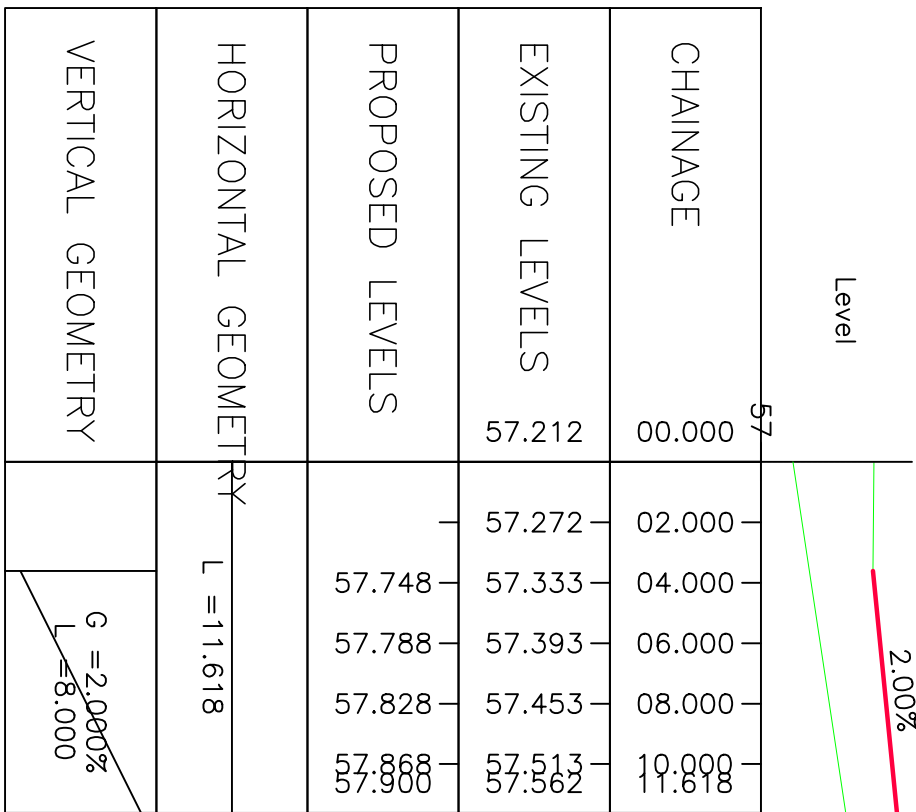


ALG 10 CAR PARK 1 EXIT
CL CH 0.000m TO 11.618m
SCALE: H 1:250,V 1:50. DATUM: 57.000

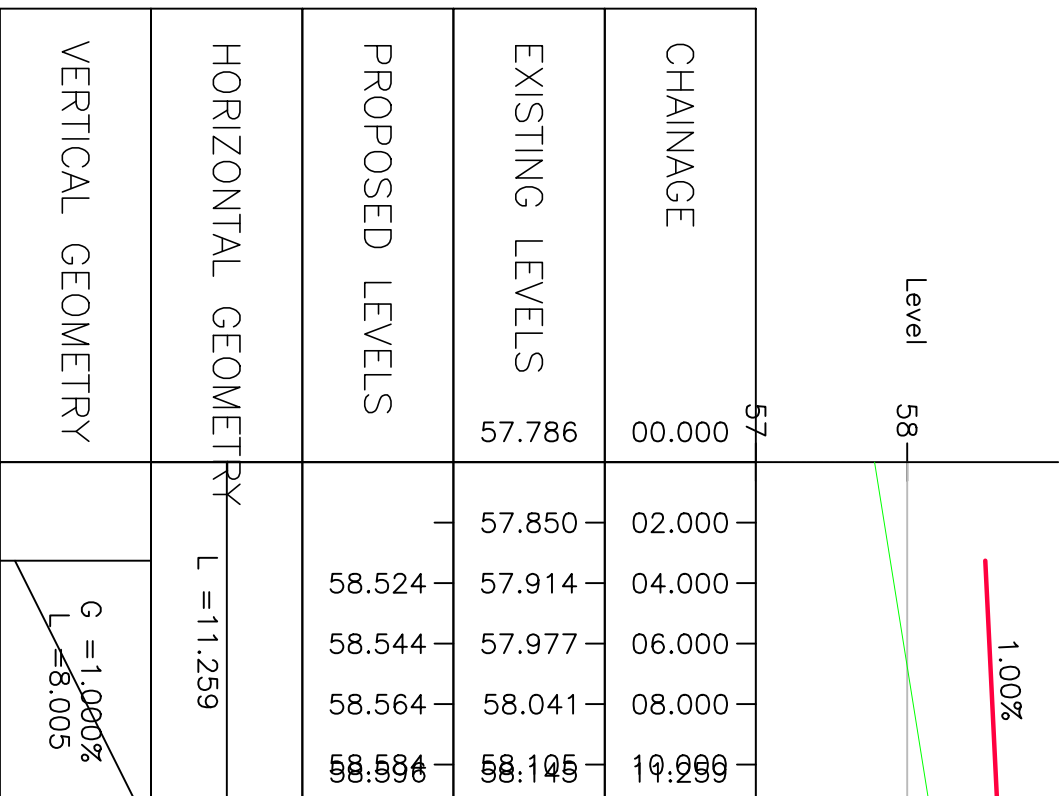

ALG 11 – CAR PARK 1 ENTRY
CL CH 0.000m TO 11.259m
SCALE: H 1:250,V 1:50. DATUM: 57.000

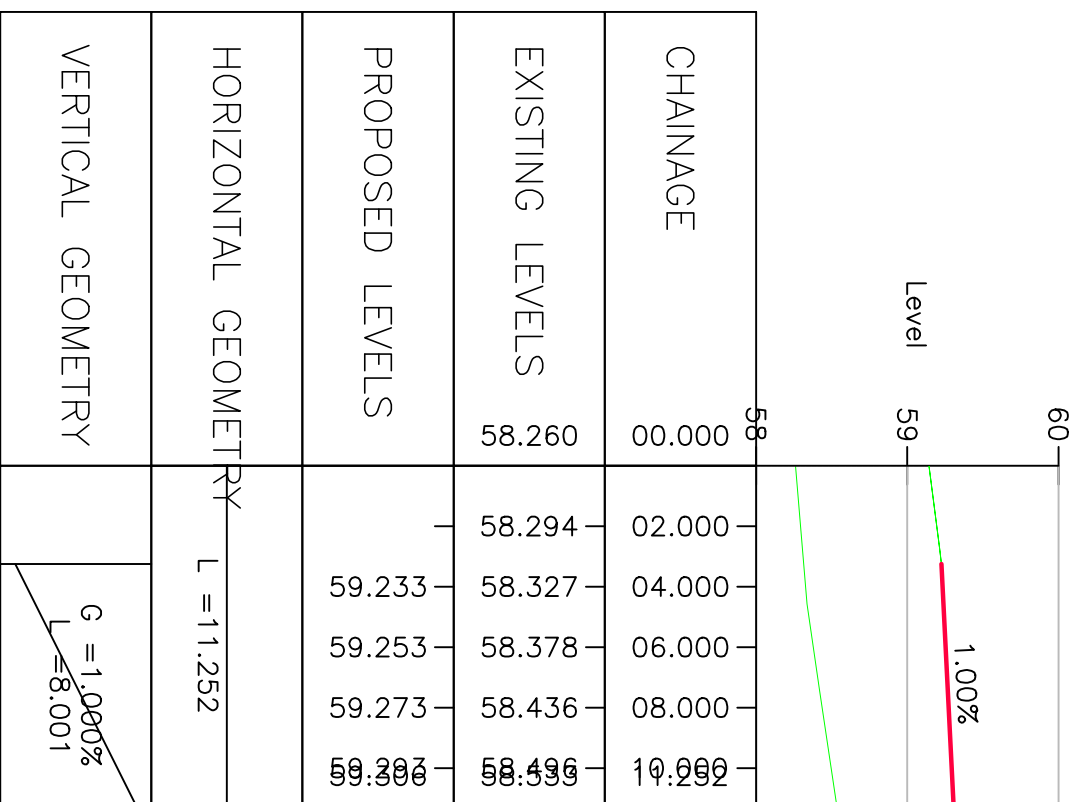

ALG 12 – CAR PARK 2 EXIT
CL CH 0.000m TO 11.252m
SCALE: H 1:250,V 1:50. DATUM: 58.000

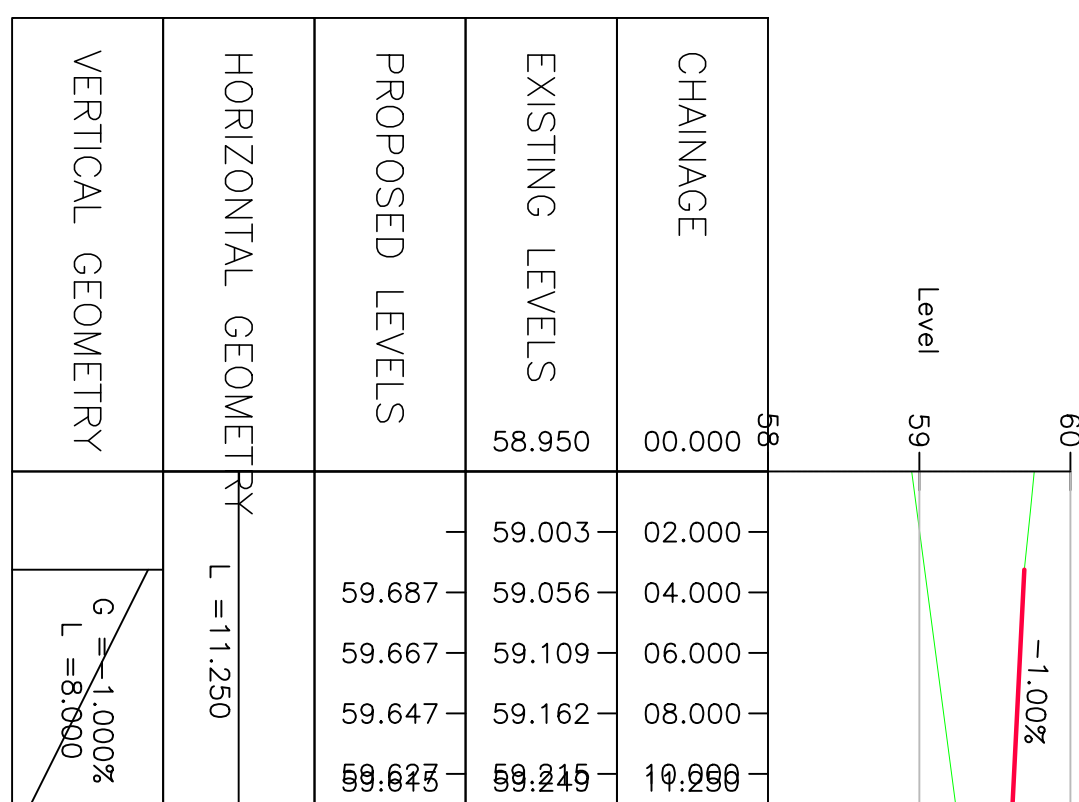

ALG 13 – CAR PARK 2 ENTRY
CL CH 0.000m TO 11.250m
SCALE: H 1:250,V 1:50. DATUM: 58.000

Glanville
Survey > Plan > Engineer

Civil Engineering
 Structural Engineering
 Transport Planning

Highways Engineering
 Building Surveying
 Geomatics

Heterochromie | Oxidochromie | CombiChromie | Blend

Client: **Legal & General**
(Strategic Land North Horsham) Ltd

Project: **Mowbray (Land North of Horsham)**

Title: **RMA2 – Employment Land Long Sections Sheet 5 of 5**

Engineer: A. Harper Date: April 2025
Director: J. Birch Scale: As shown @ A1

Status: **PLANNING**

Drawing No. **MOW-RMA2-PH2-1011**

P4	Scale bar added.	03/10/2025	TH	CS
P3	Sections revised.	03/09/2025	AH	CS
P2	Revised alignments and long sections.	05/08/2025	AH	CS
Rev	Description	Date	By	Chkd