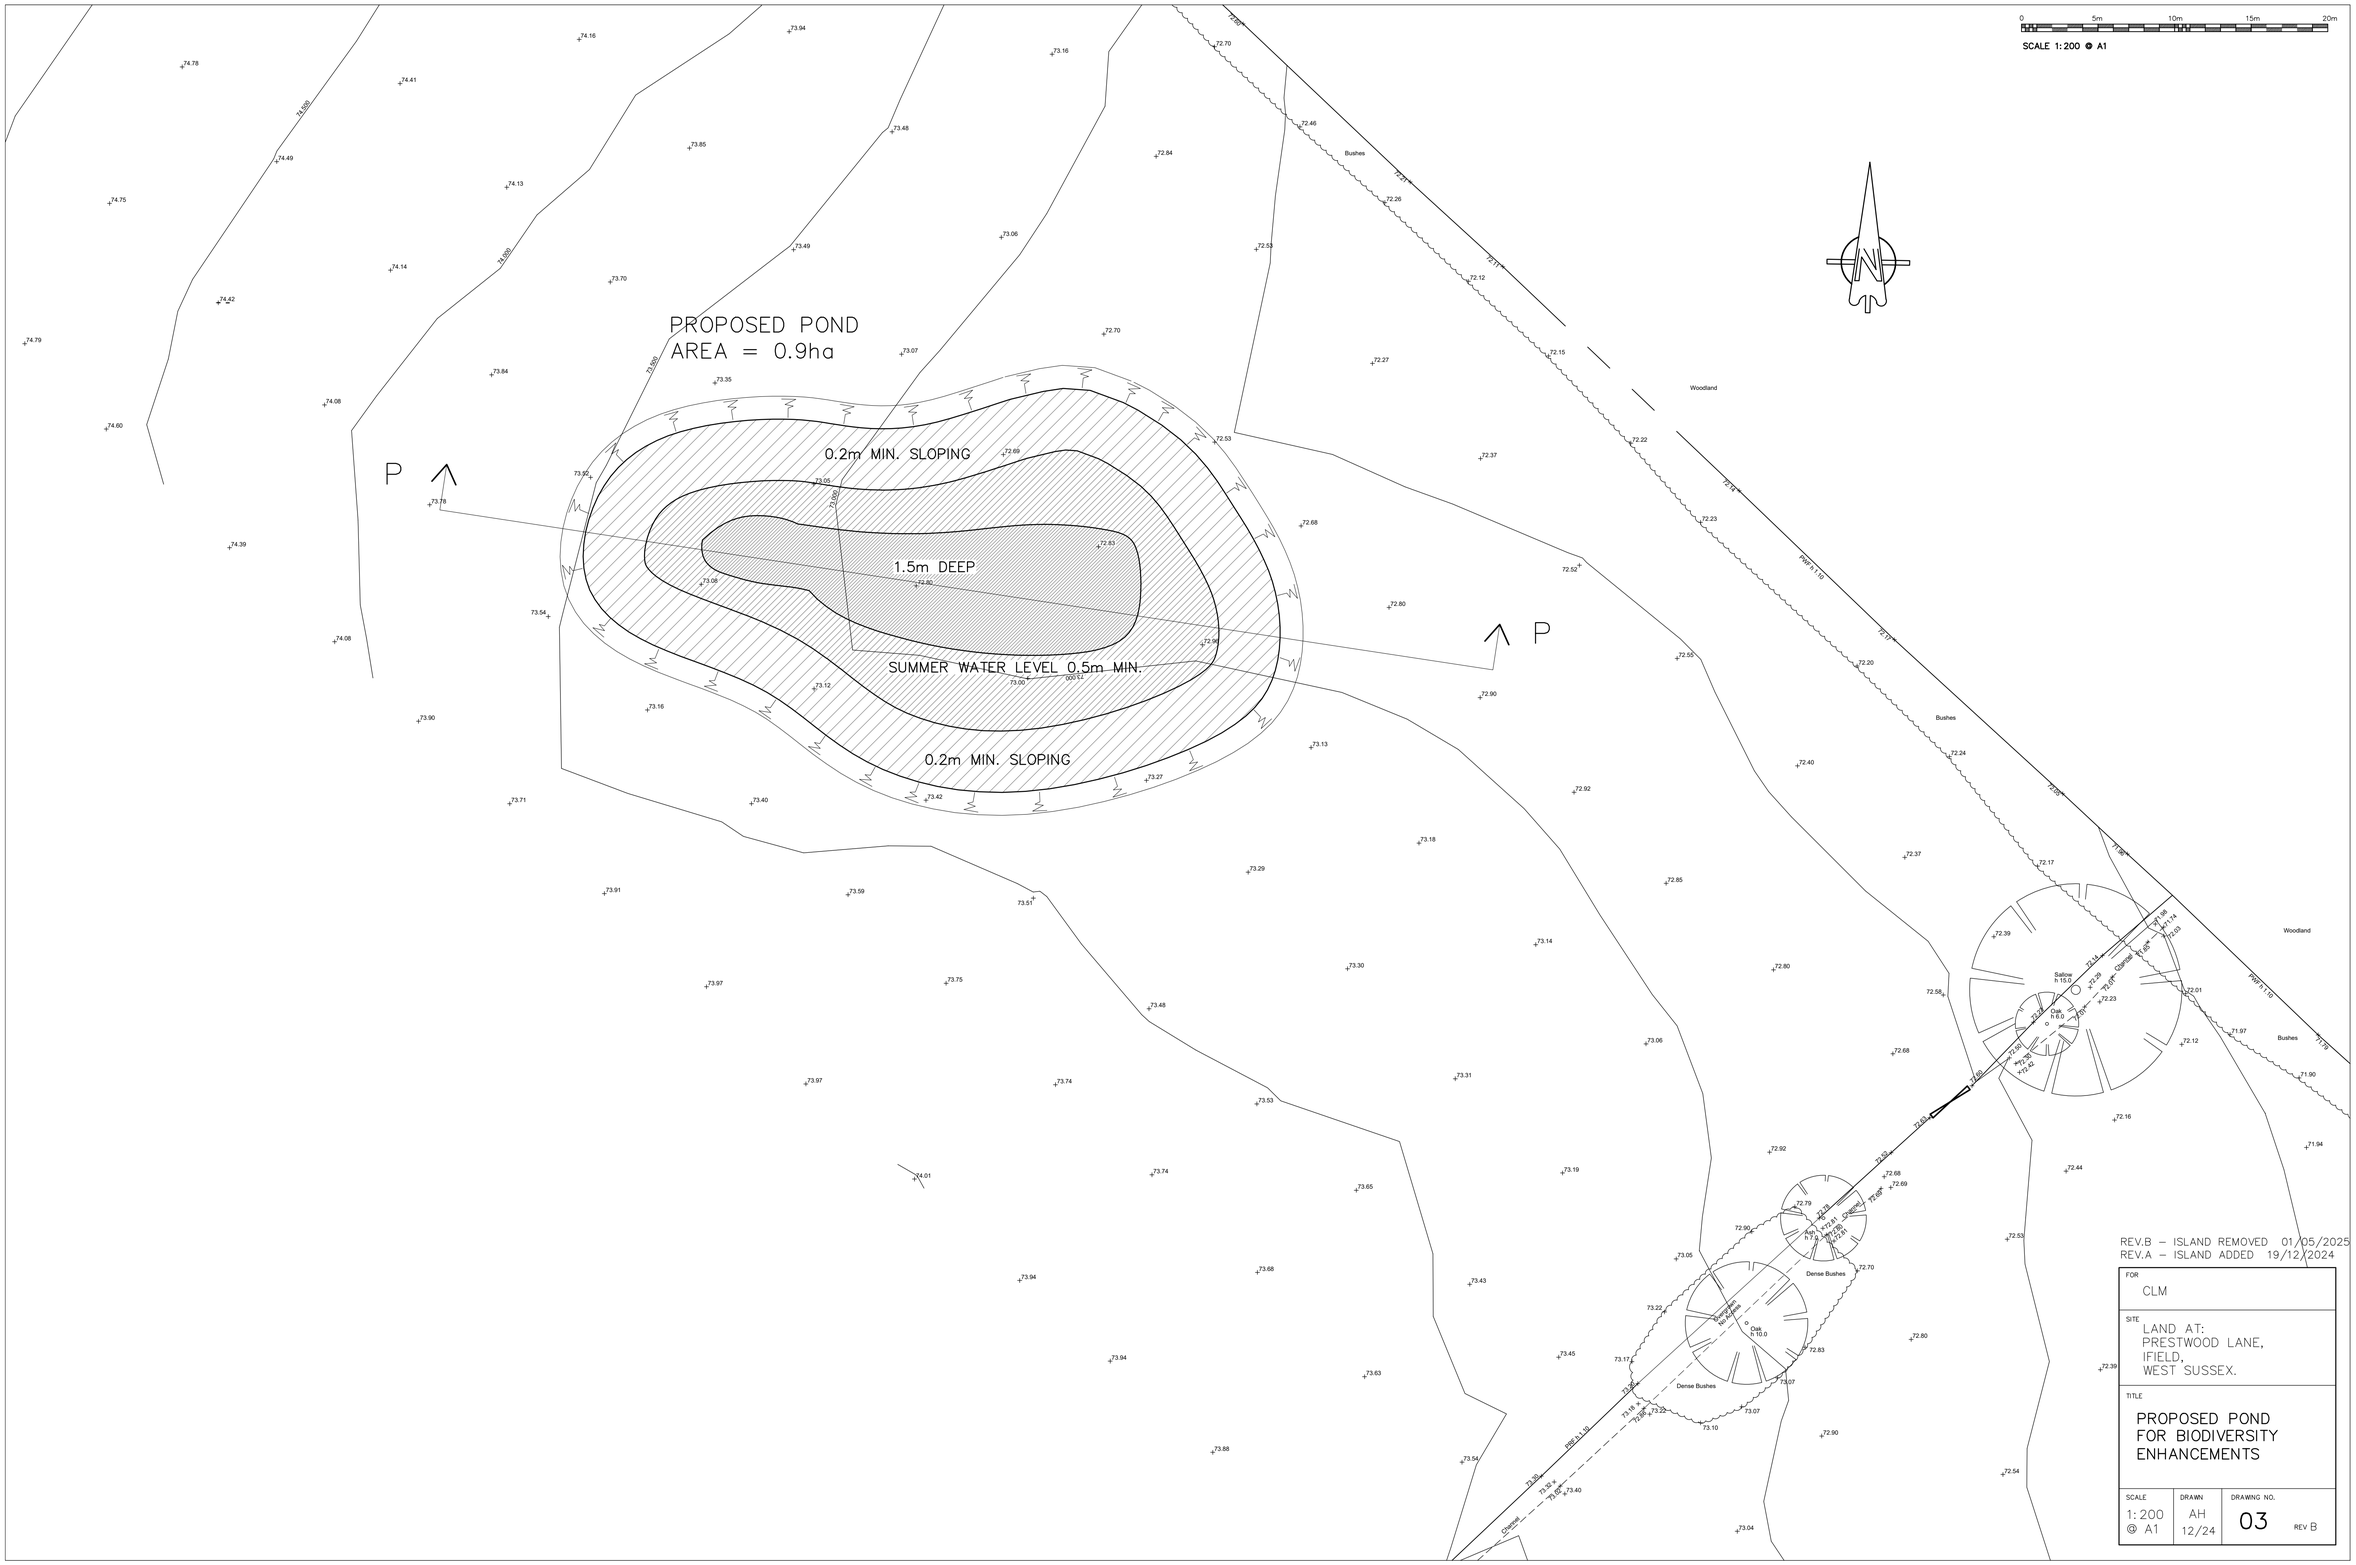

REV.B – ISLAND REMOVED 01/05/2025
REV.A – ISLAND ADDED 19/12/2024

FOR	CLM
SITE	LAND AT: PRESTWOOD LANE, IFIELD, WEST SUSSEX.
TITLE	PROPOSED POND FOR BIODIVERSITY ENHANCEMENTS

SCALE	DRAWN	DRAWING NO.
1:200 @ A1	AH 12/24	03 REV B