


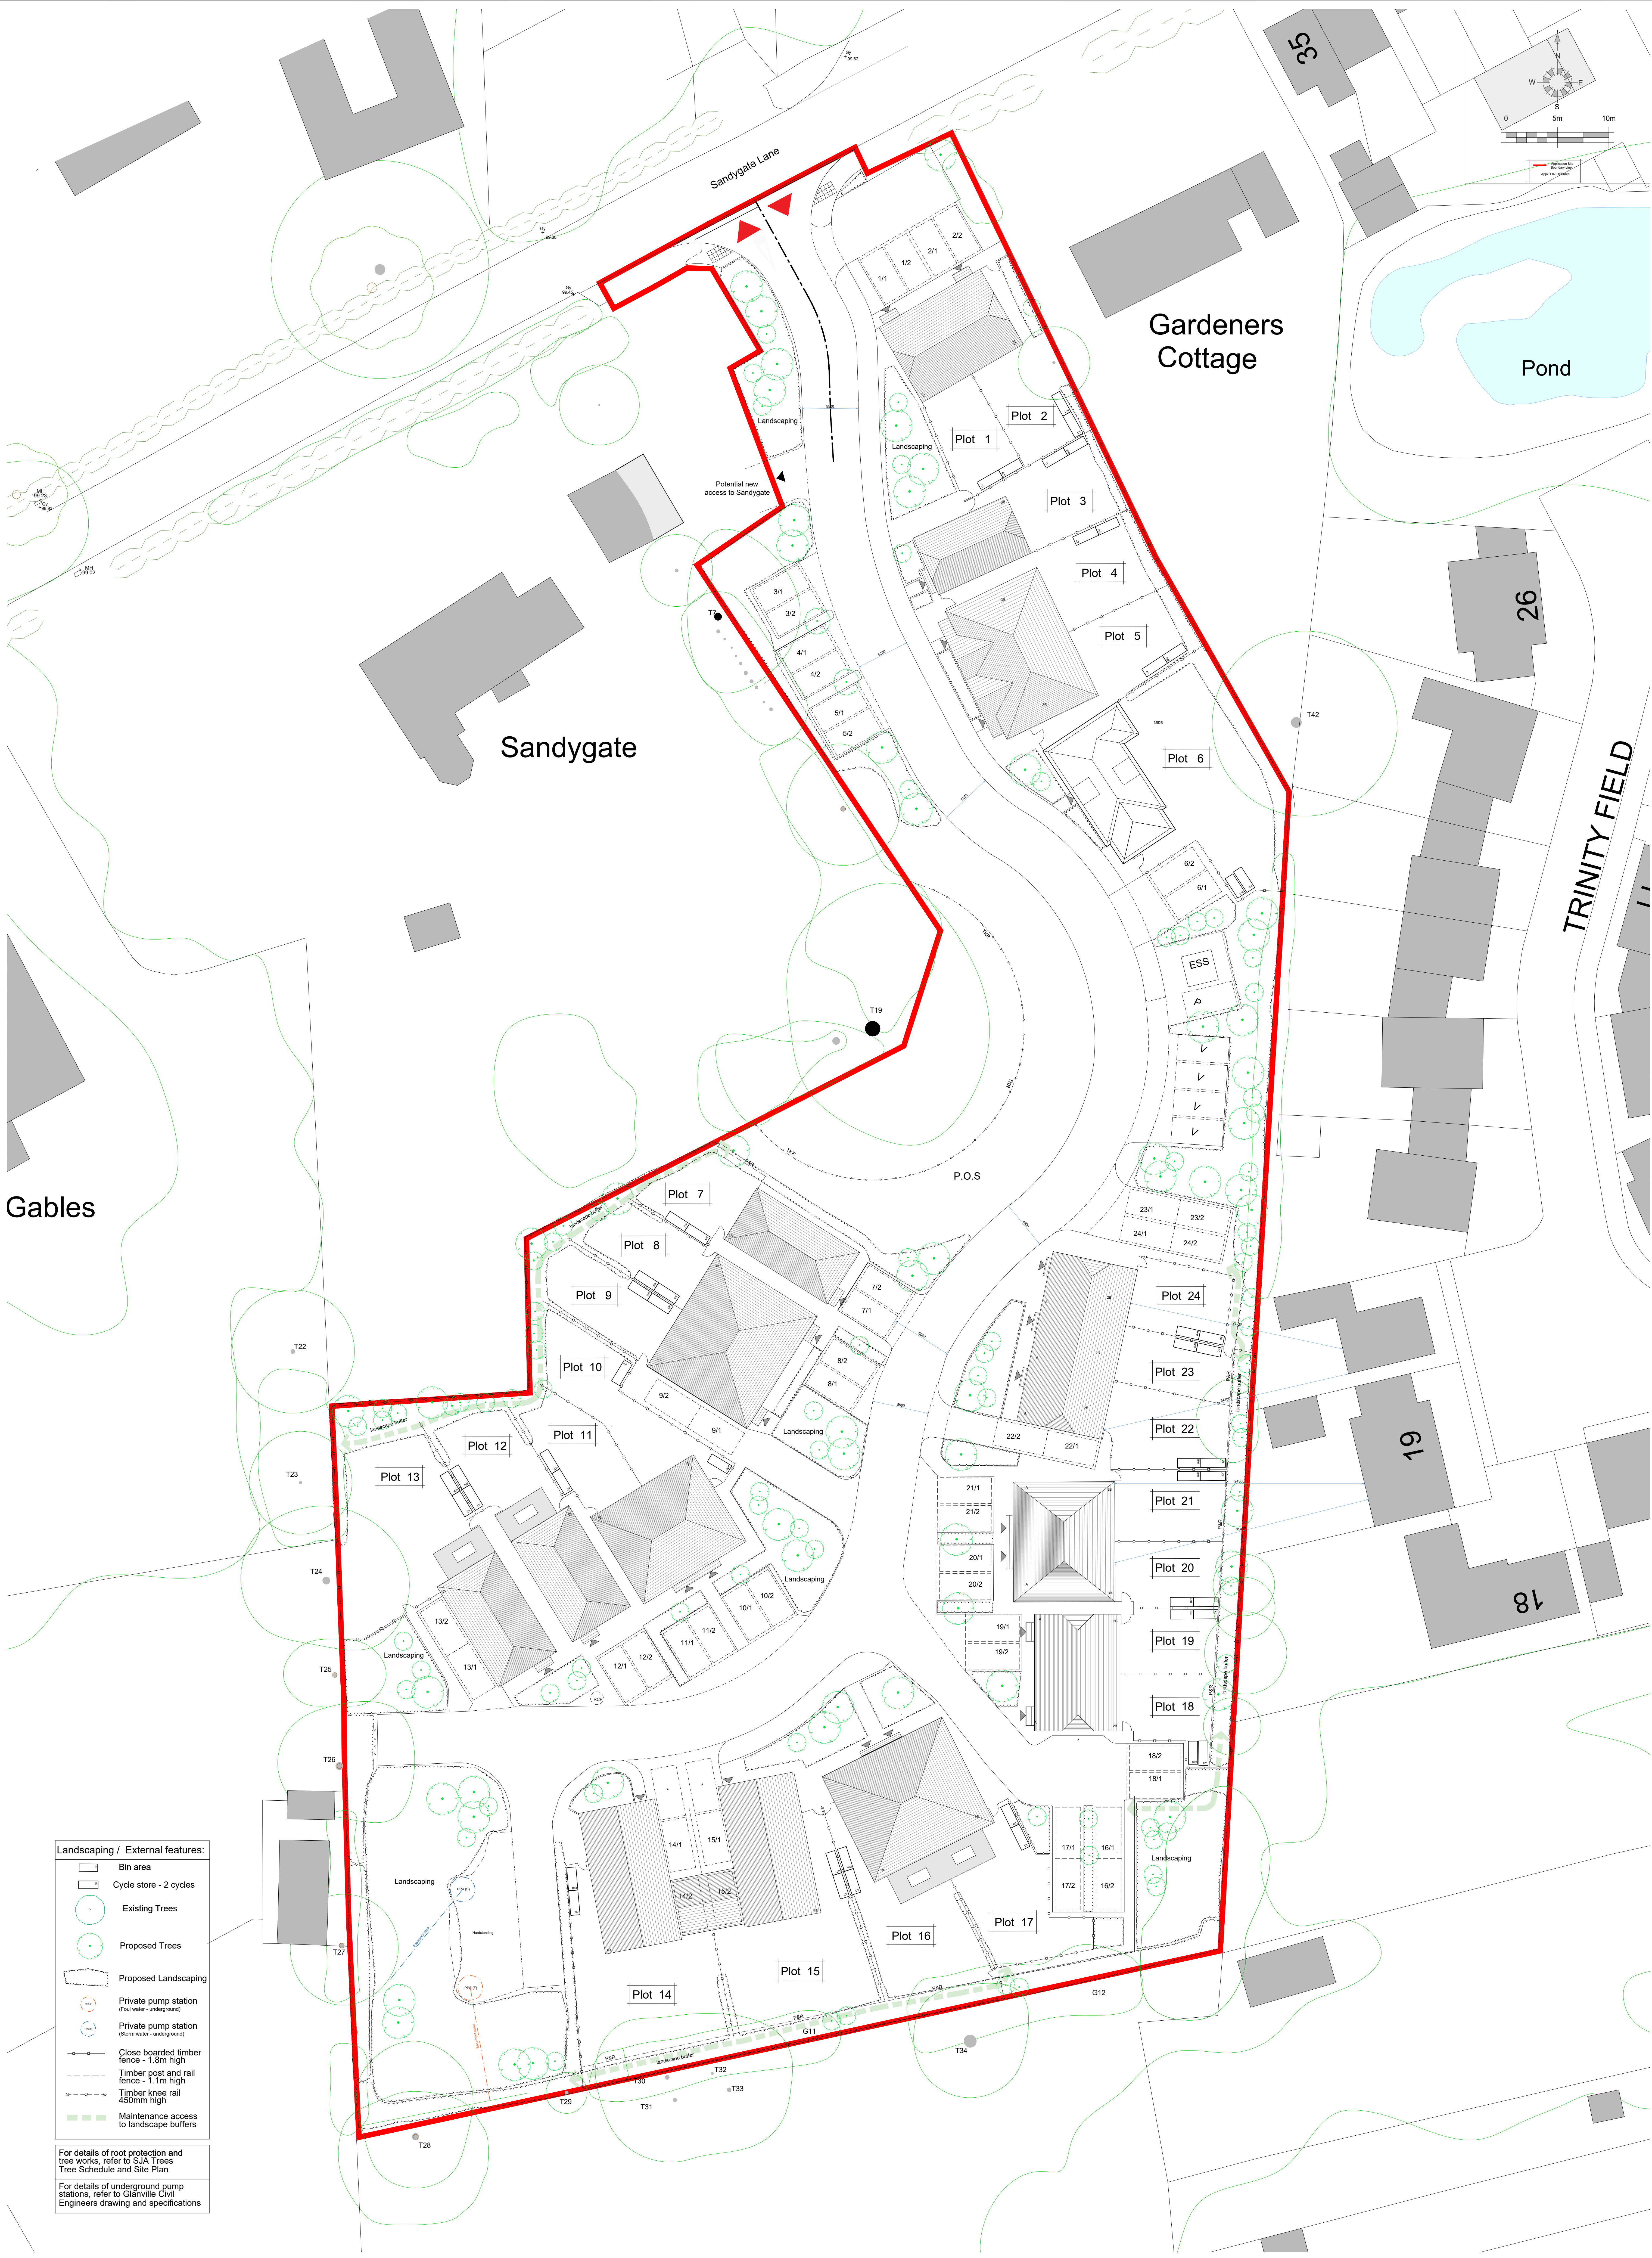

REV. DATE			REVISIONS:			By	REV. DATE	REVISIONS:			By	REV. DATE	REVISIONS:			By	STATUS:	CLIENT: BlackOnyx Becketts Ltd			PROJECT: Cedar Cottage, Sandygate Lane, Lower Beeding			 architecture planning masterplanning Broadmeads House, Farnham Business Park, Weyton Lane, Farnham, Surrey GU14 6DT info@osrarchitect.com www.osrarchitect.com Tel: 01252 267878			
H			21/08/26					Landscape buffer access indicated					SCALE: 1:200					(A0 ORIGINAL)			DRAWING: Proposed Site Layout						
													DRAWN: NR					25109			P101				K		
DATE: 27/05/26																											

Planning

© COPYRIGHT EXISTS ON THE DESIGNS AND INFORMATION SHOWN ON THIS DRAWING

This drawing may be scaled or cross referenced to the scale bar for planning application purposes only. Do not scale for any other purpose, use figured dimensions only. Subject to site survey and all necessary consents. All dimensions to be checked by user and any discrepancies, errors or omissions to be reported to the Architect before work commences. This drawing is to be read in conjunction with all other relevant materials.

© OSR Limited, 2023/2025

Planning