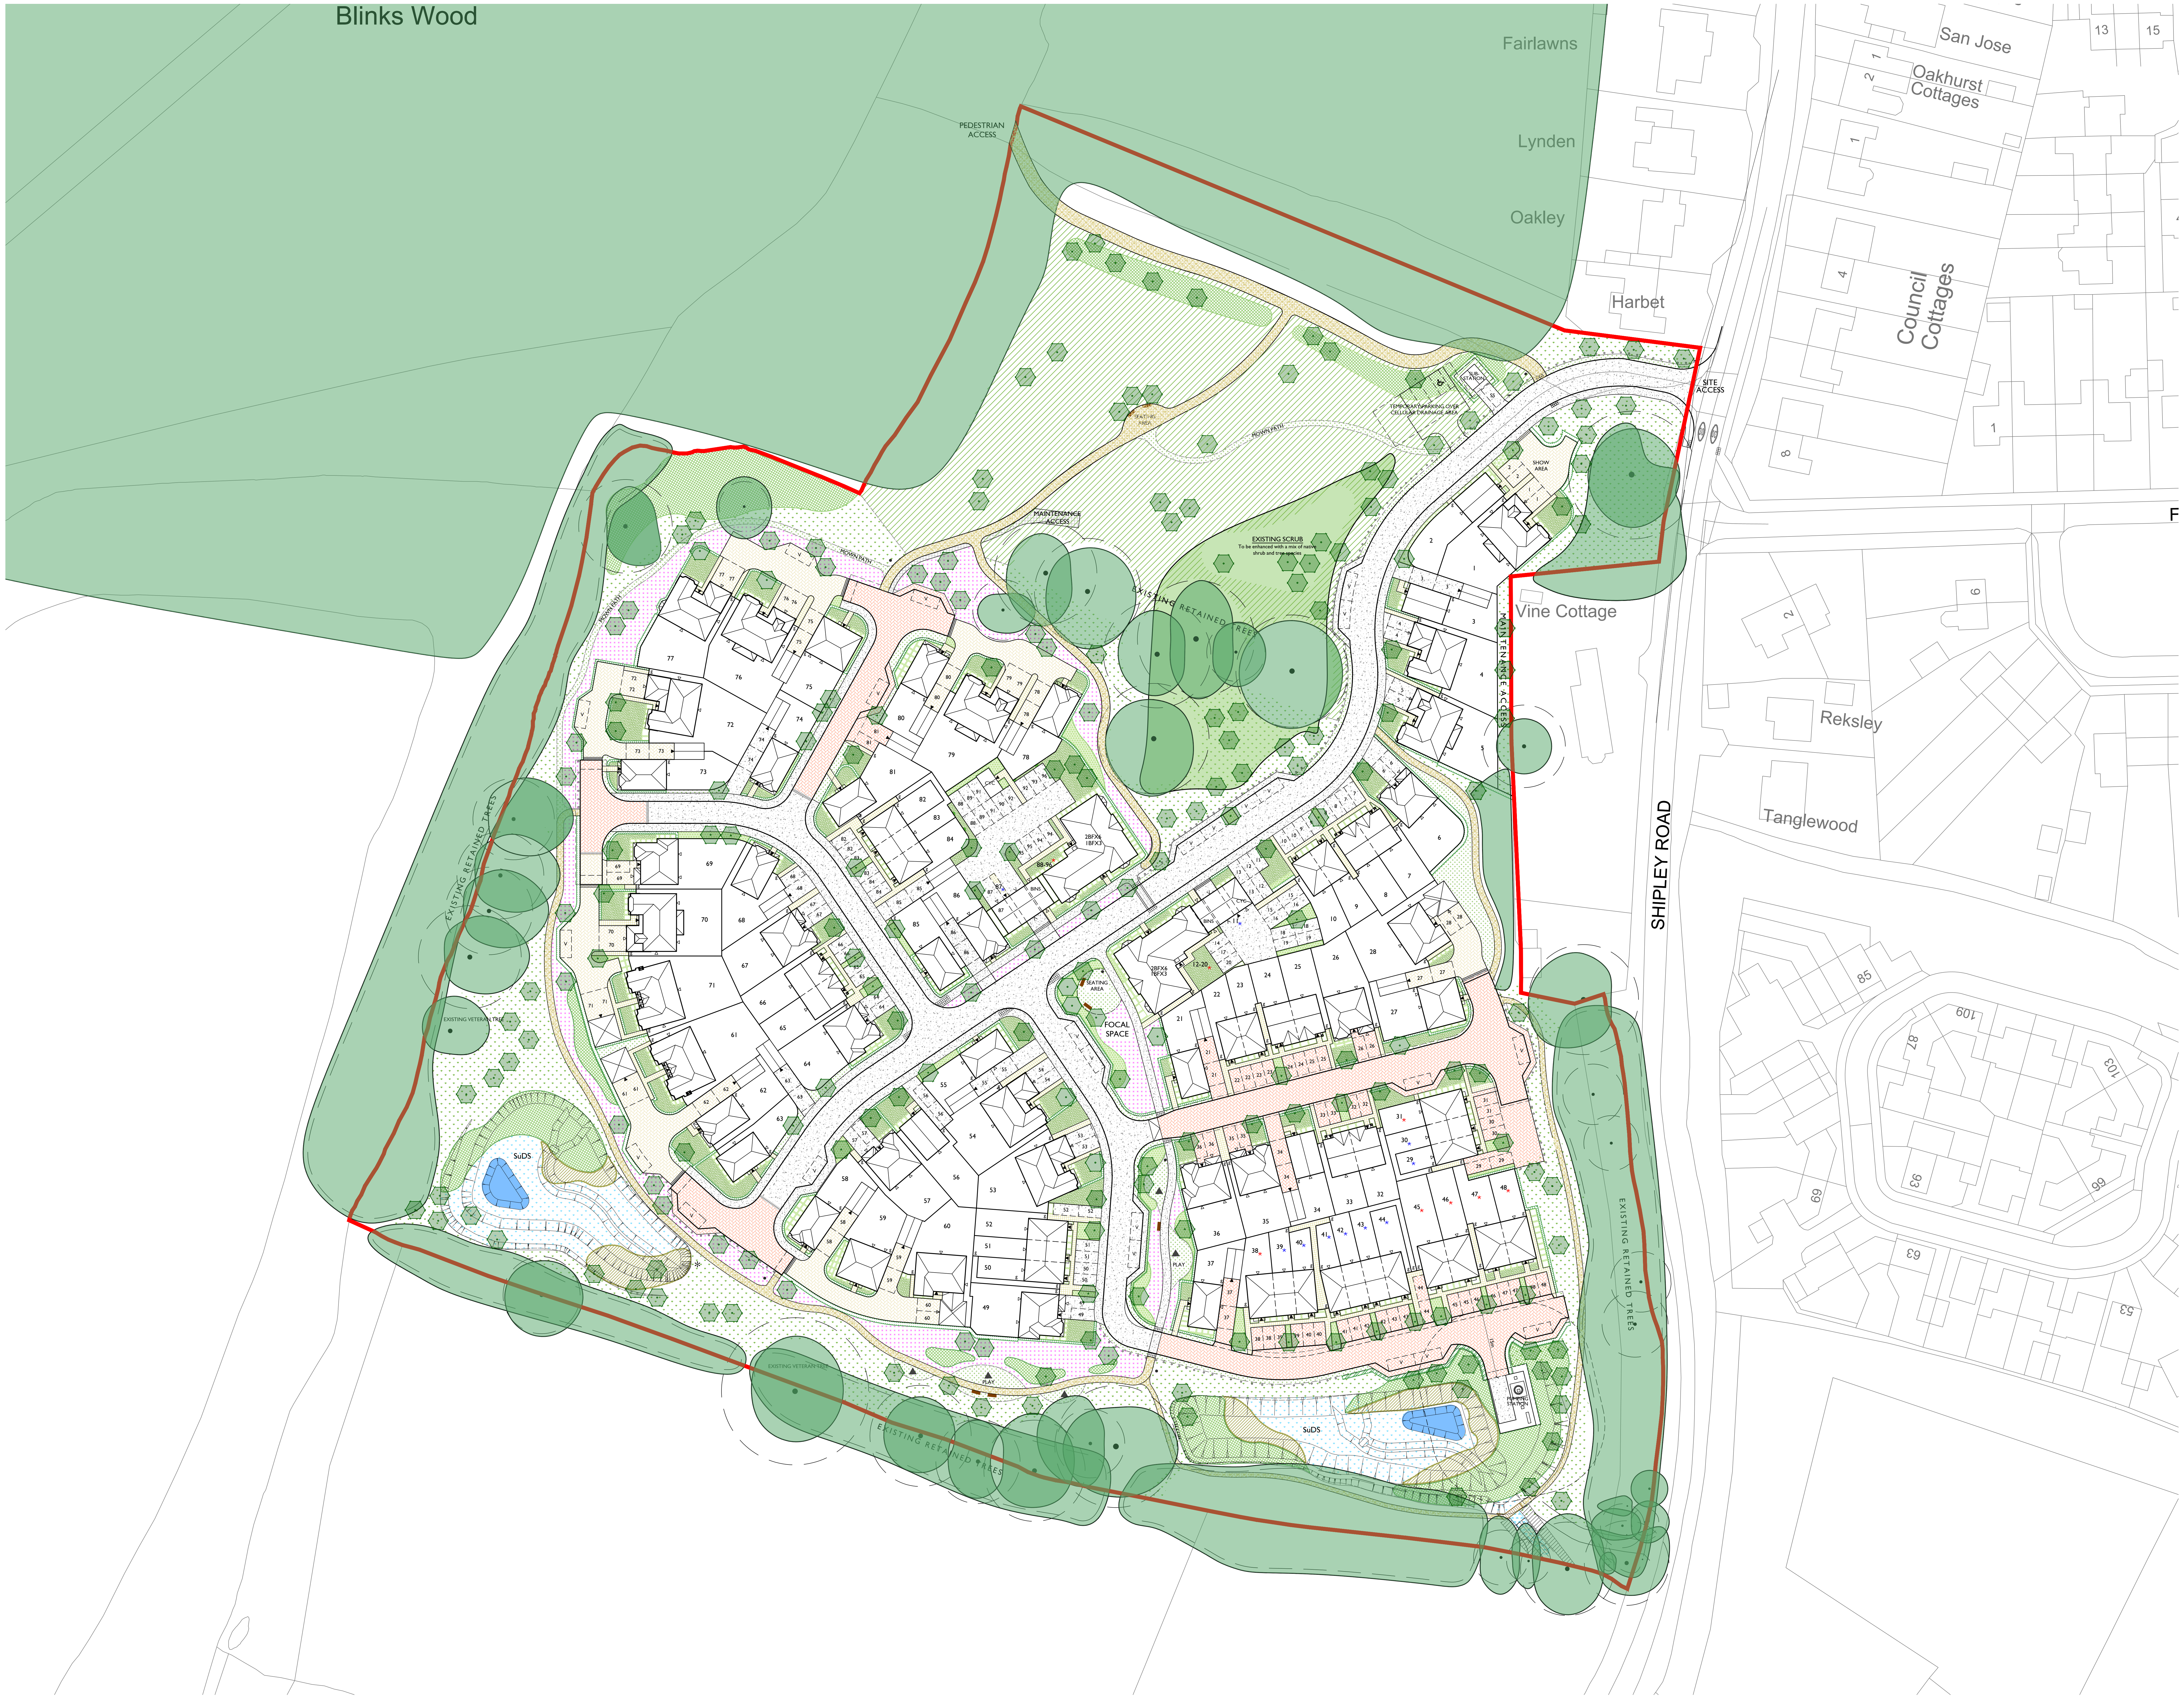

LEGEND

🟥	Site boundary
●	Existing tree and Vegetation or Hedgerow be retained and protected. Refer to arboricultural information for further detail
▨	Existing grassland to be retained and protected. Grassland should be spiked and overseeded with suitable native species rich grassland. Where disturbed to be seeded with suitable native species rich grassland.

Proposed soft landscaping

⬡	Tree planting
▨	Climber planting
▨	Ornamental hedge 1.2m high in front gardens and 1.8m high elsewhere
▨	Native hedgerow
▨	Ornamental shrub planting
▨	Ornamental shrub planting mix
▨	Native shrub planting
▨	Reed Planting
🟩	Species rich Lawn
▨	Mown species rich grassland
▨	Wildflower meadow
▨	Species rich long grassland

Proposed hard landscaping

▨	Tarmac
▨	200 x 100 concrete block paving Keyblock in Brindle from Marshalls or similar Laid in 45° herringbone pattern with soldier course
▨	200 x 100 concrete block paving Keyblock in Bracken from Marshalls or similar Laid in 45° herringbone pattern with soldier course
▨	Limestone dust path
▨	Slabs to garden path Laid in stack bond

Proposed Furniture

▬	Timber Bench
●	Litter Bin
▥	Timber Crossing
*	Timber Bug Hotel
▲	Indicative Play Equipment

To be read in conjunction with:
- Tree Strategy GLS_021_197_1300
- Illustrative Masterplan GLS_021_197_1200
- Design & Access Statement

FOR PLANNING

Scale @ A0:
0 5 10 15 20 25m
Scale 1:500
NORTH

Rev	Date	Drawn	Checked
A	15.05.26	LPW	AE
Revised layout			
B	22.07.26	SK	AE
PRoW alignment amended.			

Date: 05.12.25
Drawn by : LPW Checked by : AE
Drg No: GLS_021_197_1300 Rev: B

Project:
Rascals Farm
Southwater

Title:
Landscape
general arrangement plan

Client:
Barratt Redrow

GREENLANDSCAPE STUDIO

Green Landscape Studio Limited - The Lakeside Centre, Lakeside Country Park, Wide Lane, Eastleigh, Hampshire - Telephone 01276 450039 - www.gl-studio.co.uk

This drawing and the works depicted are the copyright of Green Landscape Studio Ltd. and may not be reproduced or amended except by written permission. No liability will be accepted for amendments made by other persons.