



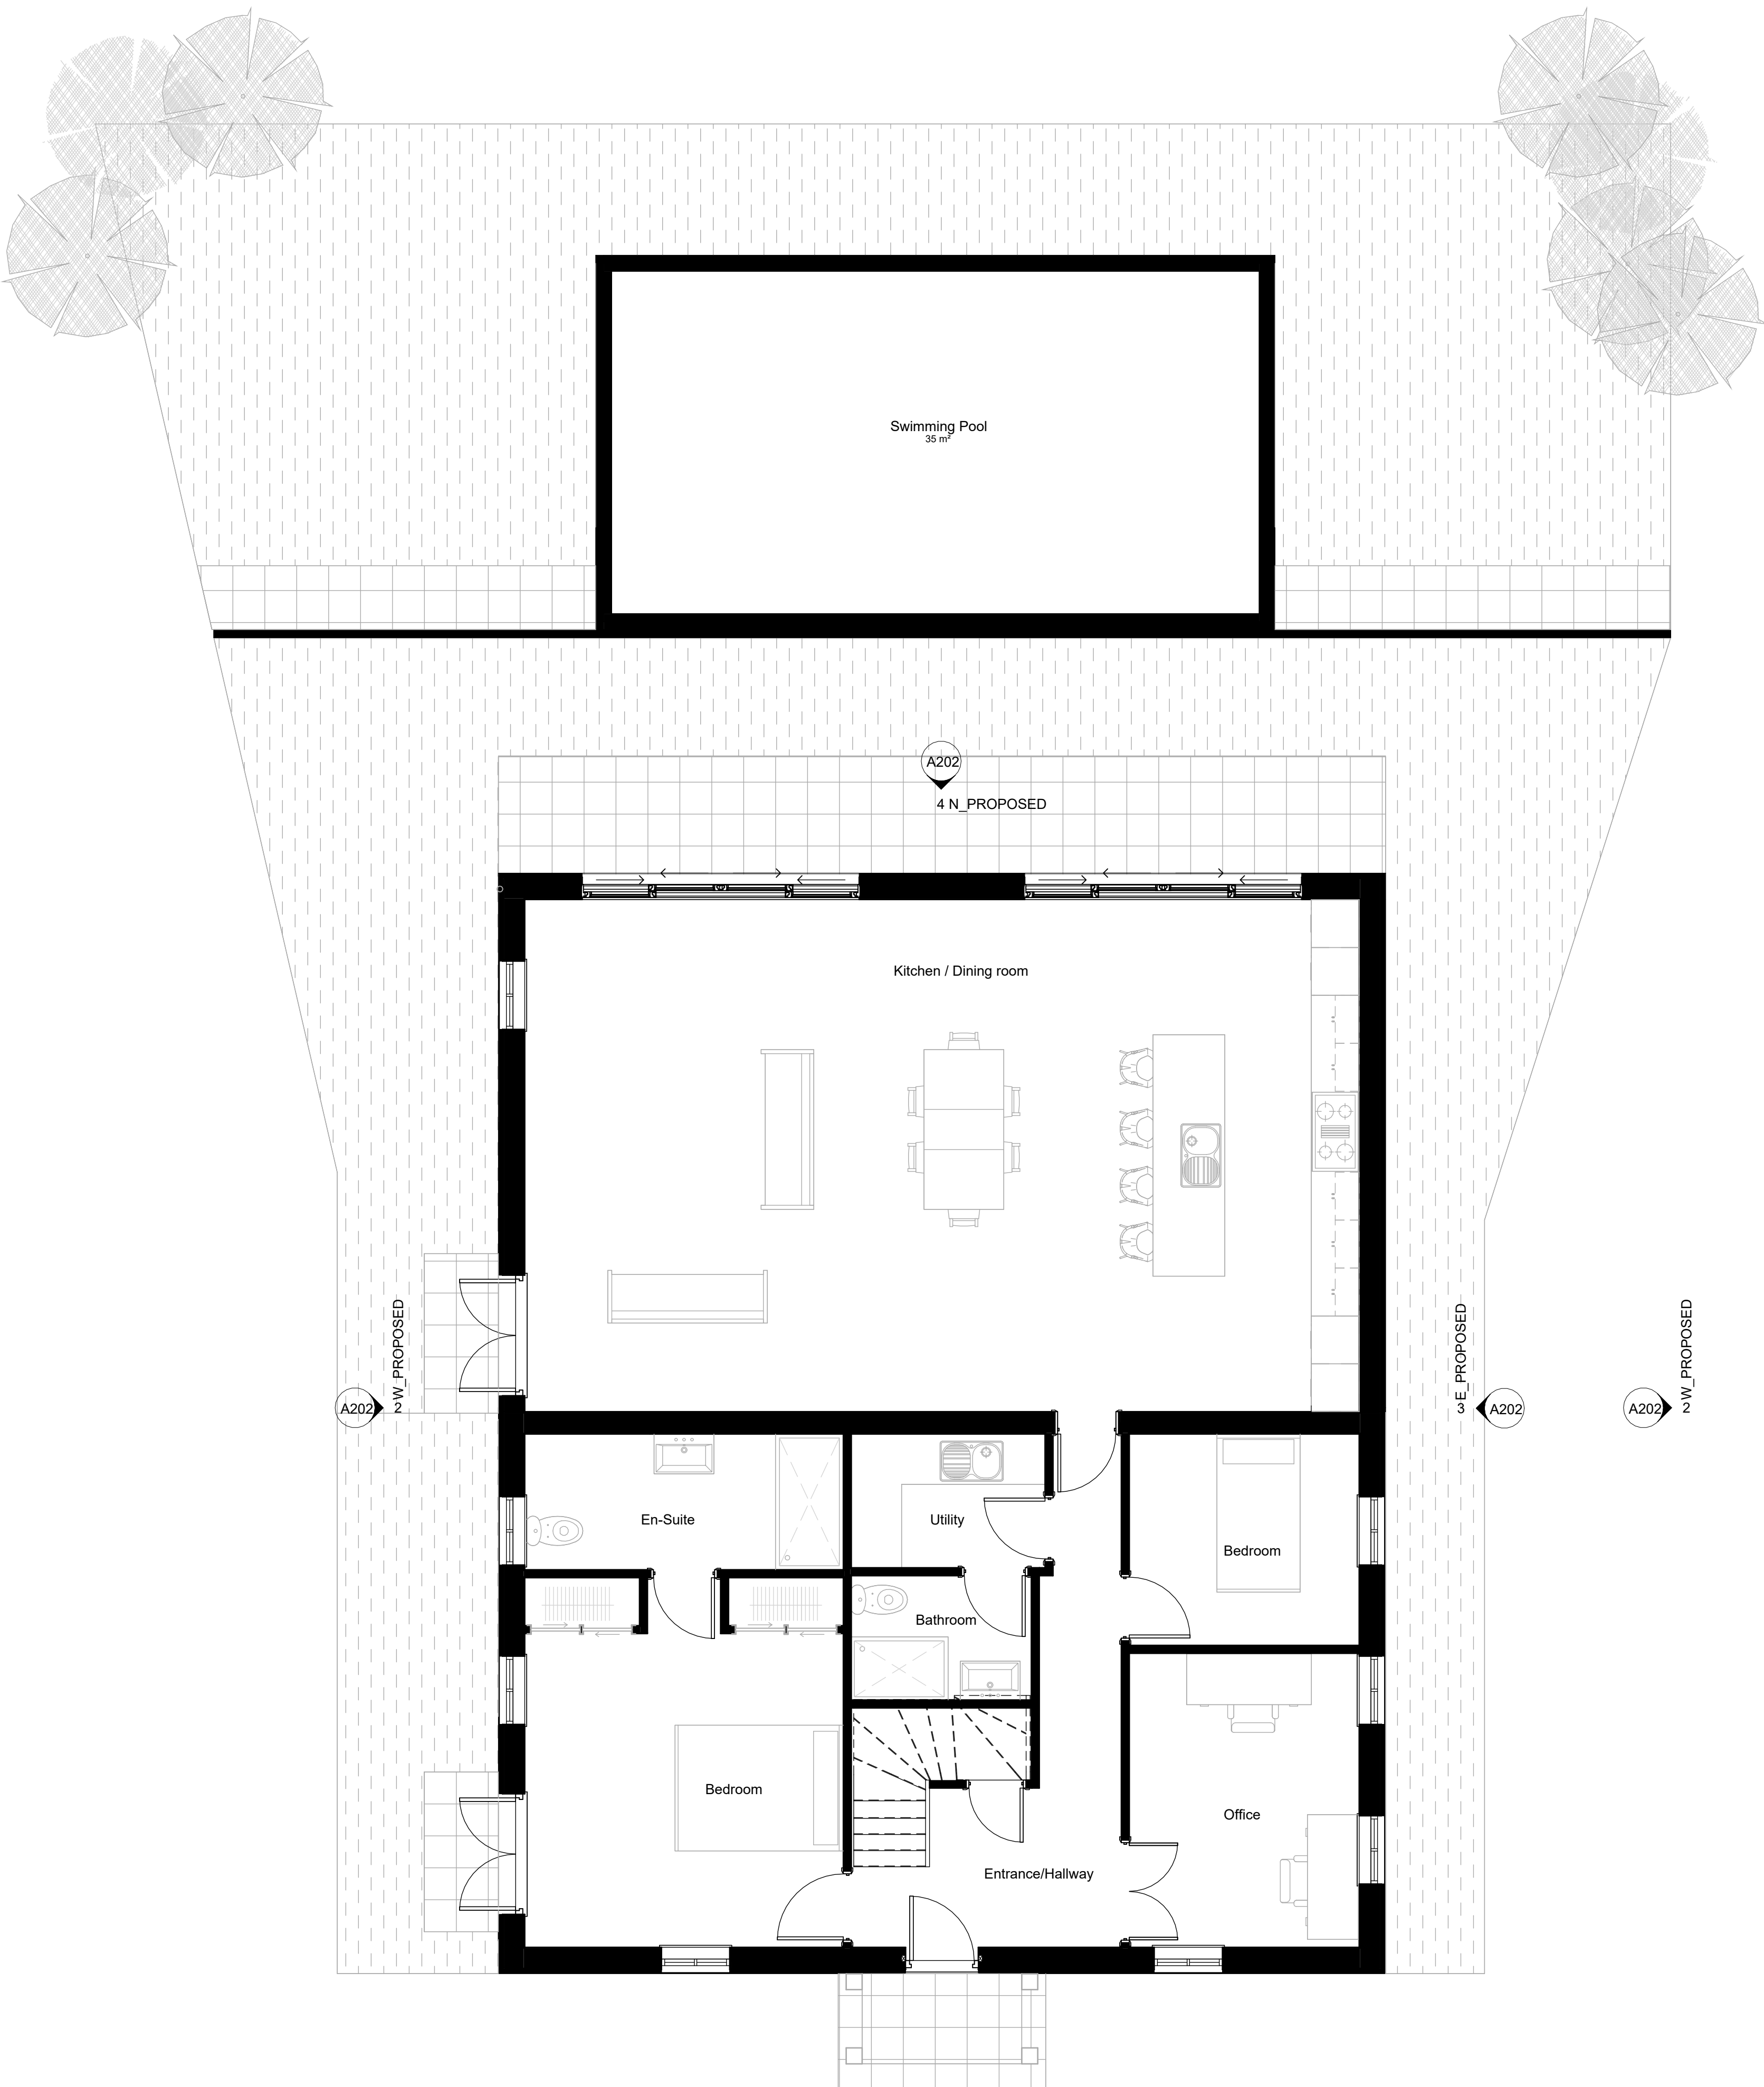

1 **G_PROPOSED**
1 : 50

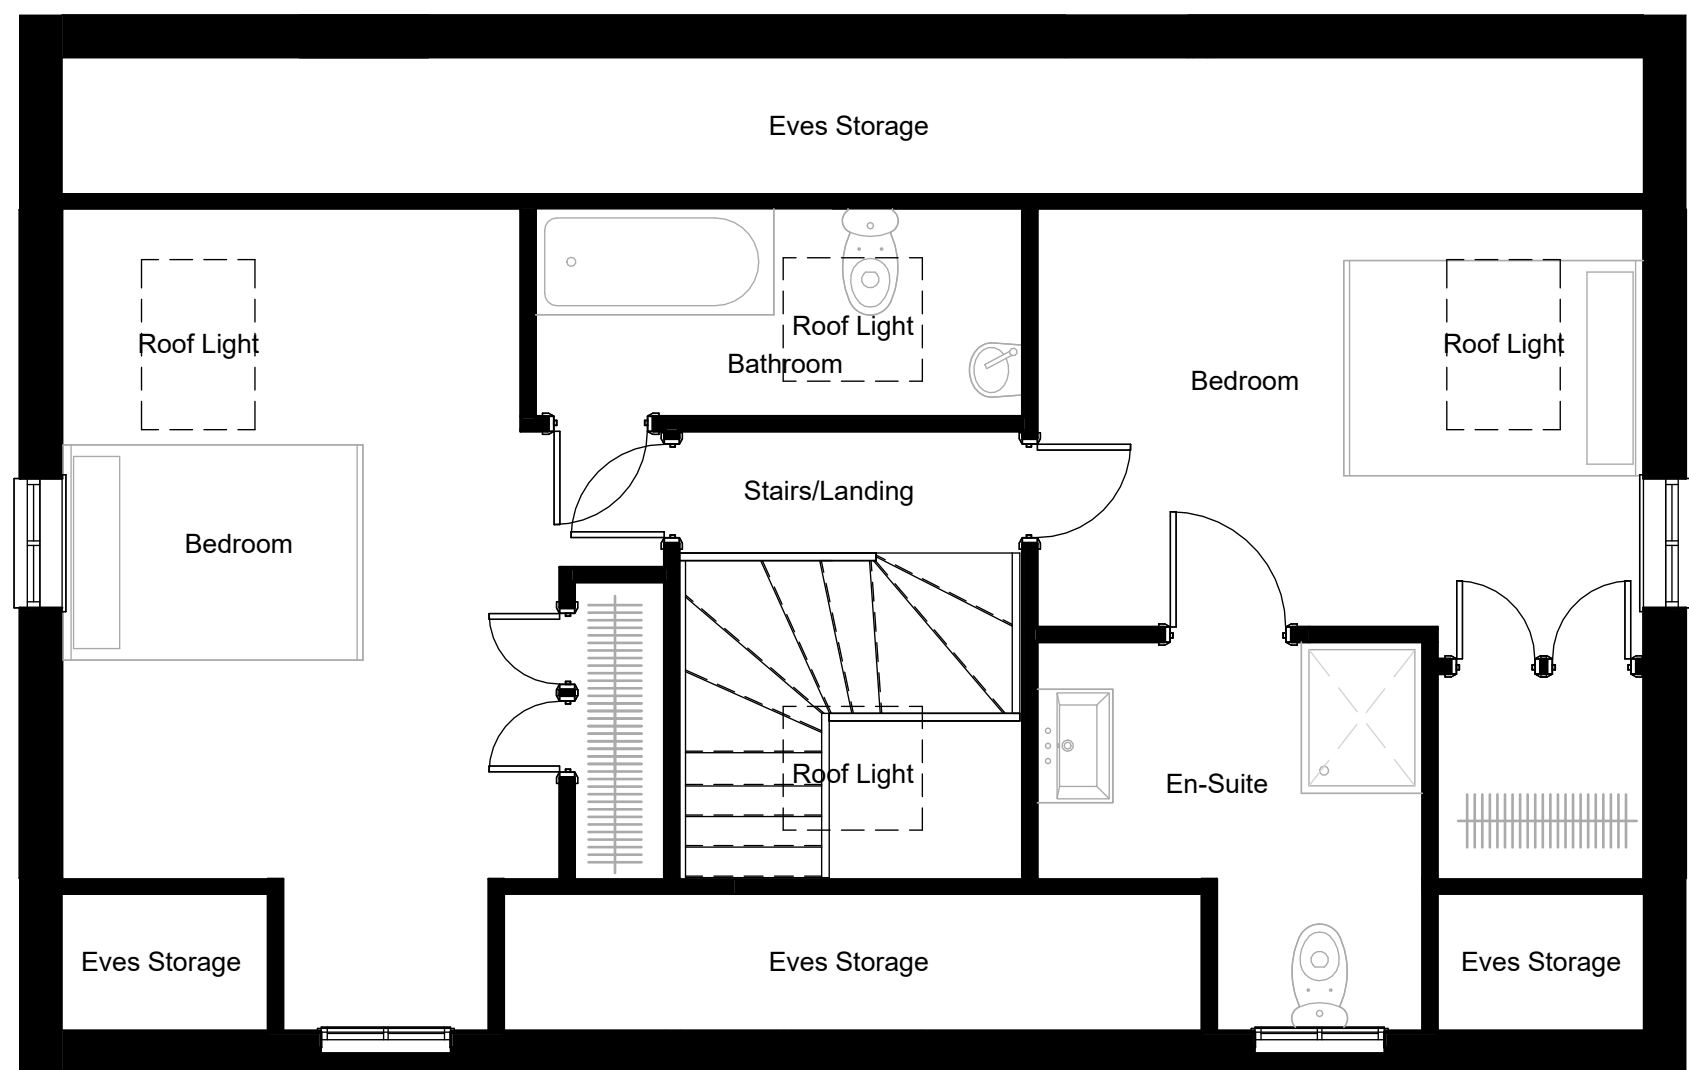

2 **1_PROPOSED**
1 : 50



ISSUE STATUS

REVISED SCHEME

CLIENT

TIM MITRA

PROJECT

PALMERS STUD

REV	DESCRIPTION	DATE
A	CONCEPT DESIGN	18.08.25
B	DETAILED DESIGN	10.09.25
C	DETAILED DESIGN	16.09.25
D	DETAILED DESIGN	22.09.25
E	FOR PLANNING	23.12.25
F	REVISED SCHEME	17.04.26

PROPOSED MATERIAL FINISHES

1. Roof

Pitched roof: dark grey slate
Soffits & fascia: black painted timber
Downpipes & guttering: black uPVC

2. Walls

Brick plinth: red brick to match the existing
New walls: white/off-white render
Existing Walls: replacement white/off-white render
Dormers: timber cladding

3. Windows & Doors

Windows: black aluminium
Roof Windows: dark grey aluminium
Doors: black aluminium

PROJECT ID

45855

DATE of ISSUE

30.06.25

SCALE (@ A1)

1 : 50

REV

F

TITLE

AS PROPOSED

DWG No.

A102

©2024