



ISSUE STATUS

**REVISED
SCHEME**

TIM MITRA

PALMERS STUD

REV	DESCRIPTION	DATE
A	CONCEPT DESIGN	18.08.25
B	DETAILED DESIGN	10.09.25
C	DETAILED DESIGN	16.09.25
D	DETAILED DESIGN	22.09.25
E	FOR PLANNING	23.12.25
F	REVISED SCHEME	17.04.26

1. Roof

2. Walls

Brick plinth: red brick to match the existing
New walls: white/off-white render
Existing Walls: replacement white/off-white
render
Eormers: timber cladding

3. Windows & Doors


Doors: black aluminium

PROJECT ID	DATE of ISSUE	
45855	30.06.25	
SCALE (@ A1)	REV	
1 : 50	F	

ROOF PROPOSED

A107

©2024

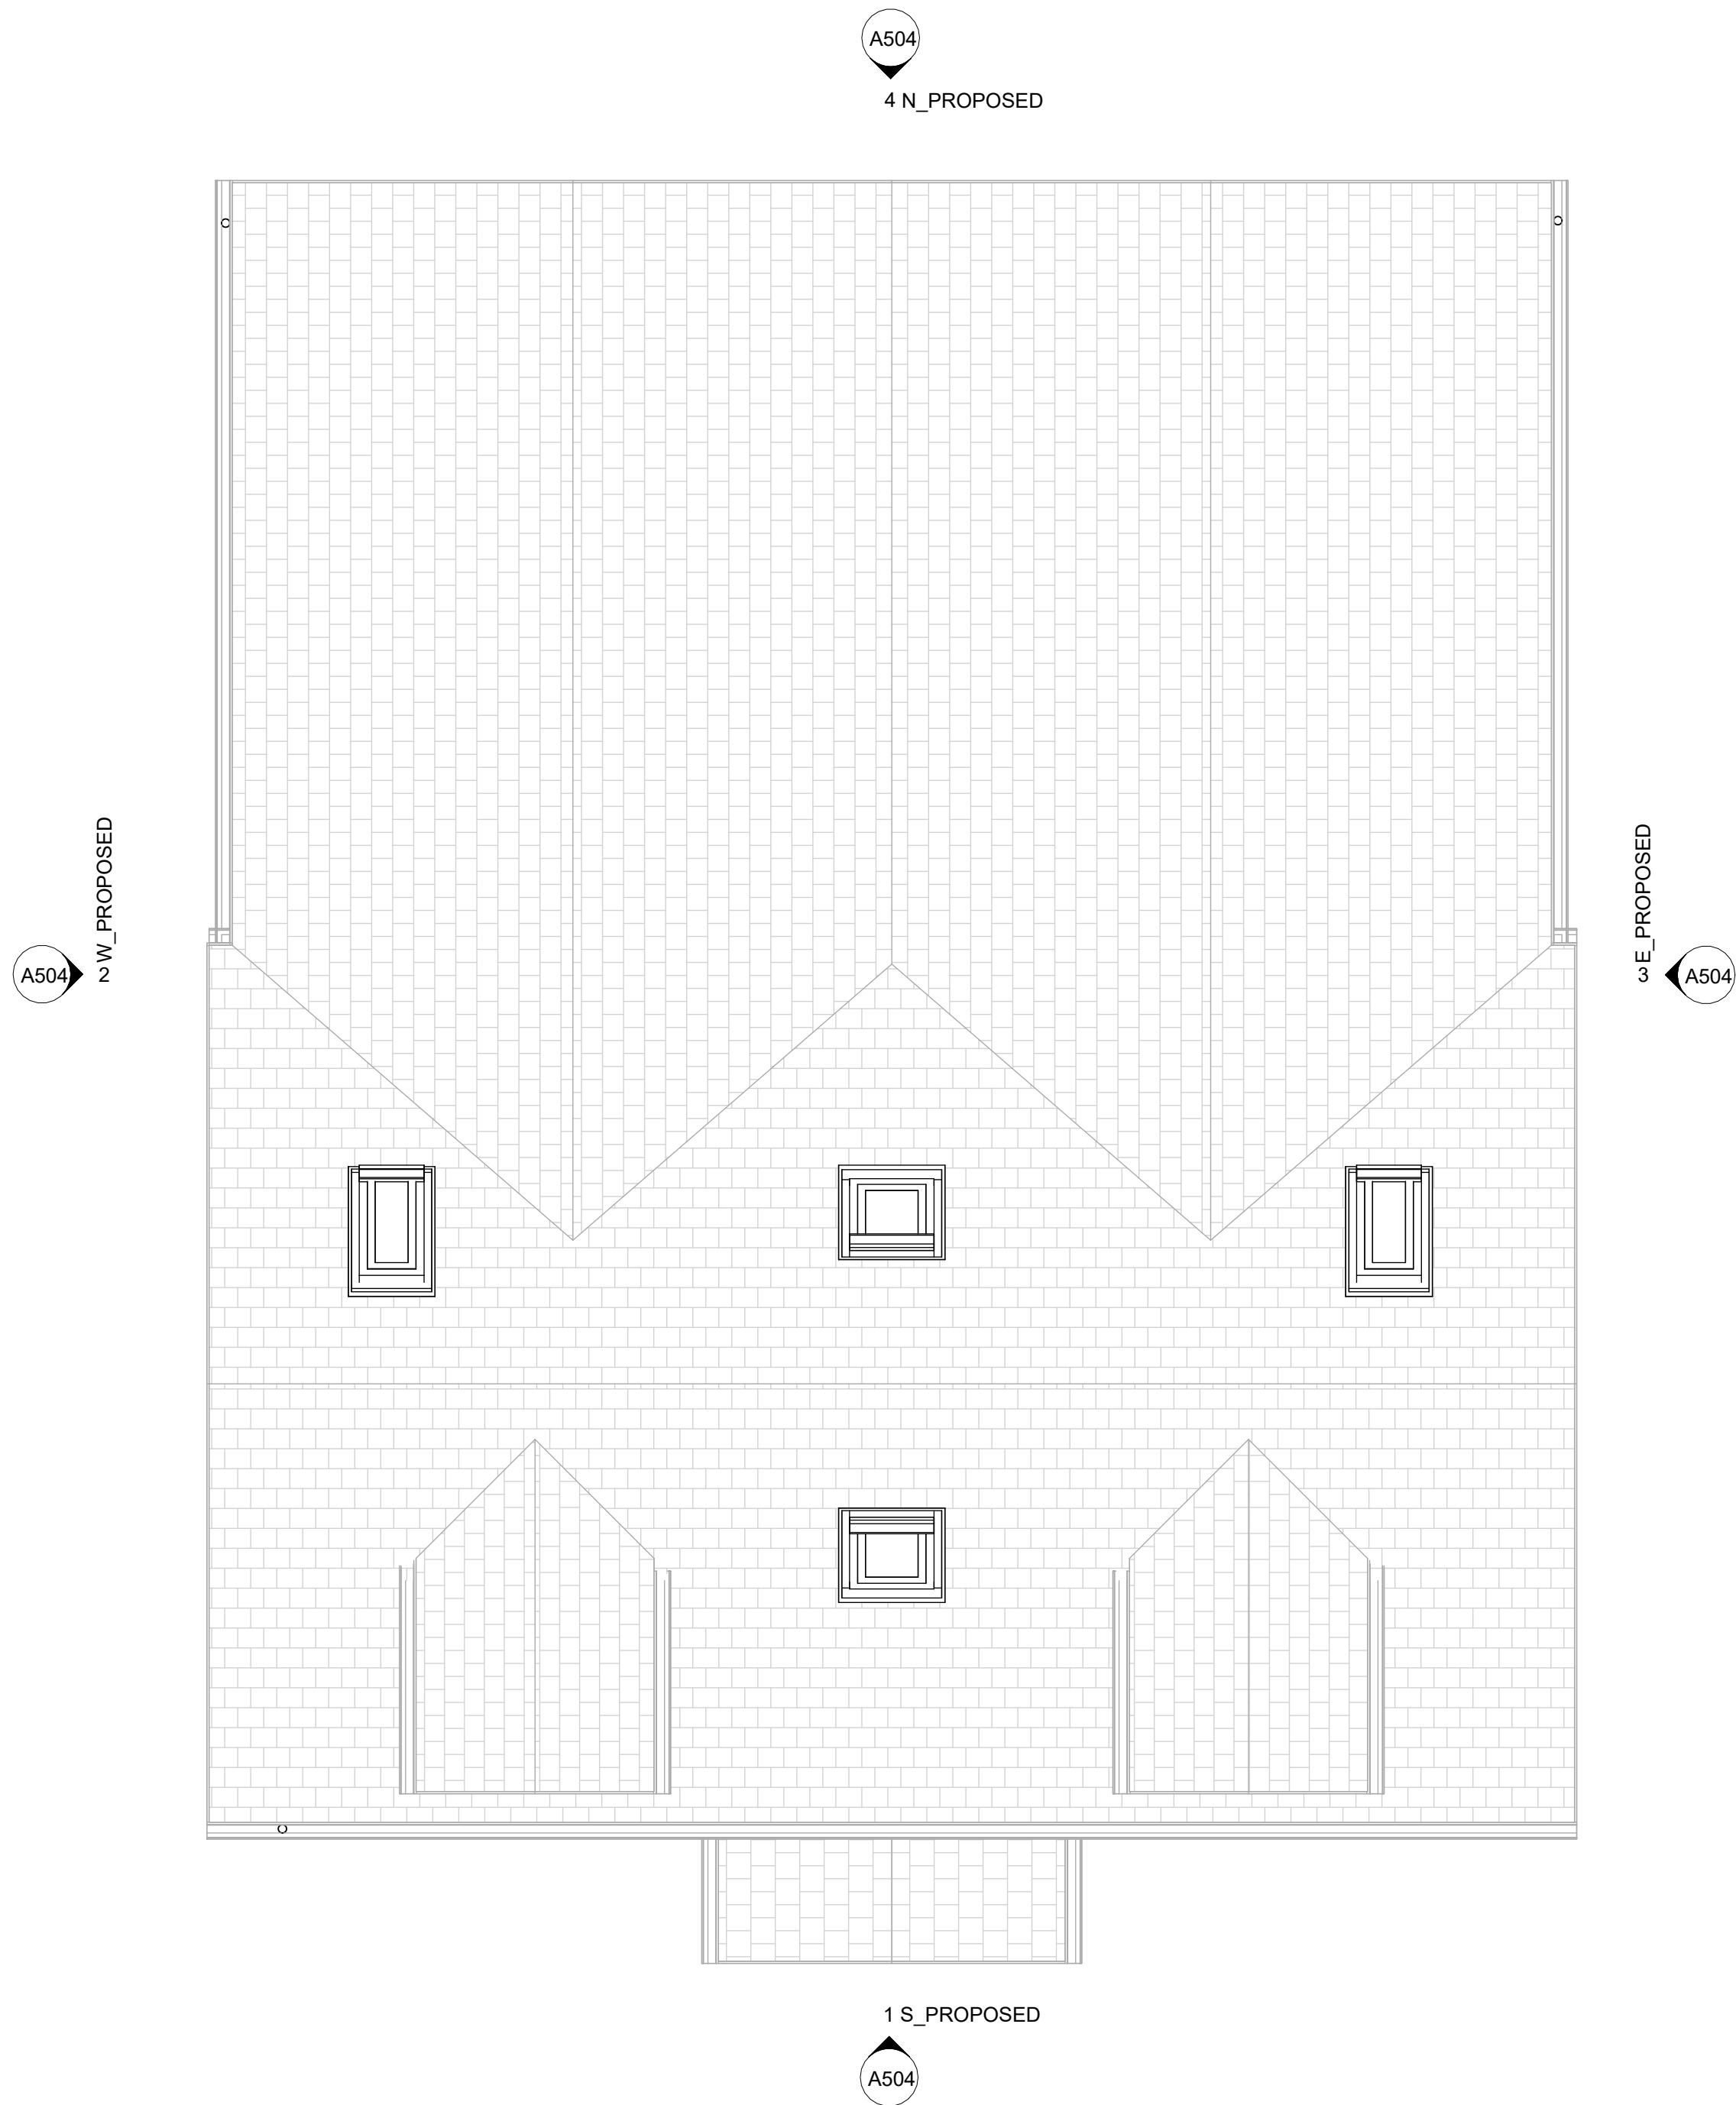

1 R_PROPOSED
1 : 50

