


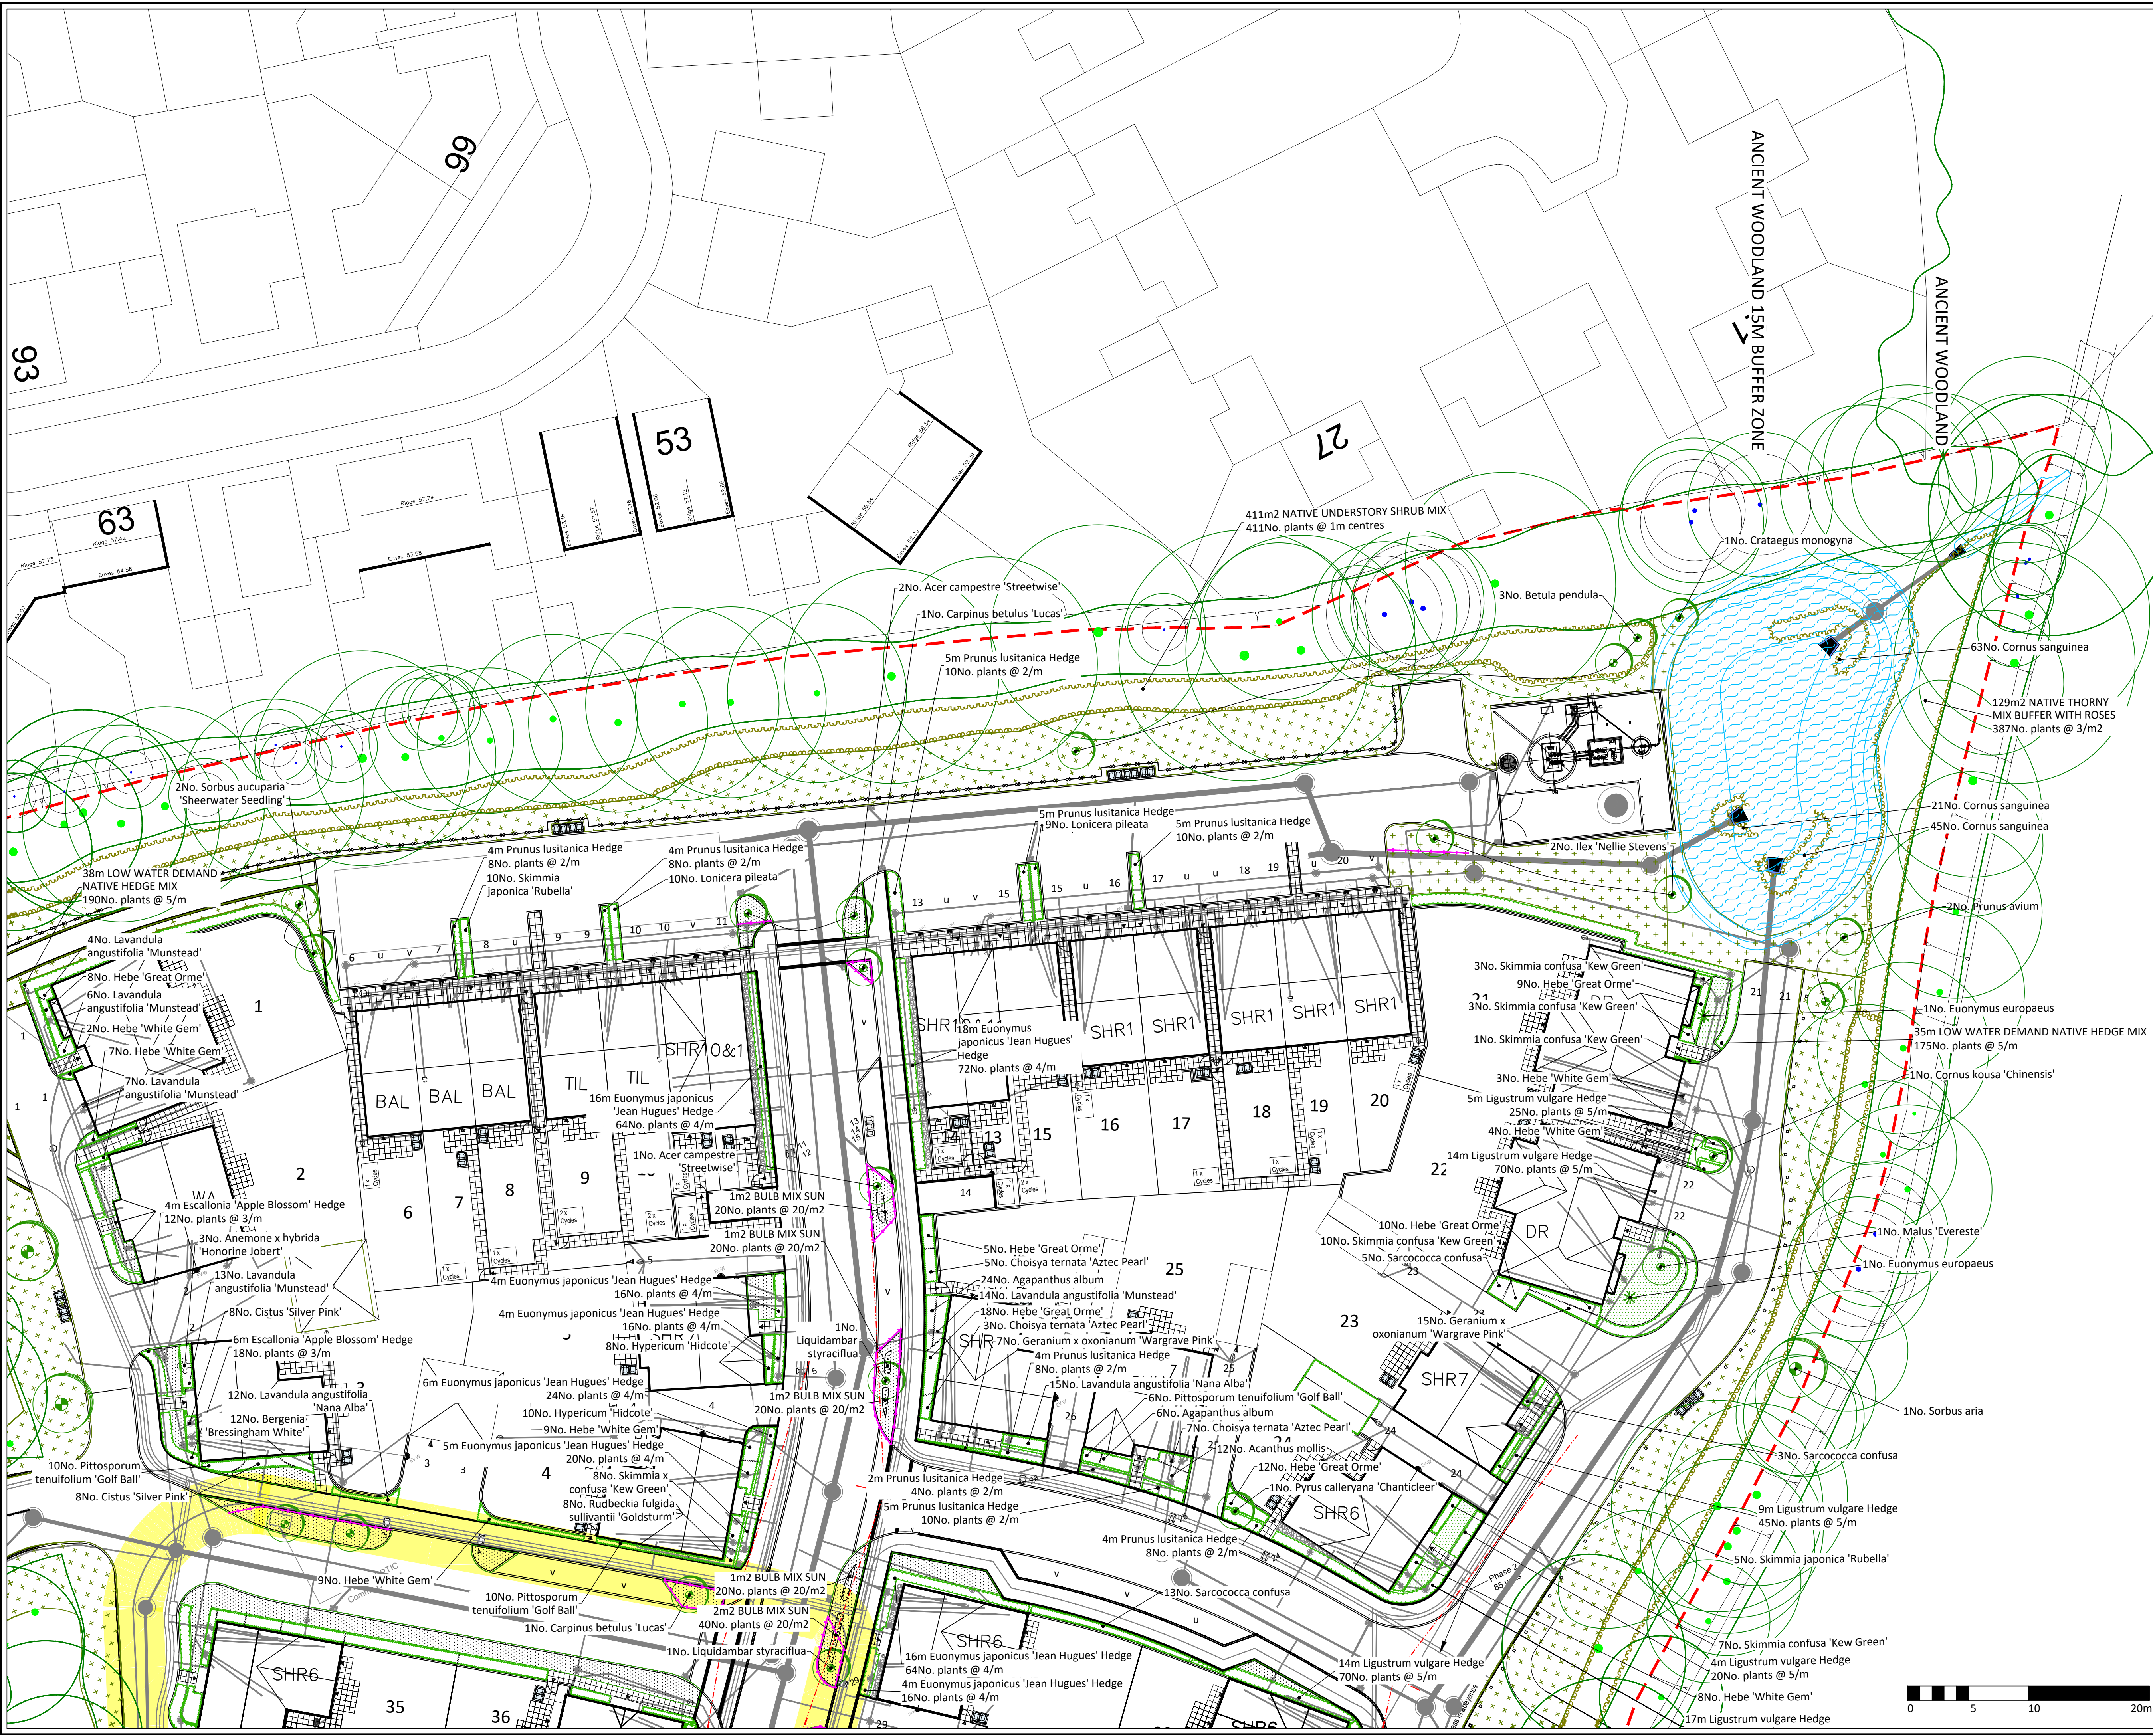

APAL FILE REFERENCE
3424-APA-ZZ-XX-PP-L-2005.dwg

Notes
This drawing is subject to copyright.
Do not scale from this drawing.

Based on drawing by DHA Architecture
Drawing number 5960-002-5014 Proposed External Works

LEGEND

Application boundary

Existing Trees and Hedgerows to be retained, refer to arboricultural drawings for RPA's and Tree protection

Visibility plays

PROPOSED ELEMENTS

PLANTING

Standard / Extra Heavy Standard Tree, refer to plant schedule

Edible Fruiting Tree, refer to plant schedule

Specimen shrub, refer to plant schedule

Native Mix, refer to plant schedule

Ornamental Shrubs, refer to plant schedule

Native Hedge, refer to plant schedule

Bulb planting

General purpose amenity turf

General purpose meadow mix; EM2 Emorsgate or equivalent

General purpose amenity seed

Wetland meadow mix; EM8 by Emorsgate or equivalent

Pea shingle gravel

Root barrier, such as ReRoot by GB Urban, depth to be determined by level of service to be protected

Easement

P03	Easement made clearer	05/08/26	TB	TB
P02	Layout updates and root barriers added	31/07/26	CG	TB
P01	Issue for NMA and tender	30/06/26	CG	TB
Rev	Description	Date	Drawn	Checked

Drawing Status
PLANNING

Allen Pyke

020 8549 3434
www.allenpyke.co.uk
design@allenpyke.co.uk
(a registered provider of the Landscape Institute)

Client
Bellway Homes Limited (South London)

Scale
1:250@A1

Project
Land at Woodfords
Shipley Road, Southwater

Project No
3424

Drawing Title
Planting Plan 1

Date
16/06/26
By/Chk
CG/TB

Drawing Number
3424-APA-ZZ-XX-PP-L-2006

Revision
P03