


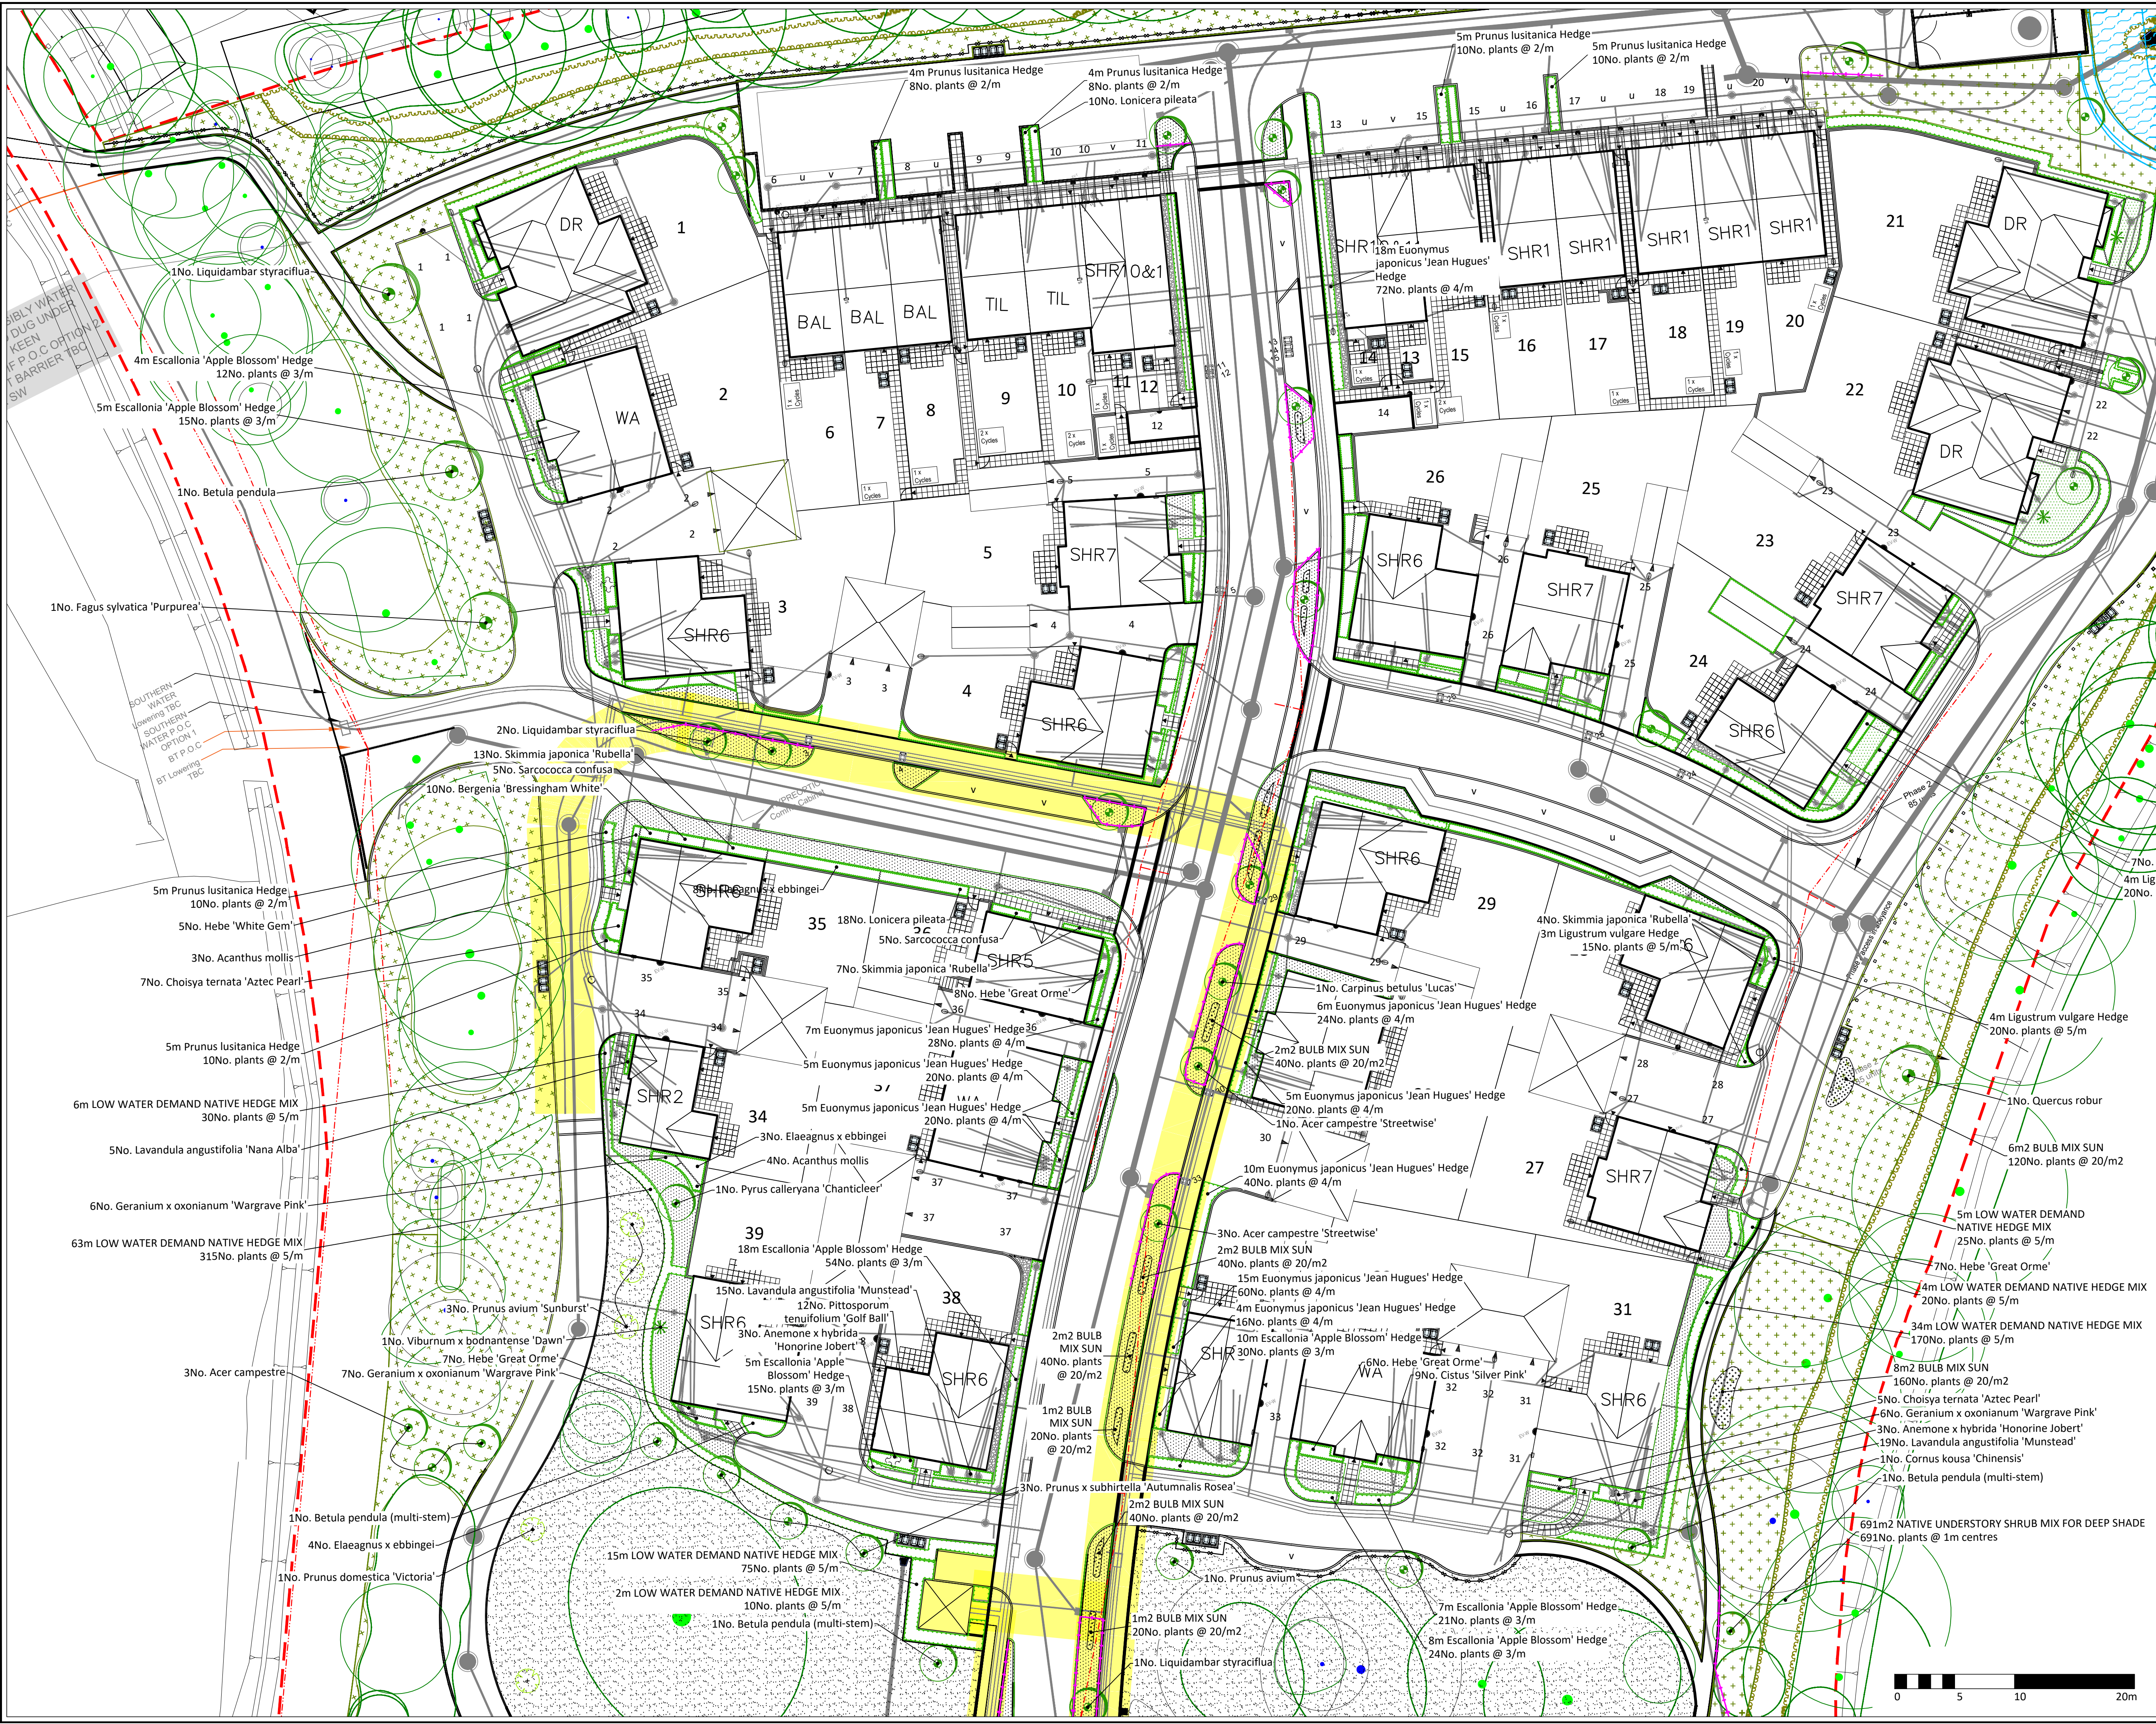

APAL FILE REFERENCE
3424-APA-ZZ-XX-PP-L-2005.dwg

Notes
This drawing is subject to copyright.
Do not scale from this drawing.

Based on drawing by DHA Architecture
Drawing number 5960-002-5014 Proposed External Works

LEGEND

- Application boundary
- Existing Trees and Hedgerows to be retained, refer to arboricultural drawings for RPA's and Tree protection
- Visibility splays

PROPOSED ELEMENTS

PLANTING

- Standard / Extra Heavy Standard Tree, refer to plant schedule
- Edible Fruiting Tree, refer to plant schedule
- Specimen shrub, refer to plant schedule
- Native Mix, refer to plant schedule
- Ornamental Shrubs, refer to plant schedule
- Native Hedge, refer to plant schedule
- Bulb planting
- General purpose amenity turf
- General purpose meadow mix; EM2 Emorsgate or equivalent
- General purpose amenity seed
- Wetland meadow mix; EM8 by Emorsgate or equivalent
- Pea shingle gravel
- Root barrier, such as ReRoot by GB Urban, depth to be determined by level of service to be protected
- Easement

P03	Easement made clearer	05/08/26	TB	TB
P02	Layout updates and root barriers added	31/07/26	CG	TB
P01	Issue for NMA and tender	30/06/26	CG	TB
Rev	Description	Date	Drawn	Checked

Drawing Status
PLANNING

Allen Pyke 020 8549 3434
www.allenpyke.co.uk
design@allenpyke.co.uk
Registered practice of the Landscape Institute

Client
Bellway Homes Limited (South London)

Scale
1:250@A1

Project
Land at Woodfords
Shipley Road, Southwaster

Project No
3424

Drawing Title
Planting Plan 2

Date
16/06/26
By/Chk
CG/TB

Drawing Number
3424-APA-ZZ-XX-PP-L-2007

Revision
P03