


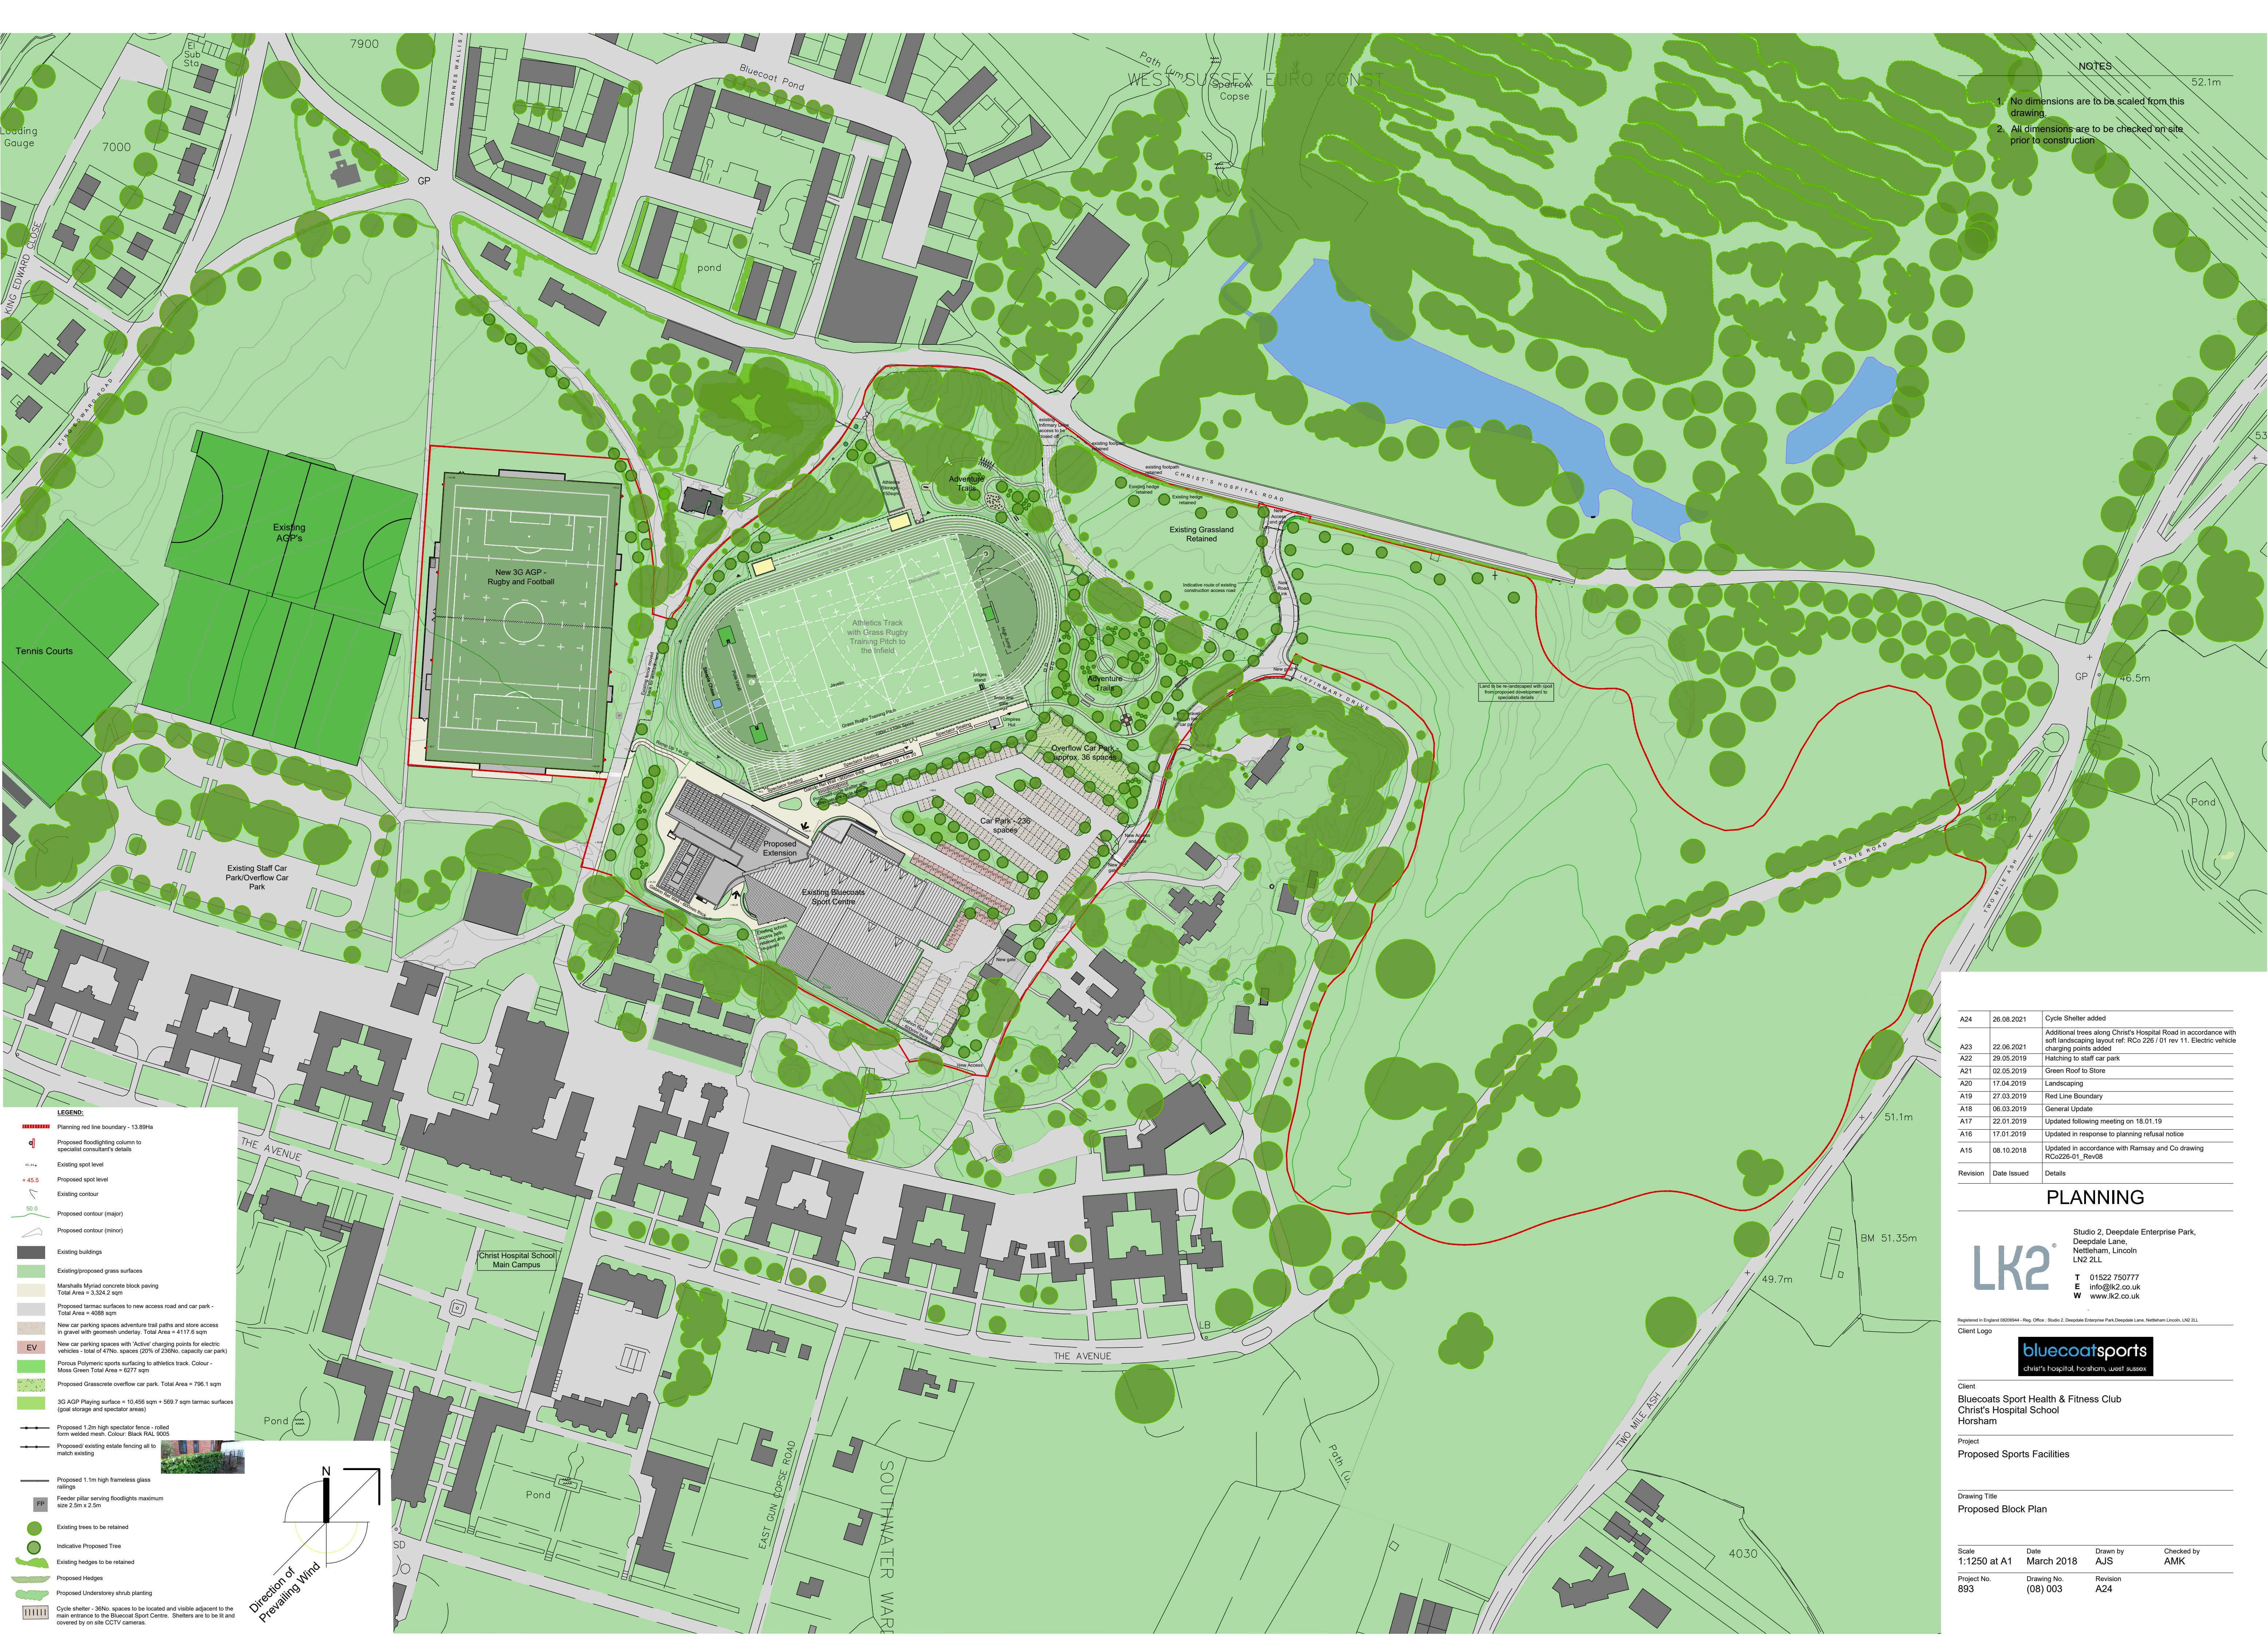

NOTES

1. No dimensions are to be scaled from this drawing.
2. All dimensions are to be checked on site prior to construction.

A24	26.08.2021	Cycle Shelter added
A23	22.06.2021	Additional trees along Christ's Hospital Road in accordance with soft landscaping layout ref. RCo 226 / 01 rev 11. Electric vehicle charging points added
A22	29.05.2019	Hatching to staff car park
A21	02.05.2019	Green Roof to Store
A20	17.04.2019	Landscaping
A19	27.03.2019	Red Line Boundary
A18	06.03.2019	General Update
A17	22.01.2019	Updated following meeting on 18.01.19
A16	17.01.2019	Updated in response to planning refusal notice
A15	08.10.2018	Updated in accordance with Ramsay and Co drawing RCo226-01_Rev08
Revision	Date Issued	Details

PLANNING

LK2
Studio 2, Deepdale Enterprise Park,
Deepdale Lane,
Nettleham, Lincoln
LN2 2LL
T 01522 750777
E info@lk2.co.uk
W www.lk2.co.uk



Client
Bluecoats Sport Health & Fitness Club
Christ's Hospital School
Horsham

Project
Proposed Sports Facilities

Drawing Title
Proposed Block Plan

Scale 1:1250 at A1	Date March 2018	Drawn by AJS	Checked by AMK
Project No. 893	Drawing No. (08) 003	Revision A24	