


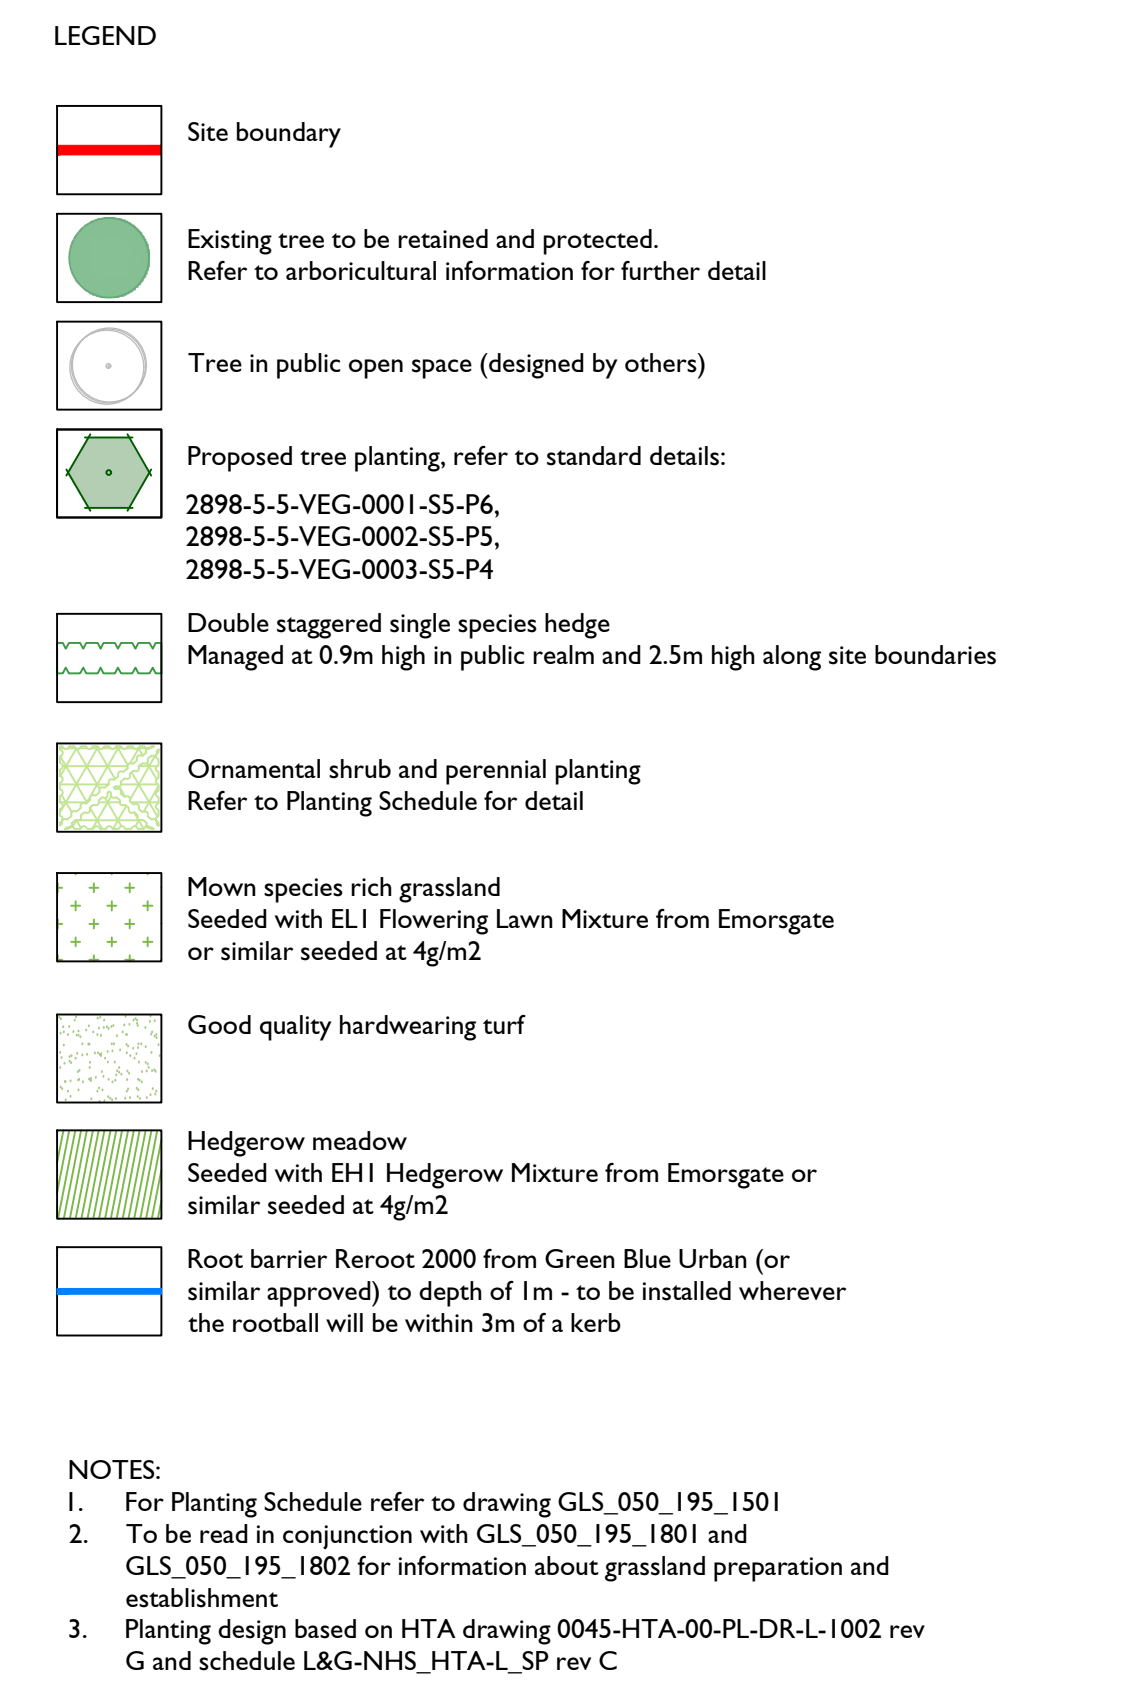


Green Landscape Studio Limited, The Lakeside Centre, Lakeside Country Park, Wide Lane, Easleigh, Haverhill - Telephone 01776 450039 - www.gl-studio.co.uk
This drawing and the media depicted are the copyright of Green Landscape Studio Ltd and may not be reproduced or amended, except by written permission. No liability will be accepted for amendments made by other persons.
(Drawing not produced for planning purposes only. No liability will be accepted for the use of the drawing for the purposes of construction.)