


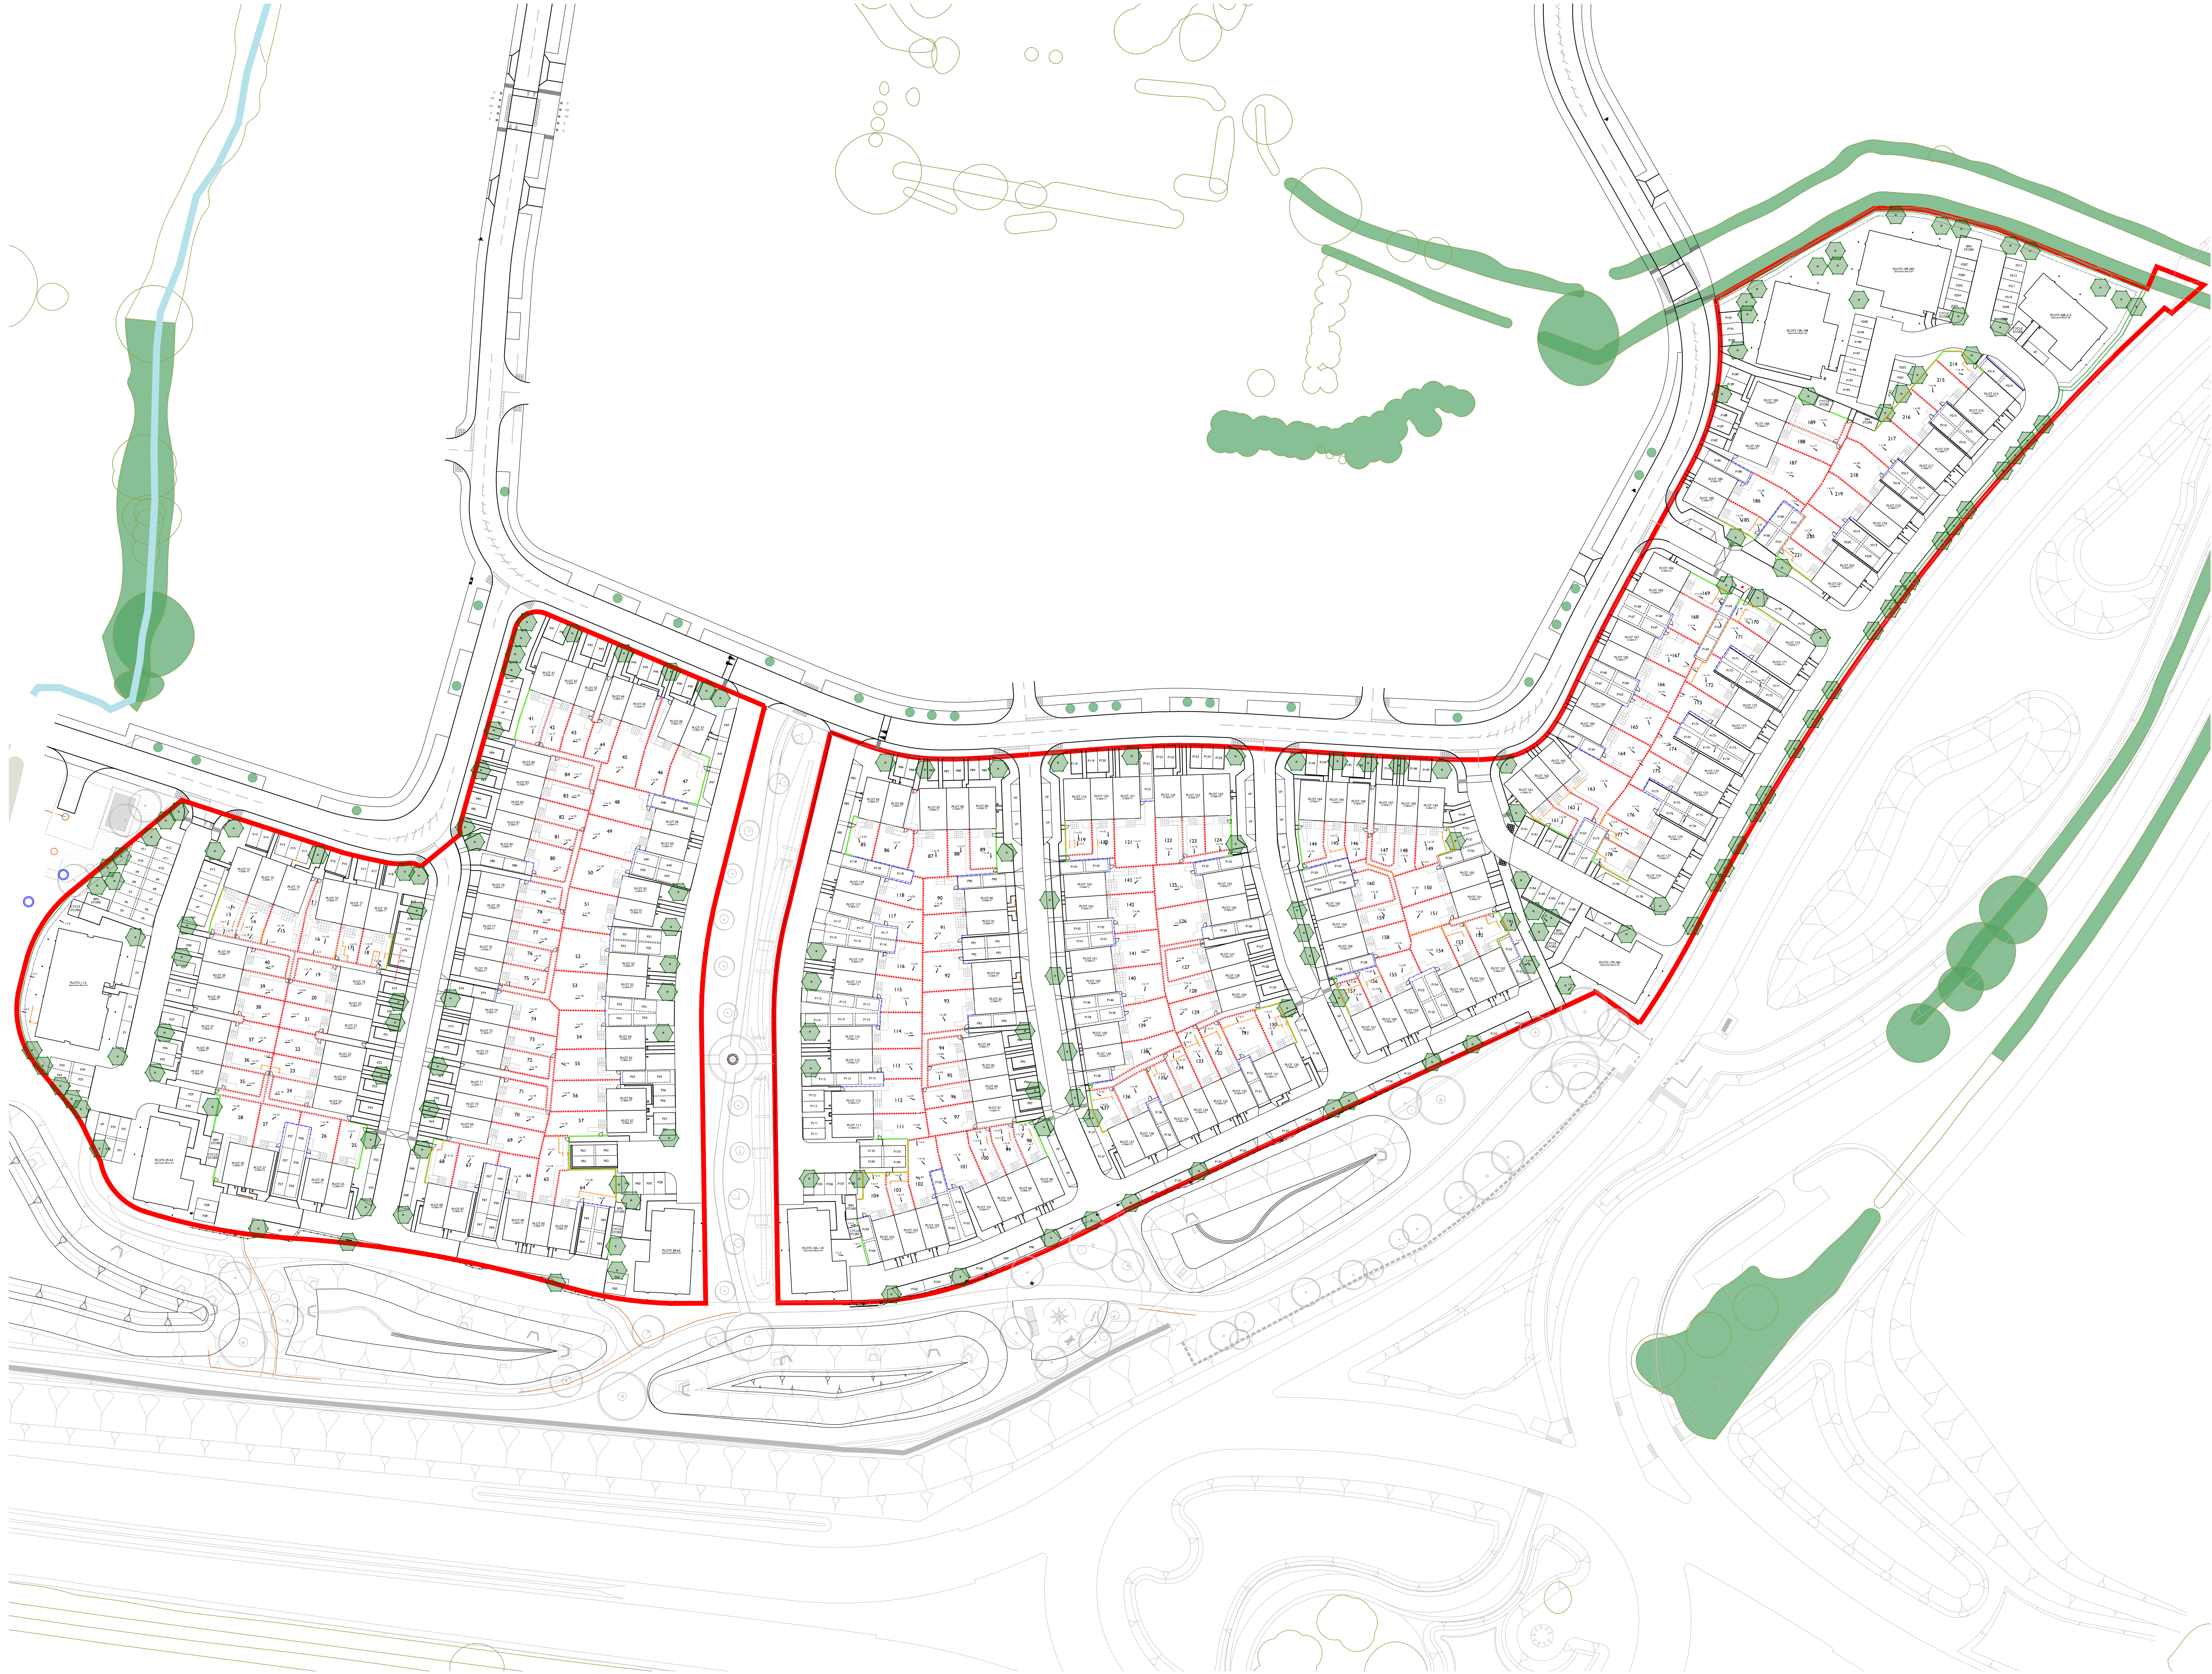


- Proposed enclosures**
- Timber Fence FT 1a - 1800mm high - to rear gardens
  - Timber Fence FT 1b - 1800mm high - to public facing boundaries
  - Brick Wall - 1800mm high
  - Estate Railings FT5 (plots 152, 214)
  - Double staggered single species hedge  
Managed at 0.9m high in public realm  
and 2.5m high along site boundaries

- Proposed retaining walls and slopes**
- Proposed retaining wall  
Refer to Engineers drawings for wall heights  
IEP\_001\_017\_500 series External Levels Layouts
  - Proposed bank/slope gradient

**NOTES:**

- Gaps of approximately 13x13cm will be provided within the fences at the bottom of every garden.
- Refer to L&G-NHS\_HTA-L\_SP\_Hard Landscape Outline Specification for further fencing detail.
- Refer to Engineers drawings for existing and proposed levels IEP\_001\_017\_500 series External Levels Layouts

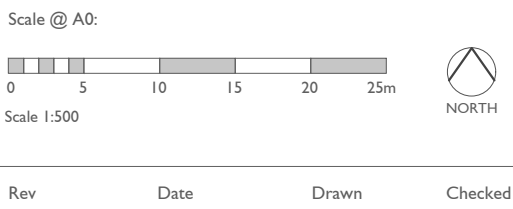

Drawn: 07.05.26  
Drawn by: LHM  
Checked by: AE  
Dwg No: GLS\_050\_195\_1900  
Rev: 1

**FOR PLANNING**

Project: Mowbray Village, North Horsham  
ID: 1917  
Title: Boundary Treatment Plan  
Client: dandara

