


MOBILE HOME

Scale 1:50 @ A3

Easy PAD

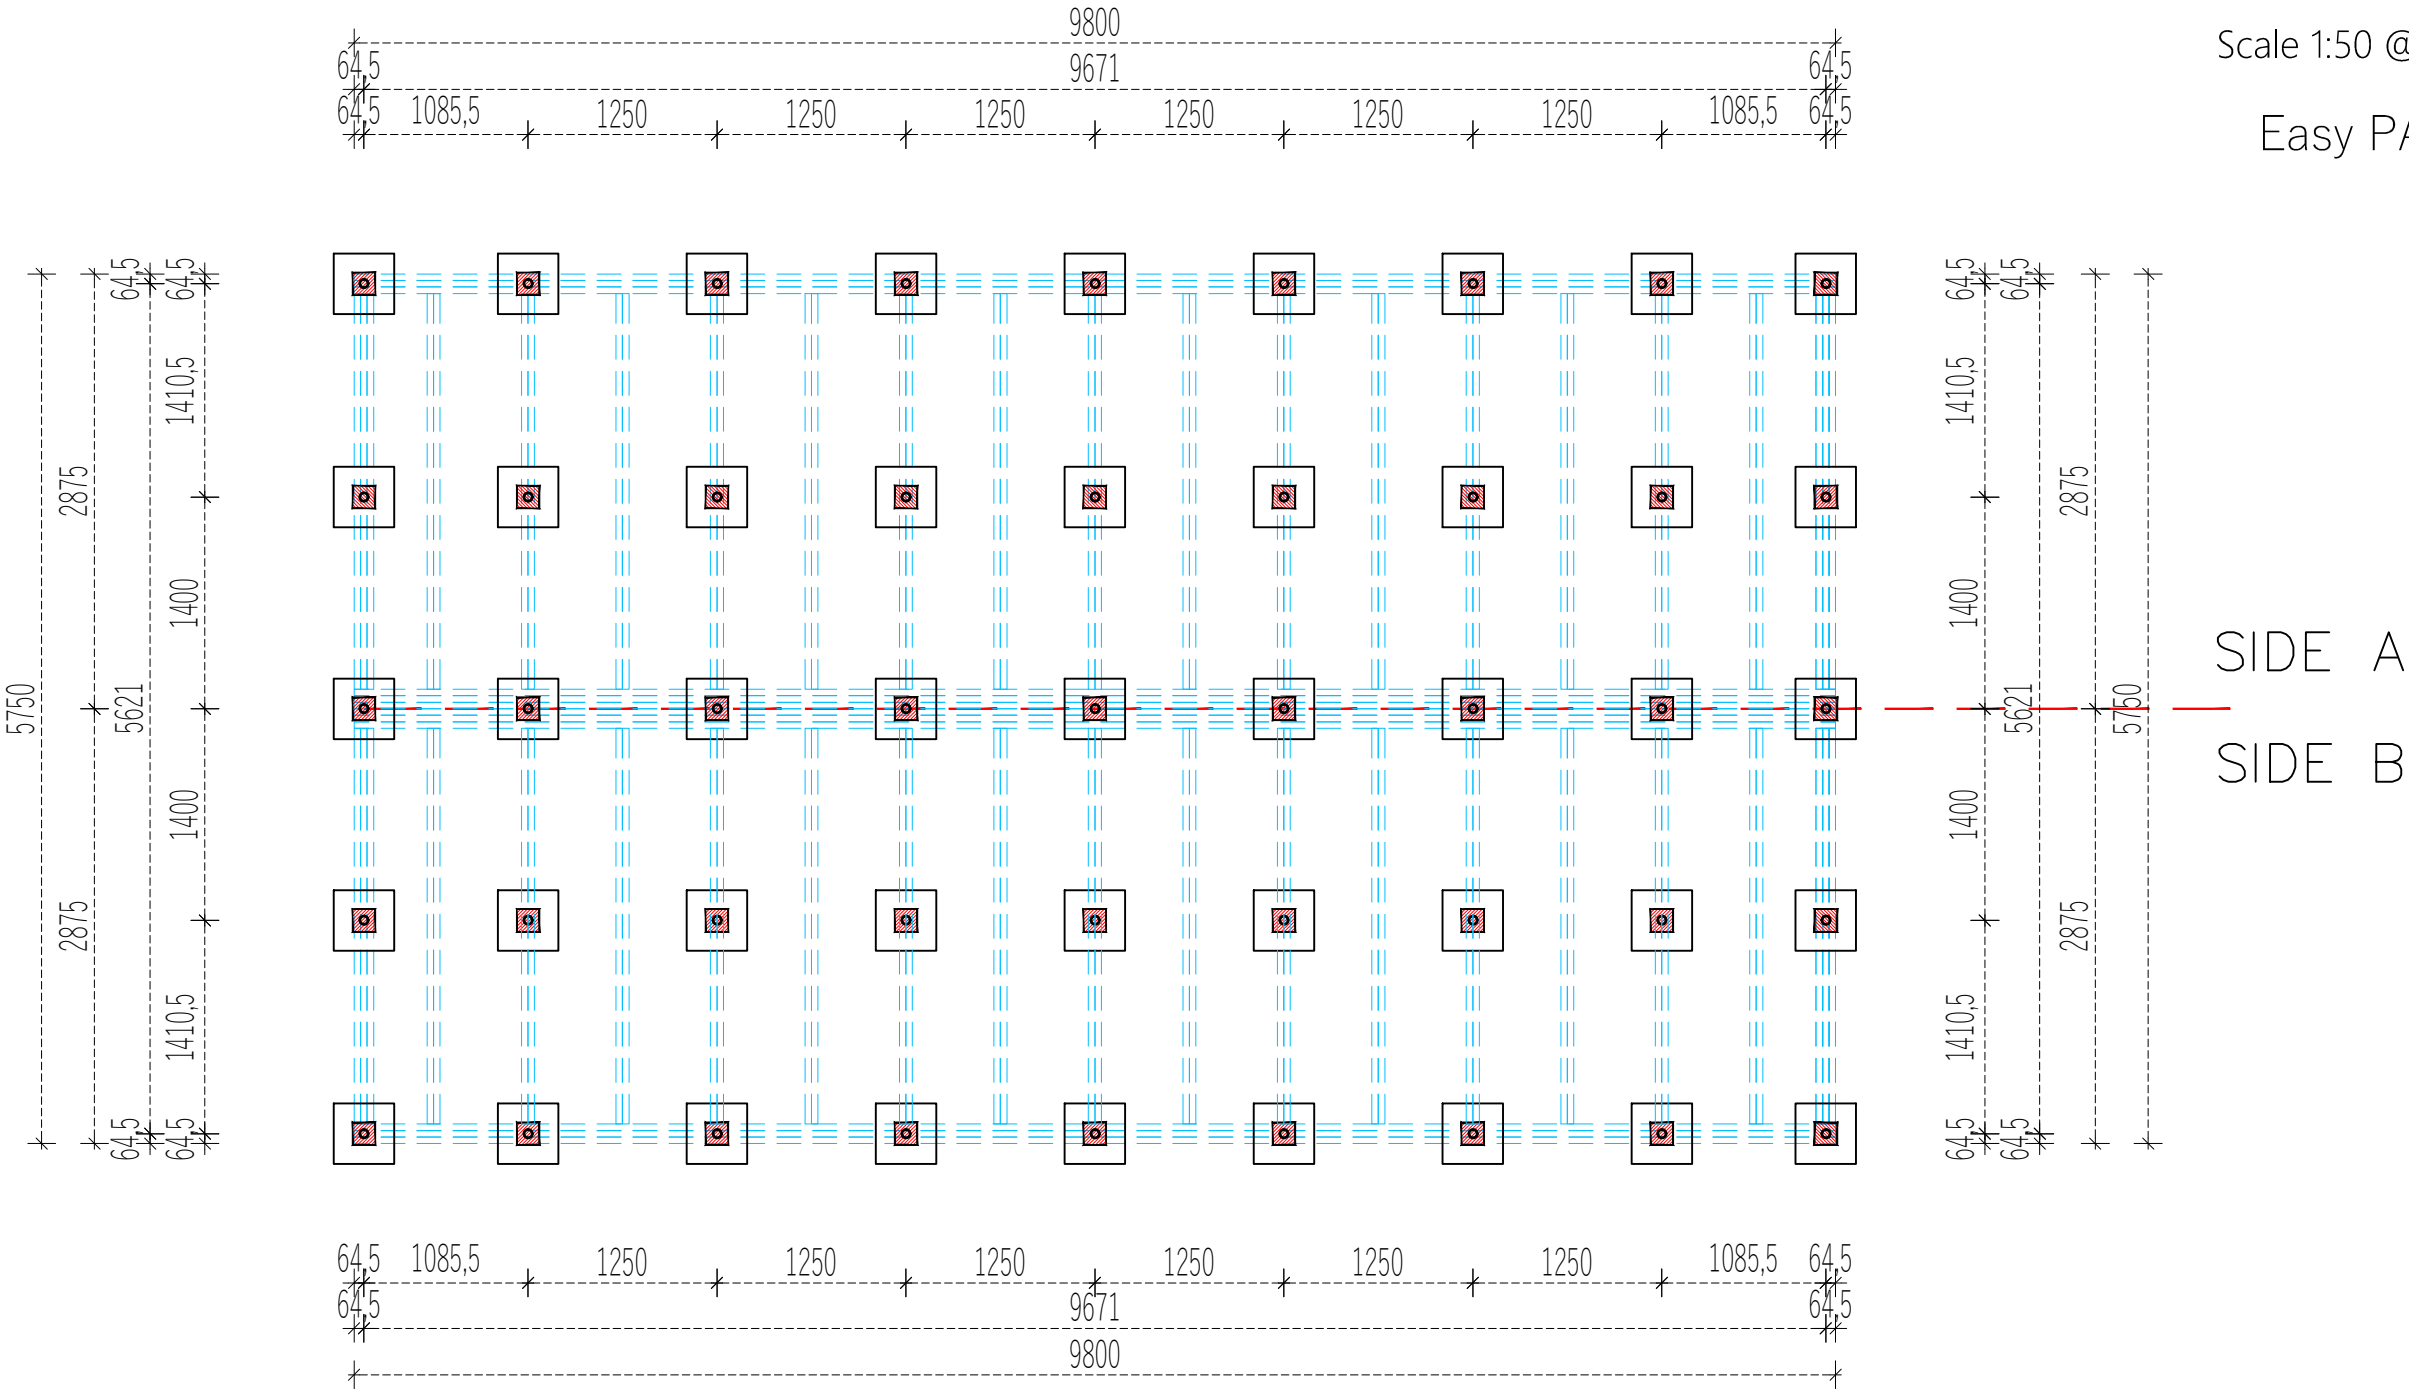

Foundation Pad Layout

	Project Nr.				Interior area	54.25 m²	Wall thickness		44+cladding	D.T.	Paper size / scale	A3 / 1:50	
	-				Built - up area	56.35 m²	Built height	min	2515	1 cm - 0.50 meter 01.00 m2.00 m3.00 m4.00 m 2 cm4 cm6 cm8 cm			
	-		Name	Date		Roof angle		13.30 °	max				3185
						Roof area		65.00 m²	▲				-
						Description		CONCRETE BLOCKS					