


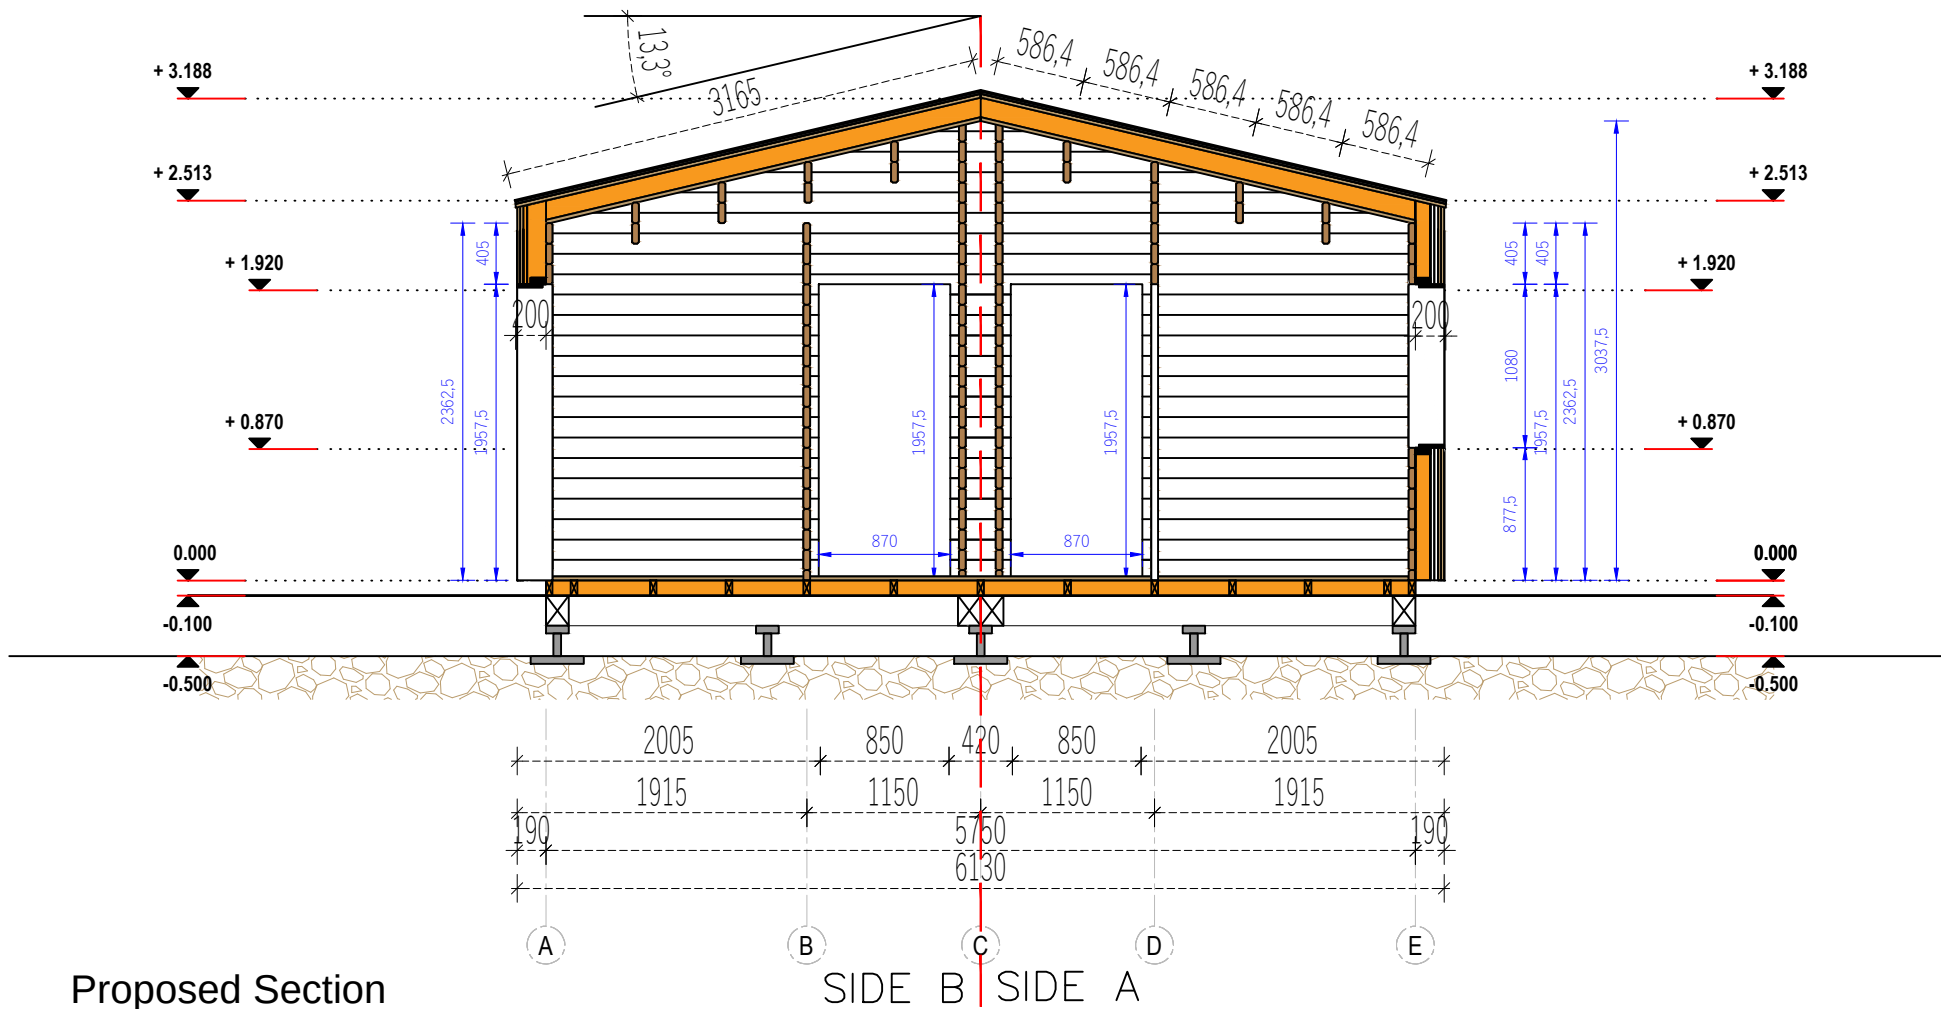

	Project Nr.			Interior area	54.25 m²	Wall thickness		44+cladding	D.T.	Paper size / scale	A4 / 1:50
	-			Built - up area	56.35 m²	Built height	min	2515	1 cm - 0.50 meter 0 1.00 m 2.00 m 3.00 m 2 cm 4 cm 6 cm		
	-			Roof angle	13.30 °		max	3185			
				Roof area	65.00 m²		▲	-			
				Description		SECTION A-A					

All rights reserved. Any unauthorized changes to the drawing are strictly prohibited.