


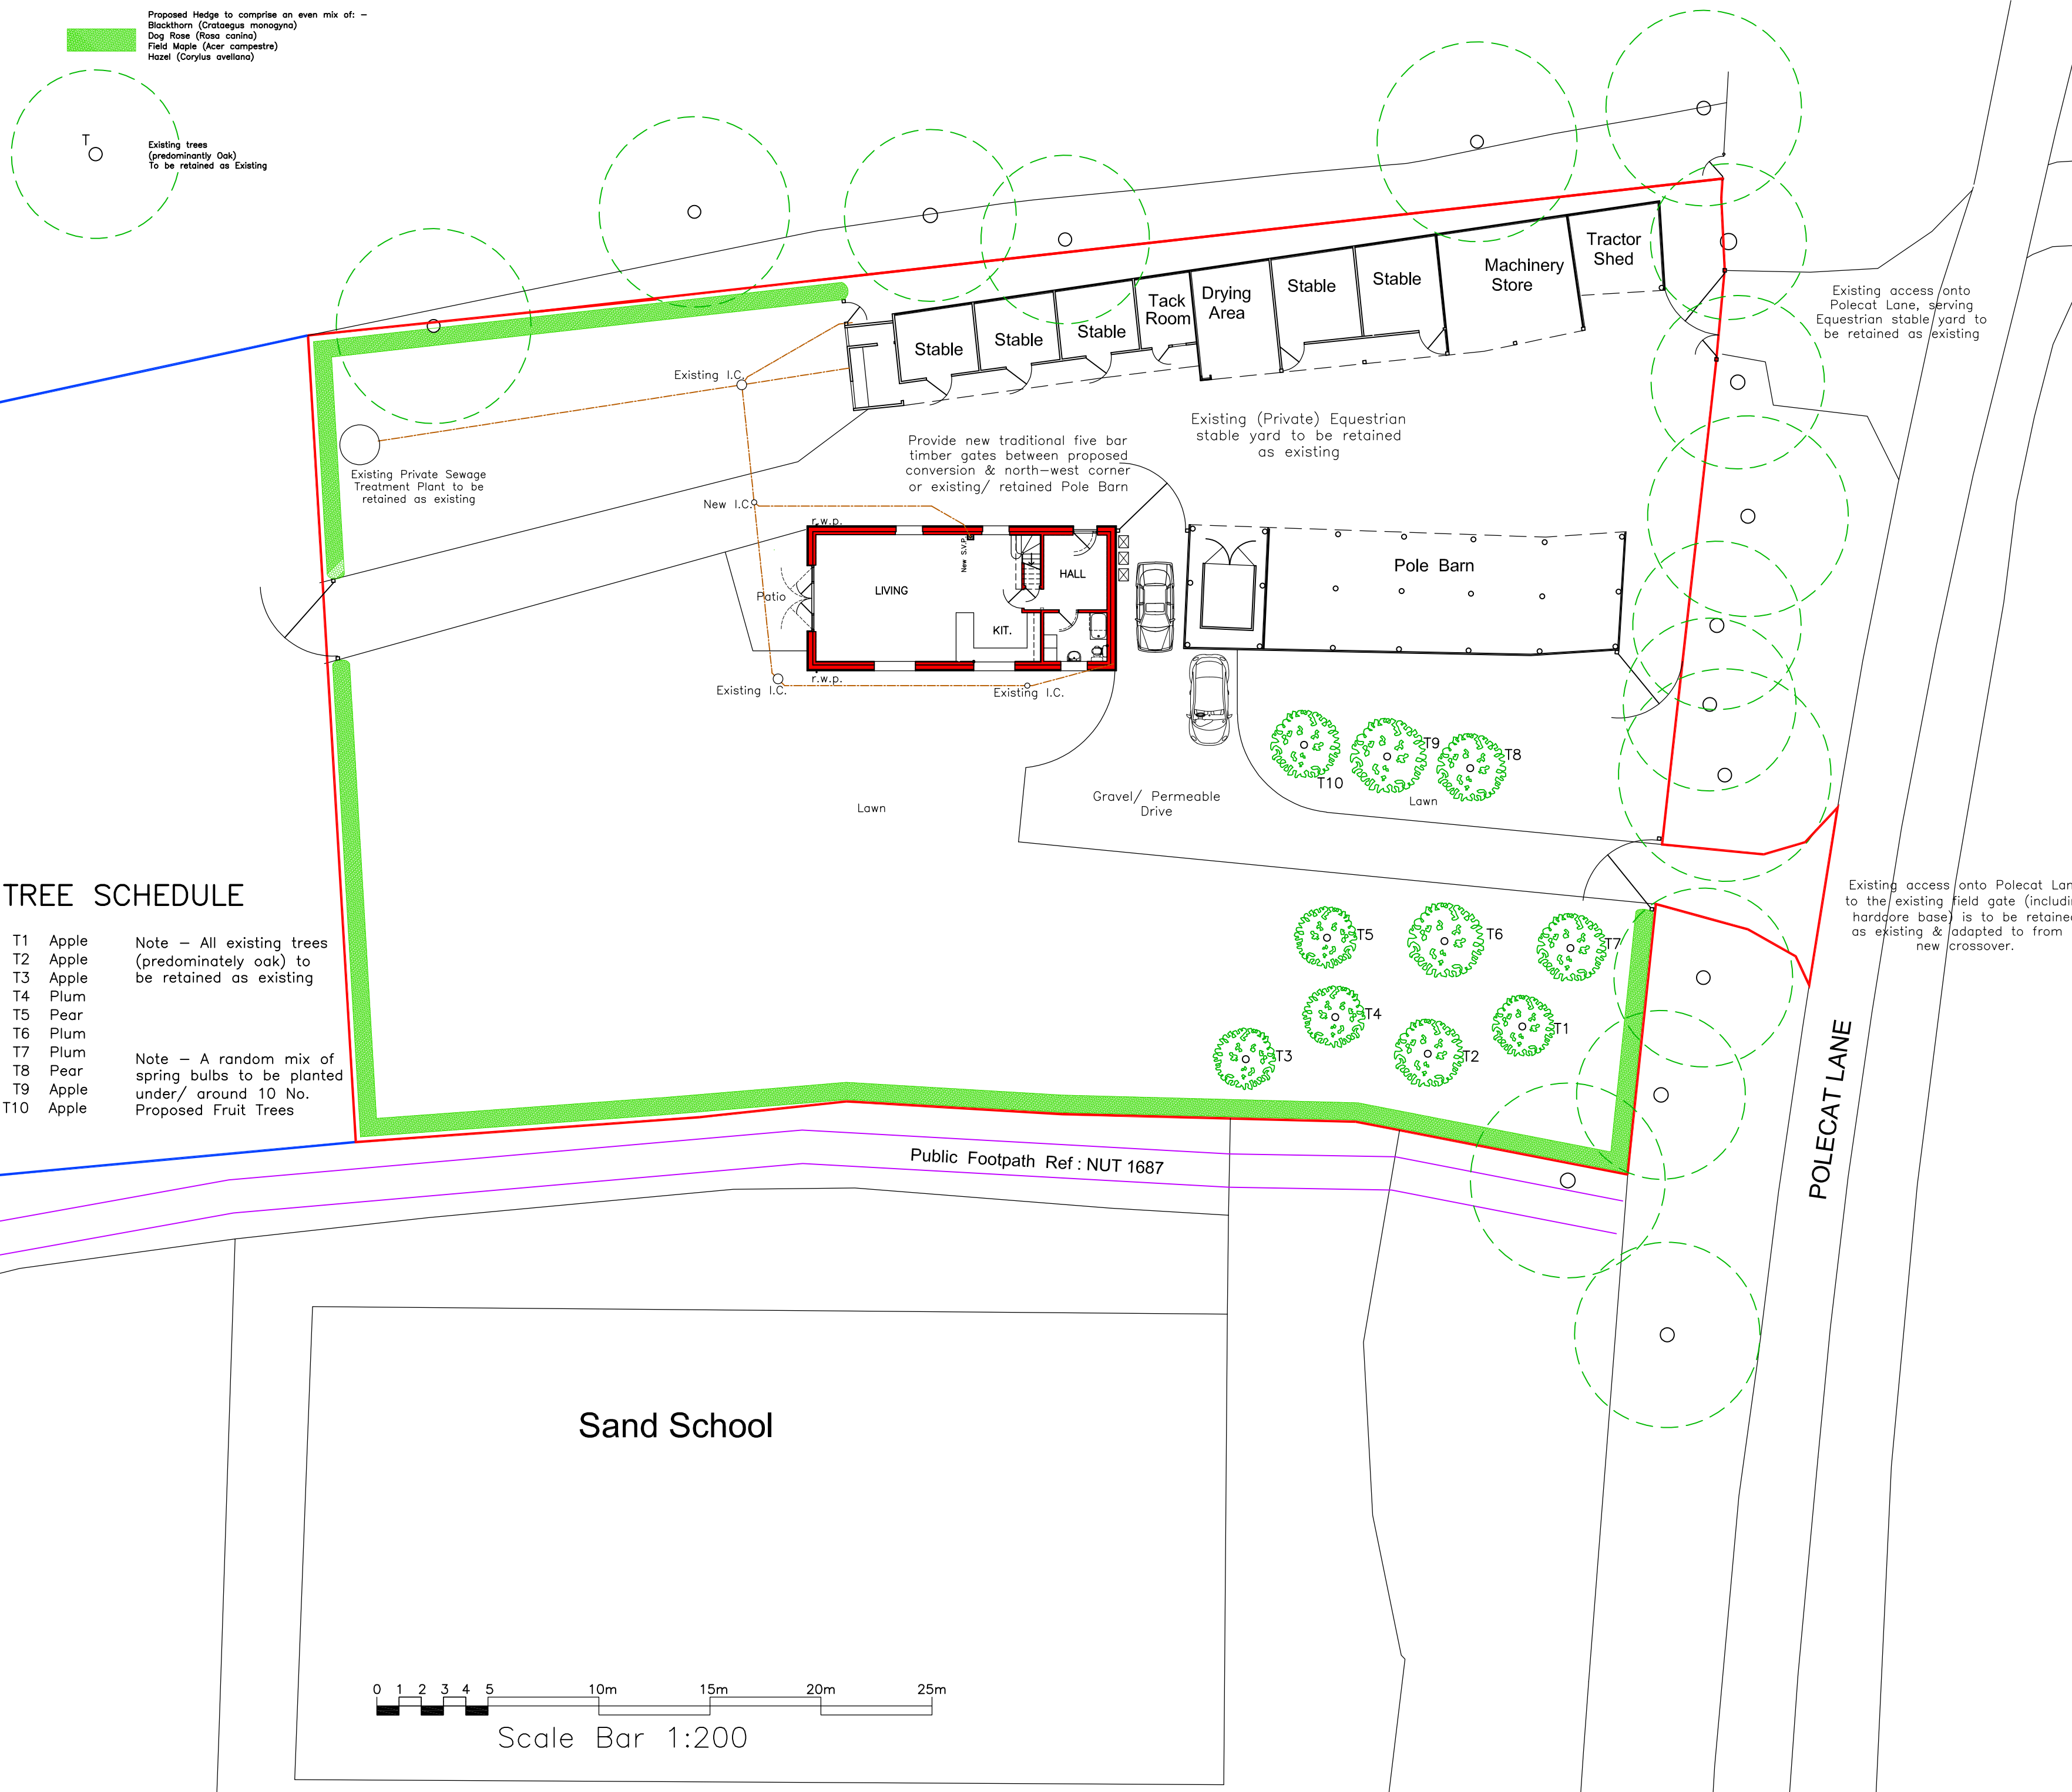

TREE SCHEDULE

T1	Apple	Note – All existing trees (predominately oak) to be retained as existing
T2	Apple	
T3	Apple	
T4	Plum	
T5	Pear	
T6	Plum	Note – A random mix of spring bulbs to be planted under/ around 10 No. Proposed Fruit Trees
T7	Plum	
T8	Pear	
T9	Apple	
T10	Apple	

Proposed Hedge to comprise an even mix of: –
Blackthorn (*Crataegus monogyna*)
Dog Rose (*Rosa canina*)
Field Maple (*Acer campestre*)
Hazel (*Corylus avellana*)

Existing trees (predominantly Oak)
To be retained as Existing



This Drawing is to be read in conjunction with dwg. No. 688–01 to 06 Inclusive At all times

Rev.	Description	Date
------	-------------	------

The Client is advised to ascertain and comply with his duties under the C.D.M. Regs 2015 and his obligations under the Party Wall etc. Act 1996 and Equality Act 2010 where applicable. Contractors must verify all dimensions on site before commencing any work. The copyright of this drawing is reserved. The drawing must not be disclosed without authority. The drawings and drawing notes do not purport to cover each and every item required to complete the project, the notes are not a specification of works, the contractor is advised to verify the full extent of the works with the client. This drawing to be read in conjunction with Designers Risk Assessment

Project
Hopelands Farm,
Polecat Lane,
Copsale,
W. Sx. RH13 6QR

LANDSCAPE PLAN AS PROPOSED
Proposed Barn Conversion

Client
Mr & Mrs Owen

Drawing no. 688–04 (A2)

Scale 1 : 200 Date Feb. 2026

KG DESIGNS
ARCHITECTURAL CONSULTANT

Longacre, Bentons Lane, Dial Post,
Horsham, West Sussex RH13 8NW
Tel : 01403 711666
E-MAIL : kgd@kgdesigns.com

