




ARCH
ASSOCIATES

APPENDIX 2

TOPOGRAPHICAL SURVEY

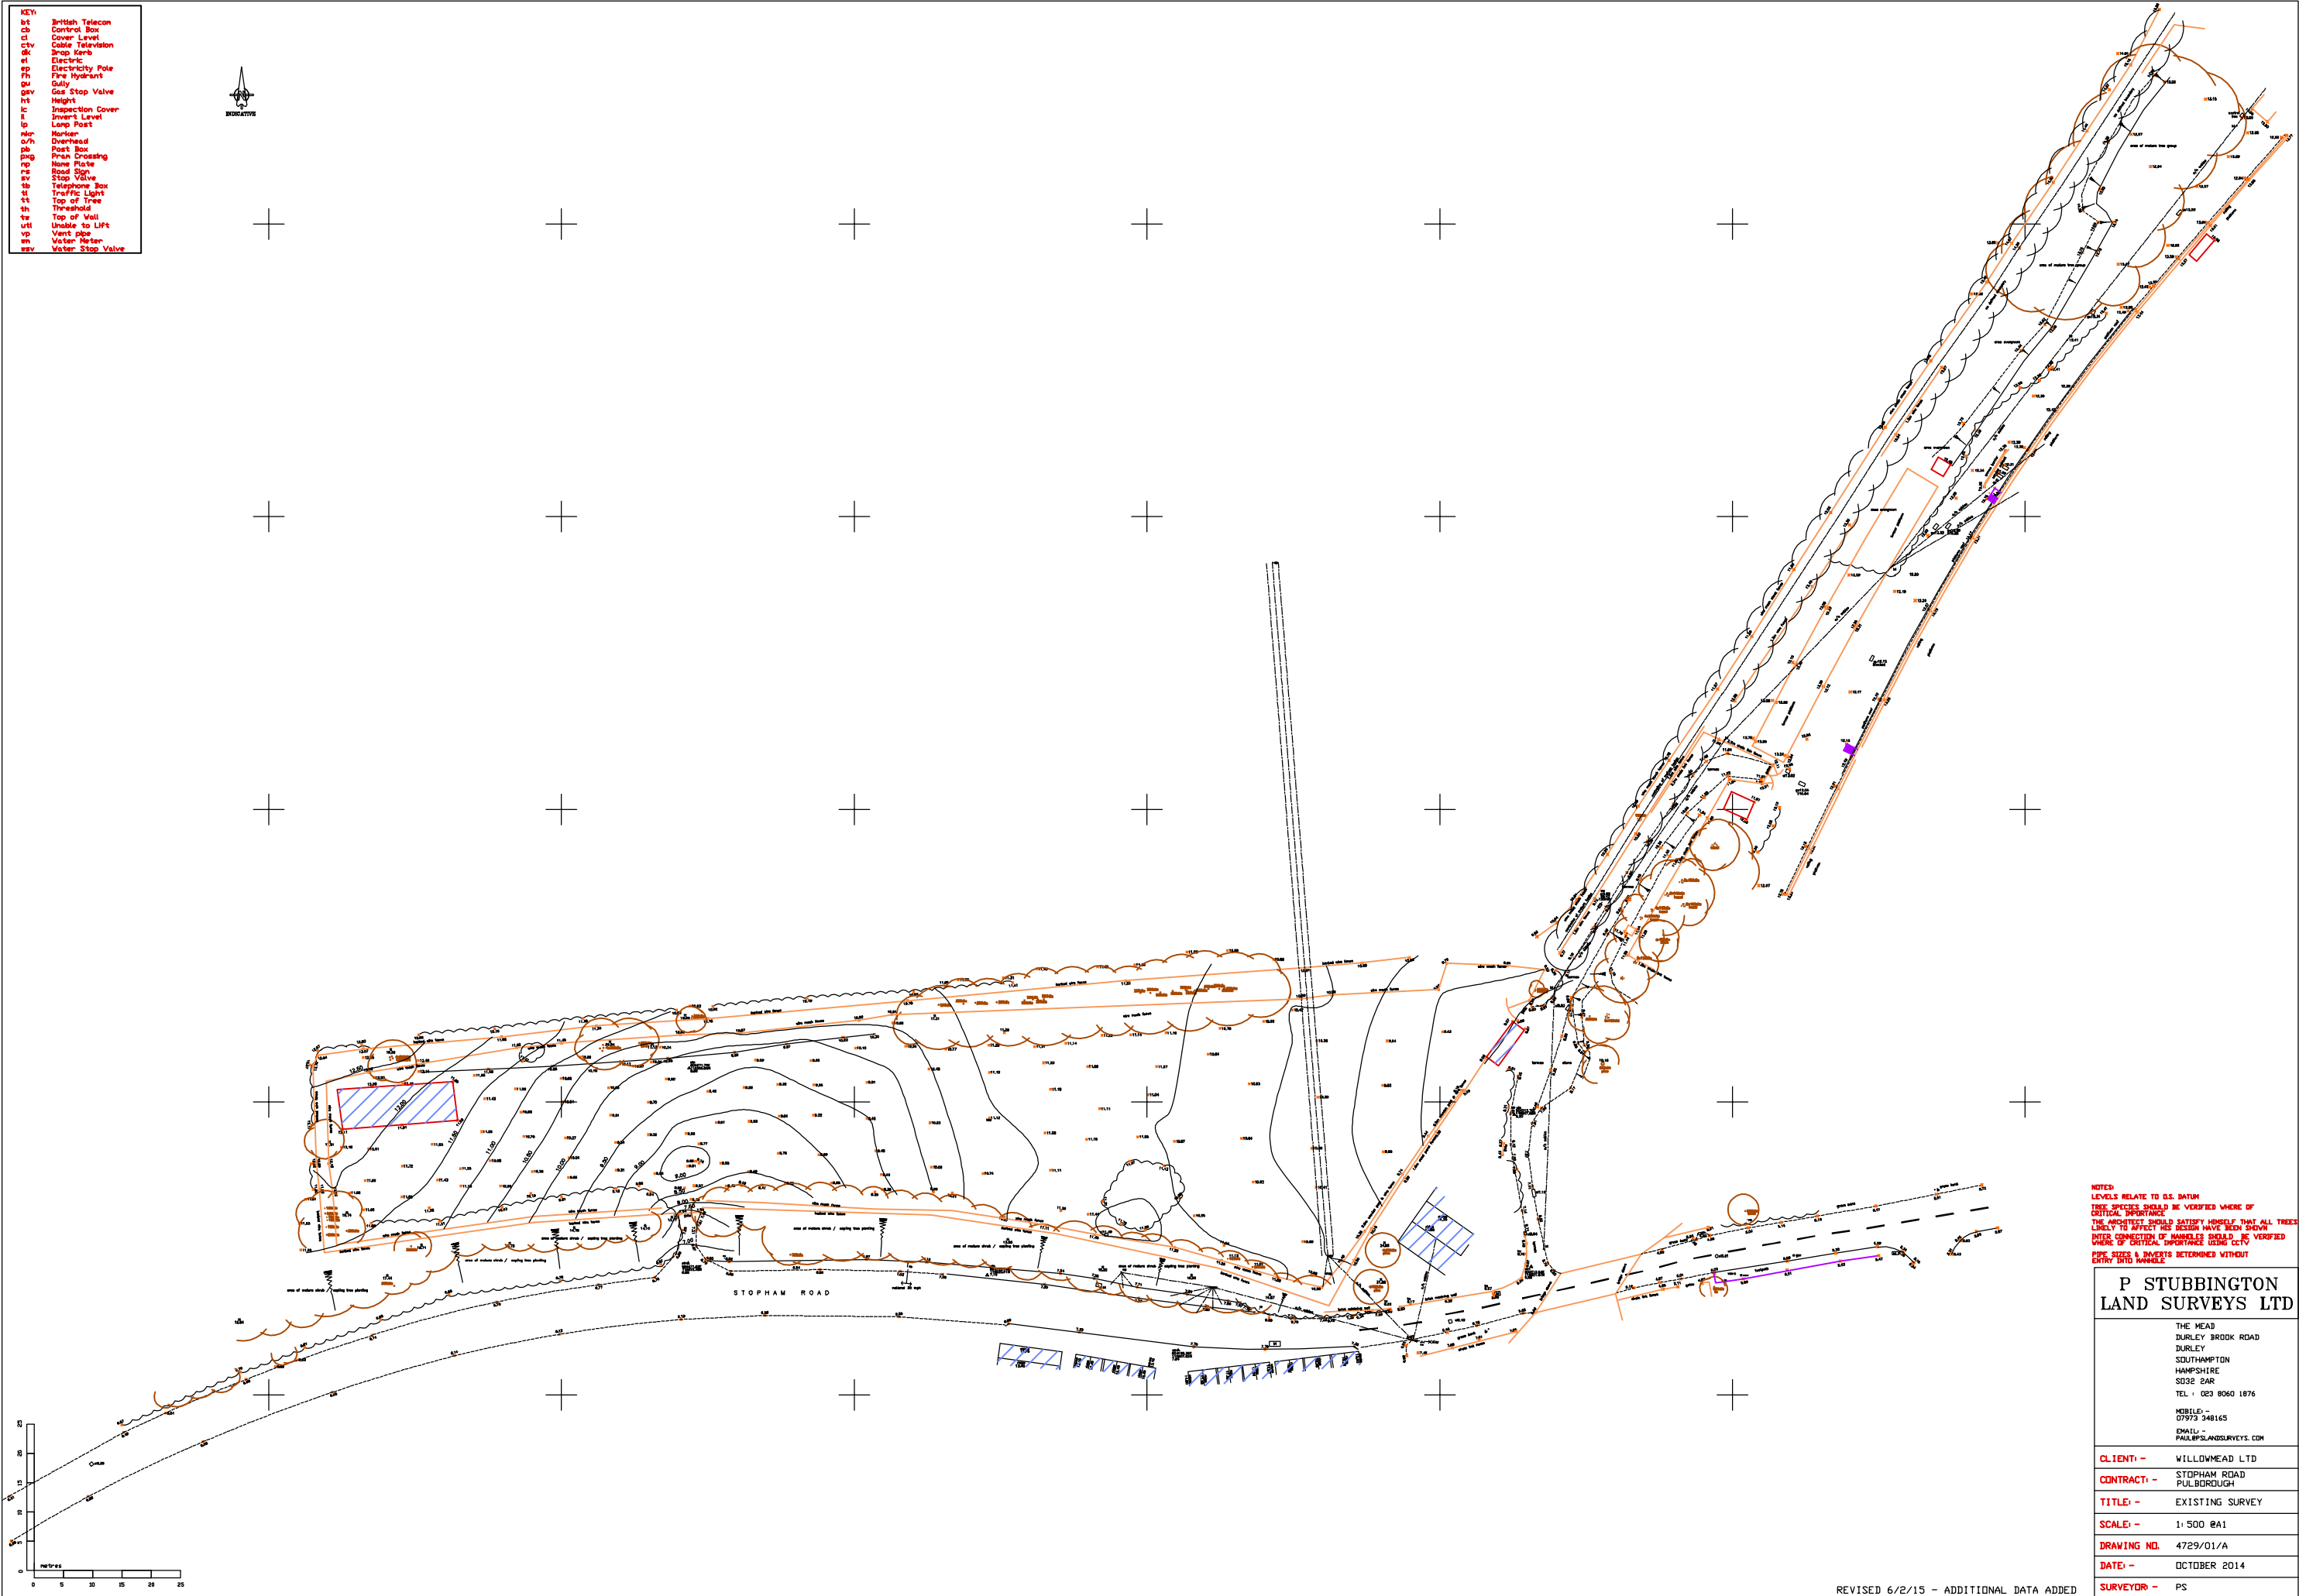

NOTES:
LEVELS RELATE TO D.S. DATUM
TREE SPECIES SHOULD BE VERIFIED WHERE OF
CRITICAL IMPORTANCE
THE ARCHITECT SHOULD SATISFY HIMSELF THAT ALL TREES
LIKELY TO AFFECT HIS DESIGN HAVE BEEN SHOWN
WHERE OF CRITICAL IMPORTANCE SHOULD BE VERIFIED
WHERE OF CRITICAL IMPORTANCE TO THE CLIENT
PIPE SIZES & INVERTS DETERMINED WITHOUT
ENTRY INTO MANHOLE

P. STUBBINGTON LAND SURVEYS LTD	
THE MEAD DURLEY BROOK ROAD DURLEY SOUTHAMPTON HAMPSHIRE SO32 2AR TEL : 023 8060 1876 MOBILE : 07973 348165 EMAIL : PAUL@PSLANDSURVEYS.COM	
CLIENT:-	WILLOWHEAD LTD
CONTRACT:-	STOPHAM ROAD PULBOROUGH
TITLE:-	EXISTING SURVEY
SCALE:-	1:500 @A1
DRAWING NO.	4729/01/A
DATE:-	OCTOBER 2014
SURVEYOR:-	PS

REVISED 6/2/15 - ADDITIONAL DATA ADDED