


LEGEND

-  BOUNDARY LINE
-  EXISTING TREES TO BE RETAINED
-  PROPOSED TREES - Semi-mature/ ANS trees.
-  PROPOSED TREES - Extra heavy/ standard trees
-  PROPOSED ORNAMENTAL MULTI-STEM SMALL TREE/ LARGE SHRUB
-  PROPOSED EVERGREEN HEDGE
-  PROPOSED NATIVE HEDGE
-  PROPOSED NATIVE WOODLAND/ STRUCTURAL BUFFER PLANTING
-  PROPOSED NATIVE SHRUB/ WOODLAND EDGE PLANTING
-  PROPOSED NATIVE SCRUB
-  PROPOSED AMENITY PLANTING
-  PROPOSED WETLAND PLANTING
-  PROPOSED NATIVE PLANTING ASSOCIATED WITH PONDS
-  PROPOSED TURF (verges & plot frontages) / SEEDED (general areas.)
-  MEADOW MIX FOR CLAY SOILS (Emorsgate EM4 or similar approved)
-  WOODLAND EDGE/ SHADE TOLERANT MIX (Emorsgate EW1 or similar approved).
-  WETLAND MIX (Emorsgate EM8 or similar approved).
-  GENERAL AMENITY MOWN GRASS (seeded)
-  STEPPING STONE LOGS (safety area indicated)
-  PLAY BOULDERS
-  CLIMBING STRUCTURE
-  PLAY LOG
-  CRADLE NEST SWING
-  INFORMAL PLAY MOUNDS
-  TIMBER BRIDGE
-  SLIDE (set on slope)
-  TYRE TRAINER
-  DOUBLE OVERHEAD LADDER/ MONKEY BARS
-  ROTATING BALANCE BEAM
-  TIMBER BENCH
-  WOOD FIBRE SURFACE / BARK MULCH
-  LITTER BIN/ SIGNAGE


REFER TO DRAWING CLDL-2434-05-01.11 FOR PLANTING SCHEDULE

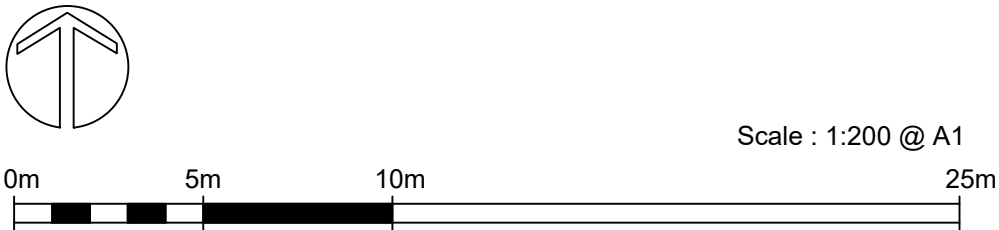

Charnwood Landscape Design Limited

Quatro House □ Lyon Way □ Frimley Road □ Camberley □ Surrey □ GU16 7ER
Tel : 01433 631960 Email : info@clld.co.uk


Job	Scale	Date
PHASE 5 - SOUTHWATER, WEST SUSSEX	1:200 @ A1	June 2024
Drawing Name	Dwg no.	Rev.
PLANTING PROPOSALS	CLDL-2434-05-01.02	P04

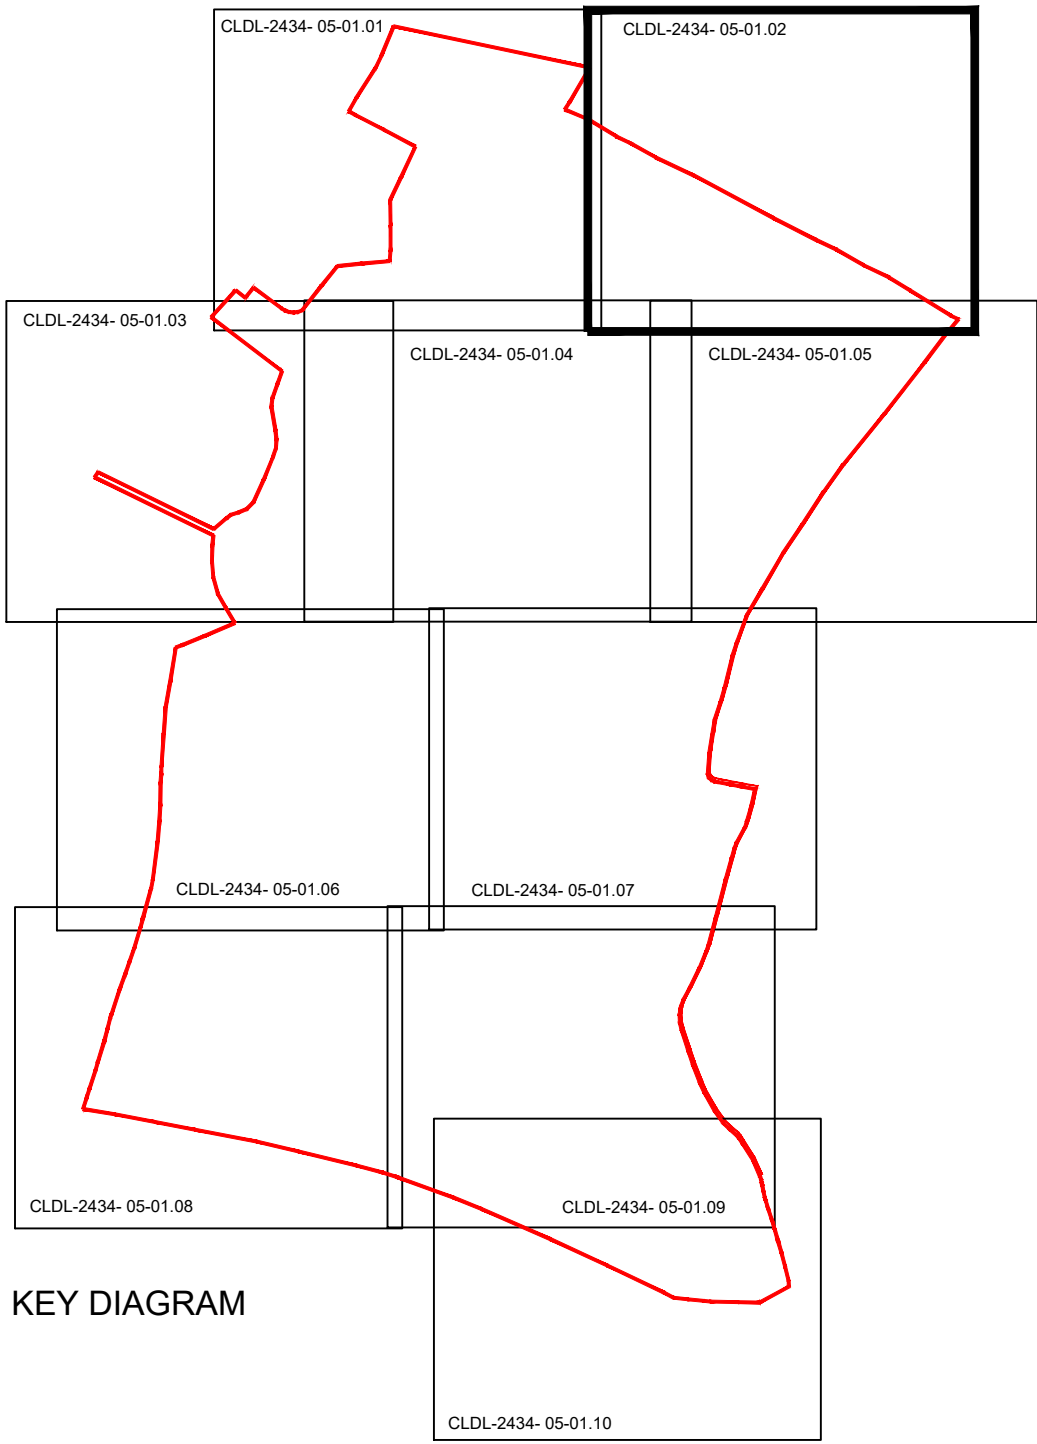

KEY DIAGRAM

Revisions:

Rev:	Date:	Description:
P00	20.06.24	First issue.
P01	25.06.24	Minor layout updates.
P02	27.06.24	Minor layout updates.
P03	14.08.24	Scale bar added.
P04	29.04.25	LPA comments. Updated - play elements & minor soft works. Tree sizes revised.

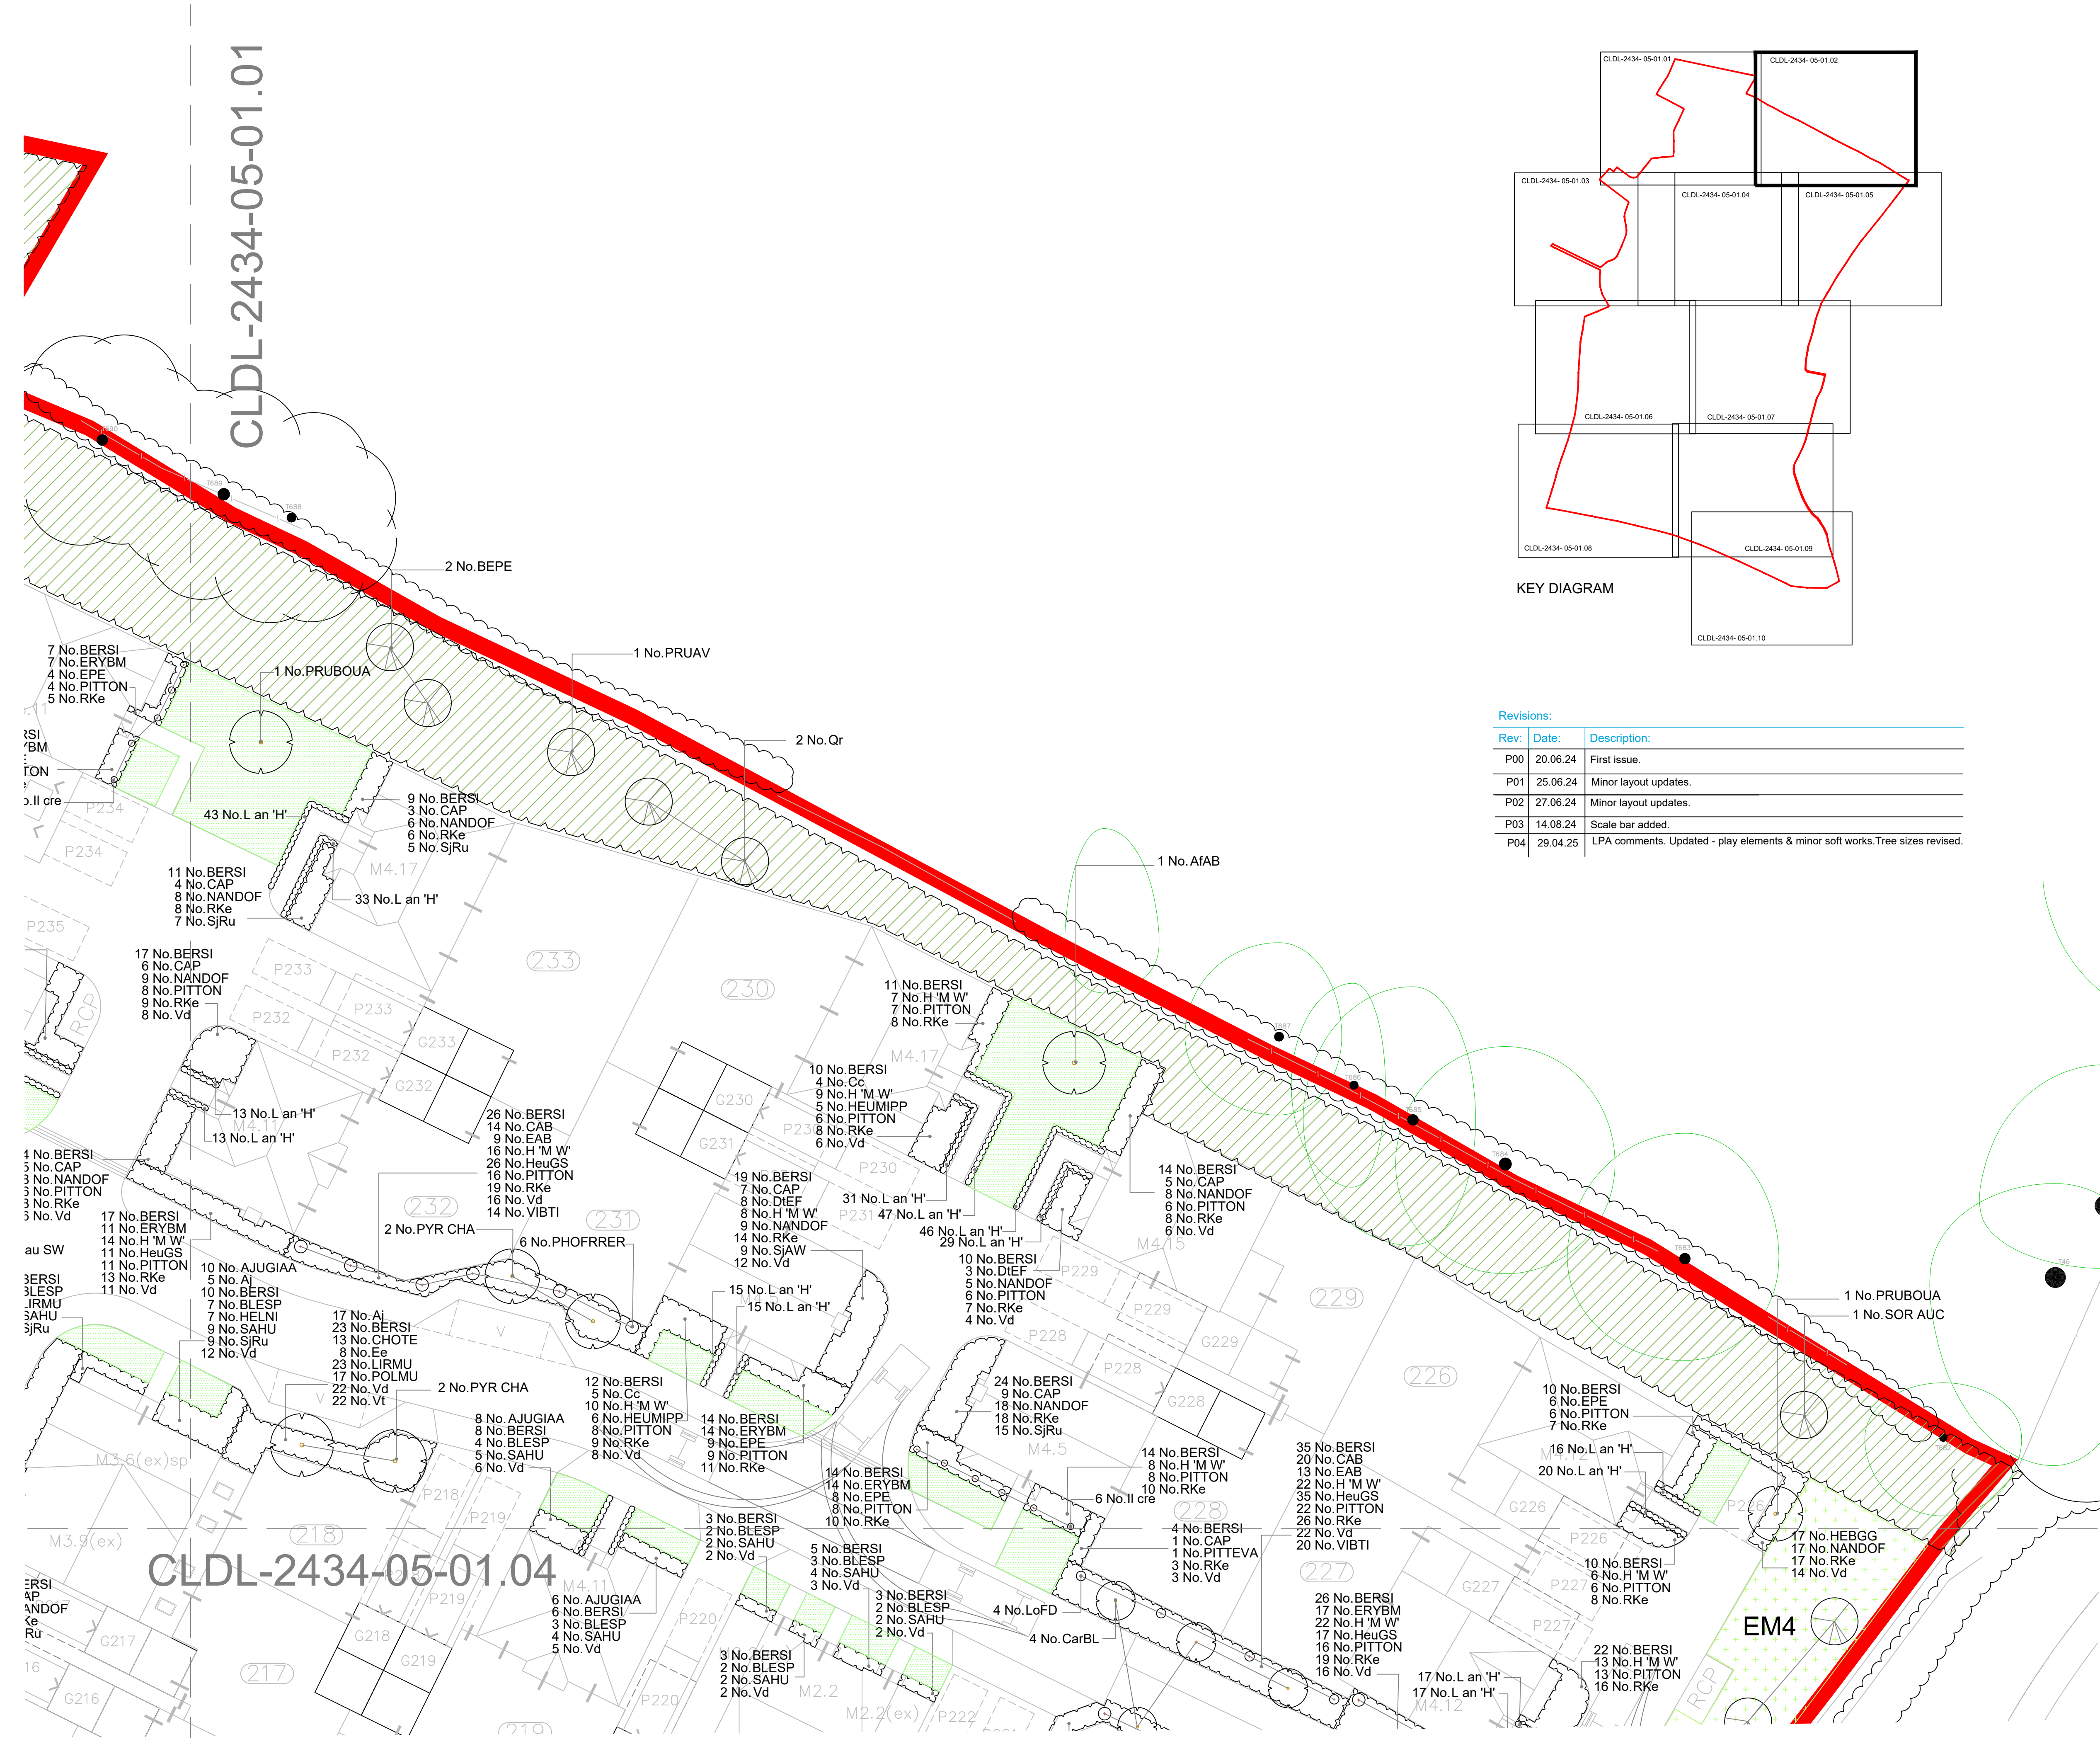

CLDL-2434-05-01.04

CLDL-2434-05-01.01