


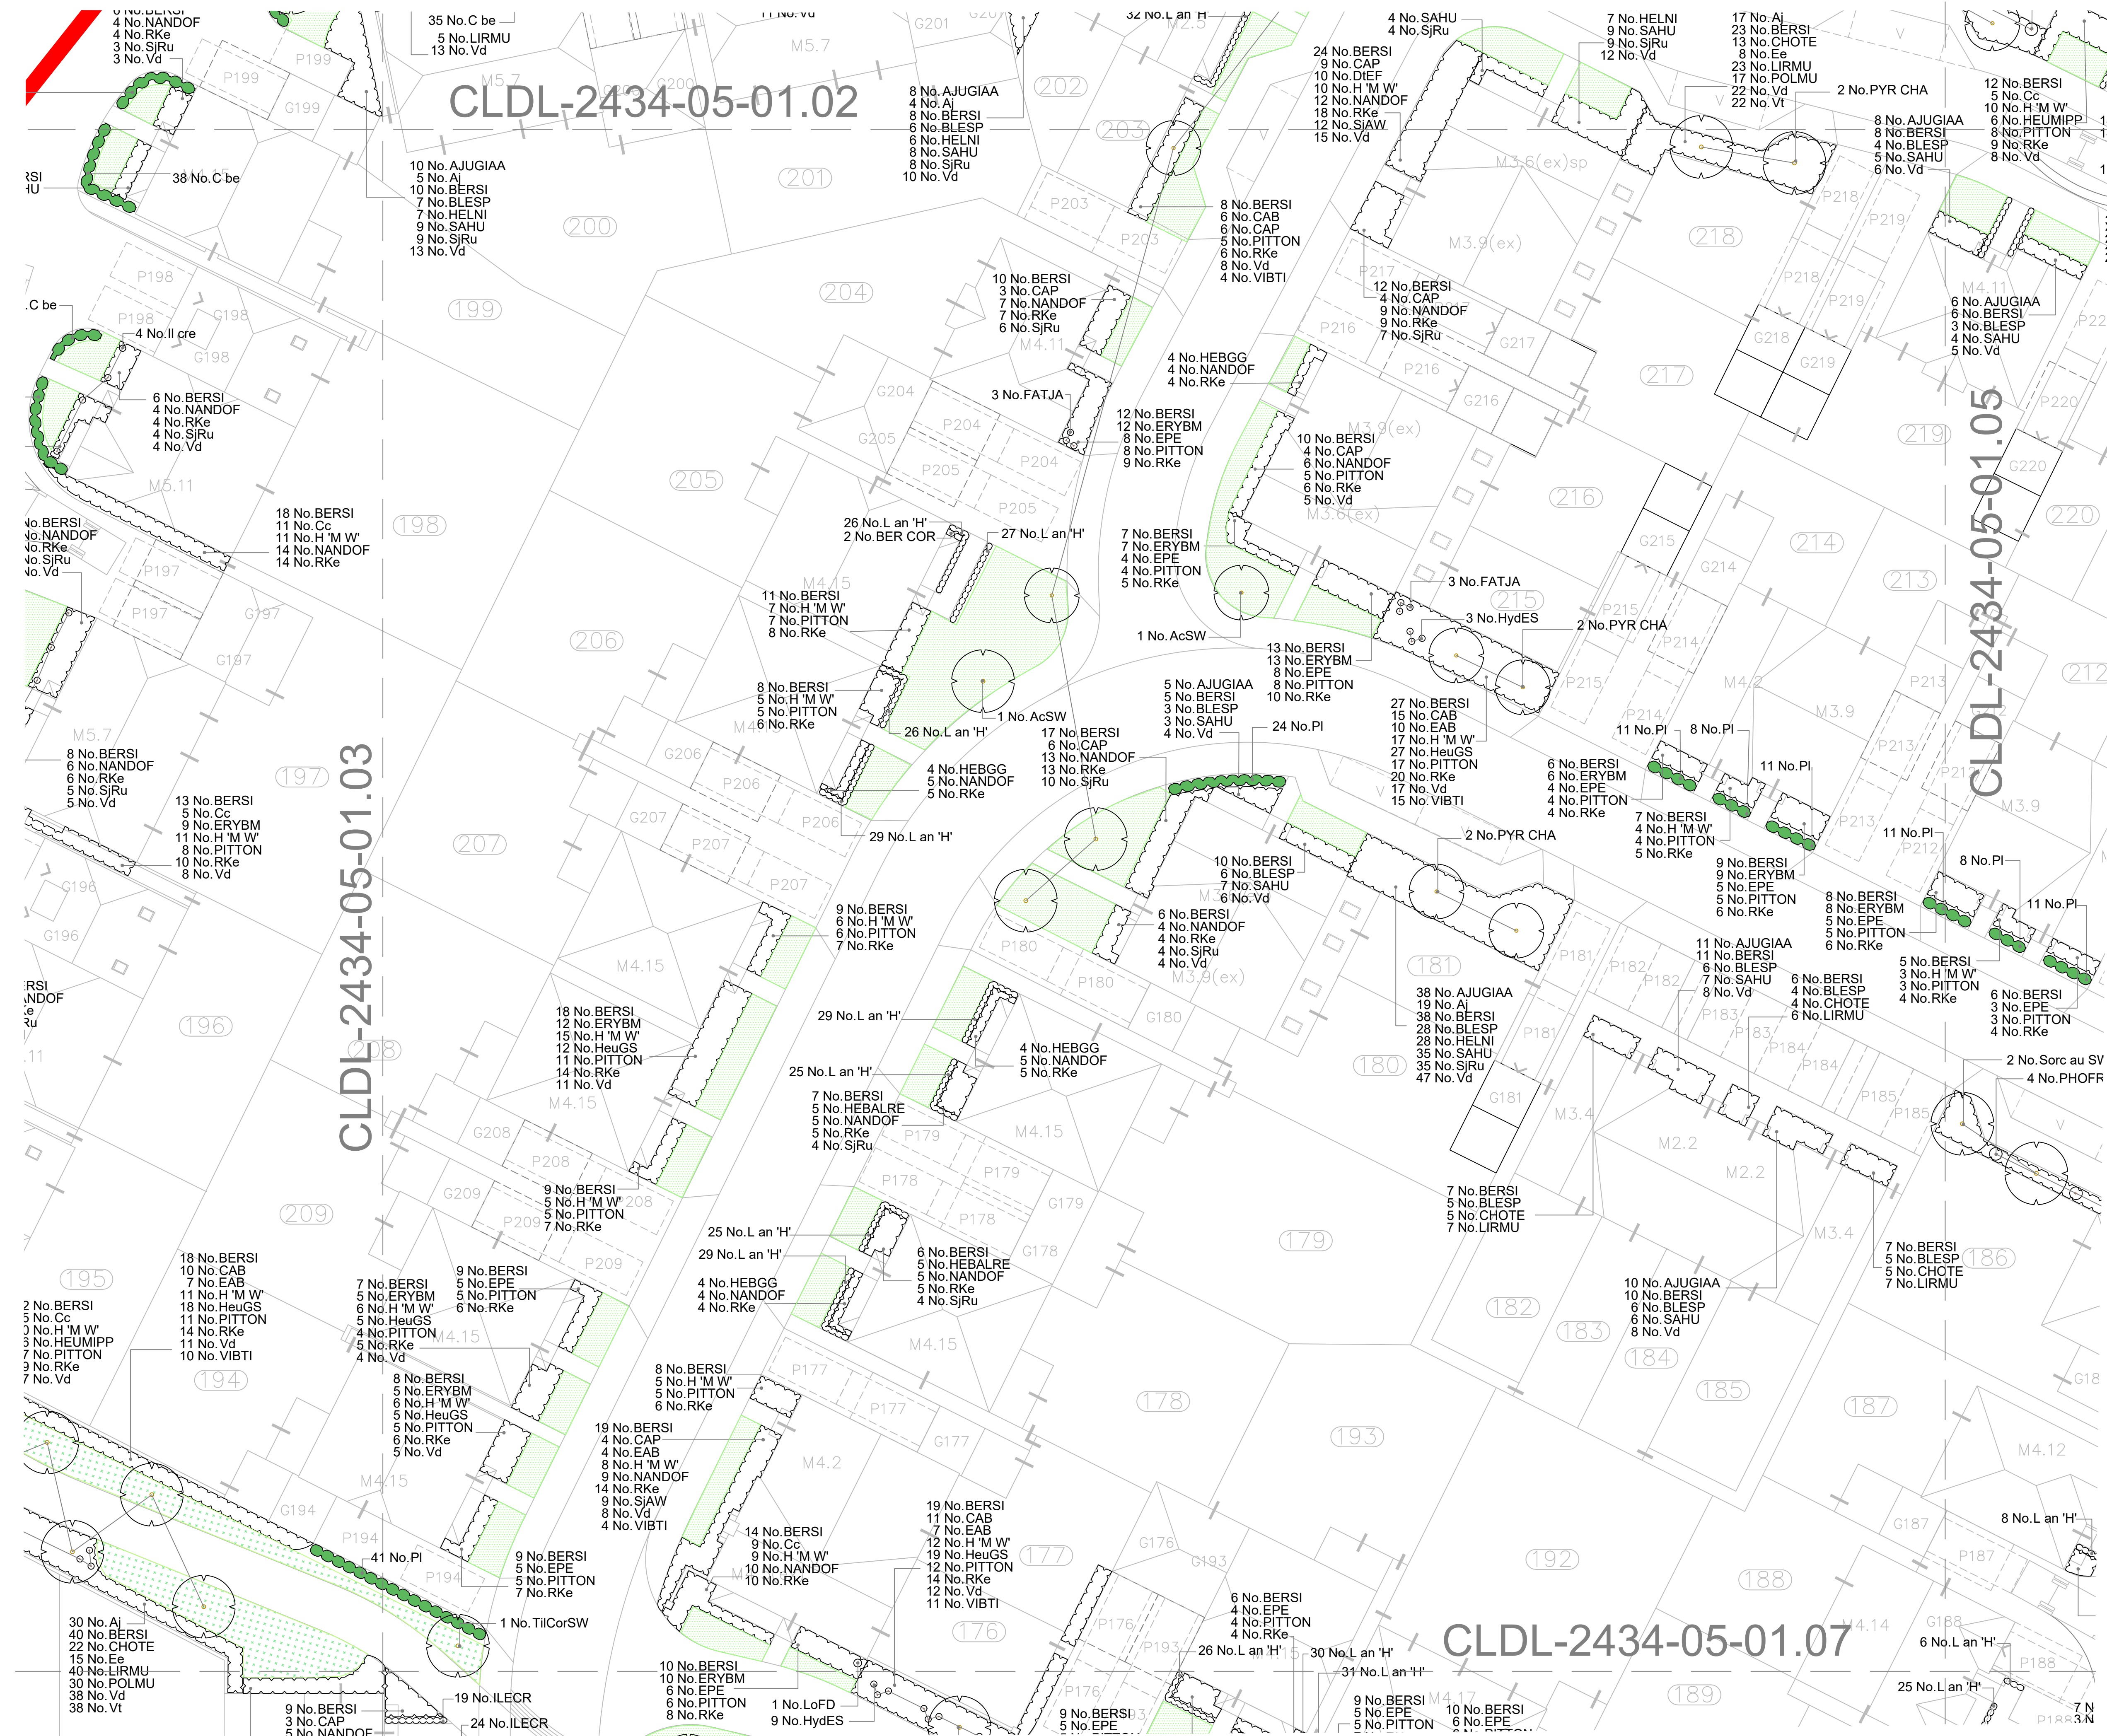

LEGEND

BOUNDARY LINE

EXISTING TREES TO BE RETAINED

PROPOSED TREES - Semi-mature/ANS trees.

PROPOSED TREES - Extra heavy/standard trees

PROPOSED ORNAMENTAL MULTI-STEM SMALL TREE/ LARGE SHRUB

PROPOSED EVERGREEN HEDGE

PROPOSED NATIVE HEDGE

PROPOSED NATIVE WOODLAND/ STRUCTURAL BUFFER PLANTING

PROPOSED NATIVE SHRUB/ WOODLAND EDGE PLANTING

PROPOSED NATIVE SCRUB

PROPOSED AMENITY PLANTING

PROPOSED WETLAND PLANTING

PROPOSED NATIVE PLANTING ASSOCIATED WITH PONDS

PROPOSED TURF (verges & plot frontages) / SEEDED (general areas.)

MEADOW MIX FOR CLAY SOILS (Emorsgate EM4 or similar approved)

WOODLAND EDGE/ SHADE TOLERANT MIX (Emorsgate EW1 or similar approved.)

WETLAND MIX (Emorsgate EM8 or similar approved.)

GENERAL AMENITY MOWN GRASS (seeded)

STEPPING STONE LOGS (safety area indicated)

PLAY BOULDERS

CLIMBING STRUCTURE

PLAY LOG

CRADLE NEST SWING

INFORMAL PLAY MOUNDS

TIMBER BRIDGE

SLIDE (set on slope)

TYRE TRAINER

DOUBLE OVERHEAD LADDER/ MONKEY BARS


ROTATING BALANCE BEAM

TIMBER BENCH

WOOD FIBRE SURFACE / BARK MULCH

LITTER BIN/ SIGNAGE

REFER TO DRAWING CLDL-2434-05-01.11 FOR PLANTING SCHEDULE

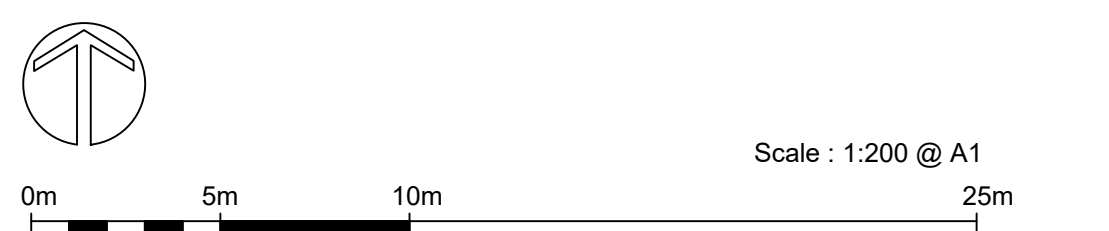

Revisions:		
Rev:	Date:	Description:
P00	20.06.24	First issue.
P01	25.06.24	Minor layout updates.
P02	27.06.24	Minor layout updates.
P03	14.08.24	Scale bar added.
P04	29.04.25	LPA comments. Updated - play elements & minor soft works. Tree sizes revised.