



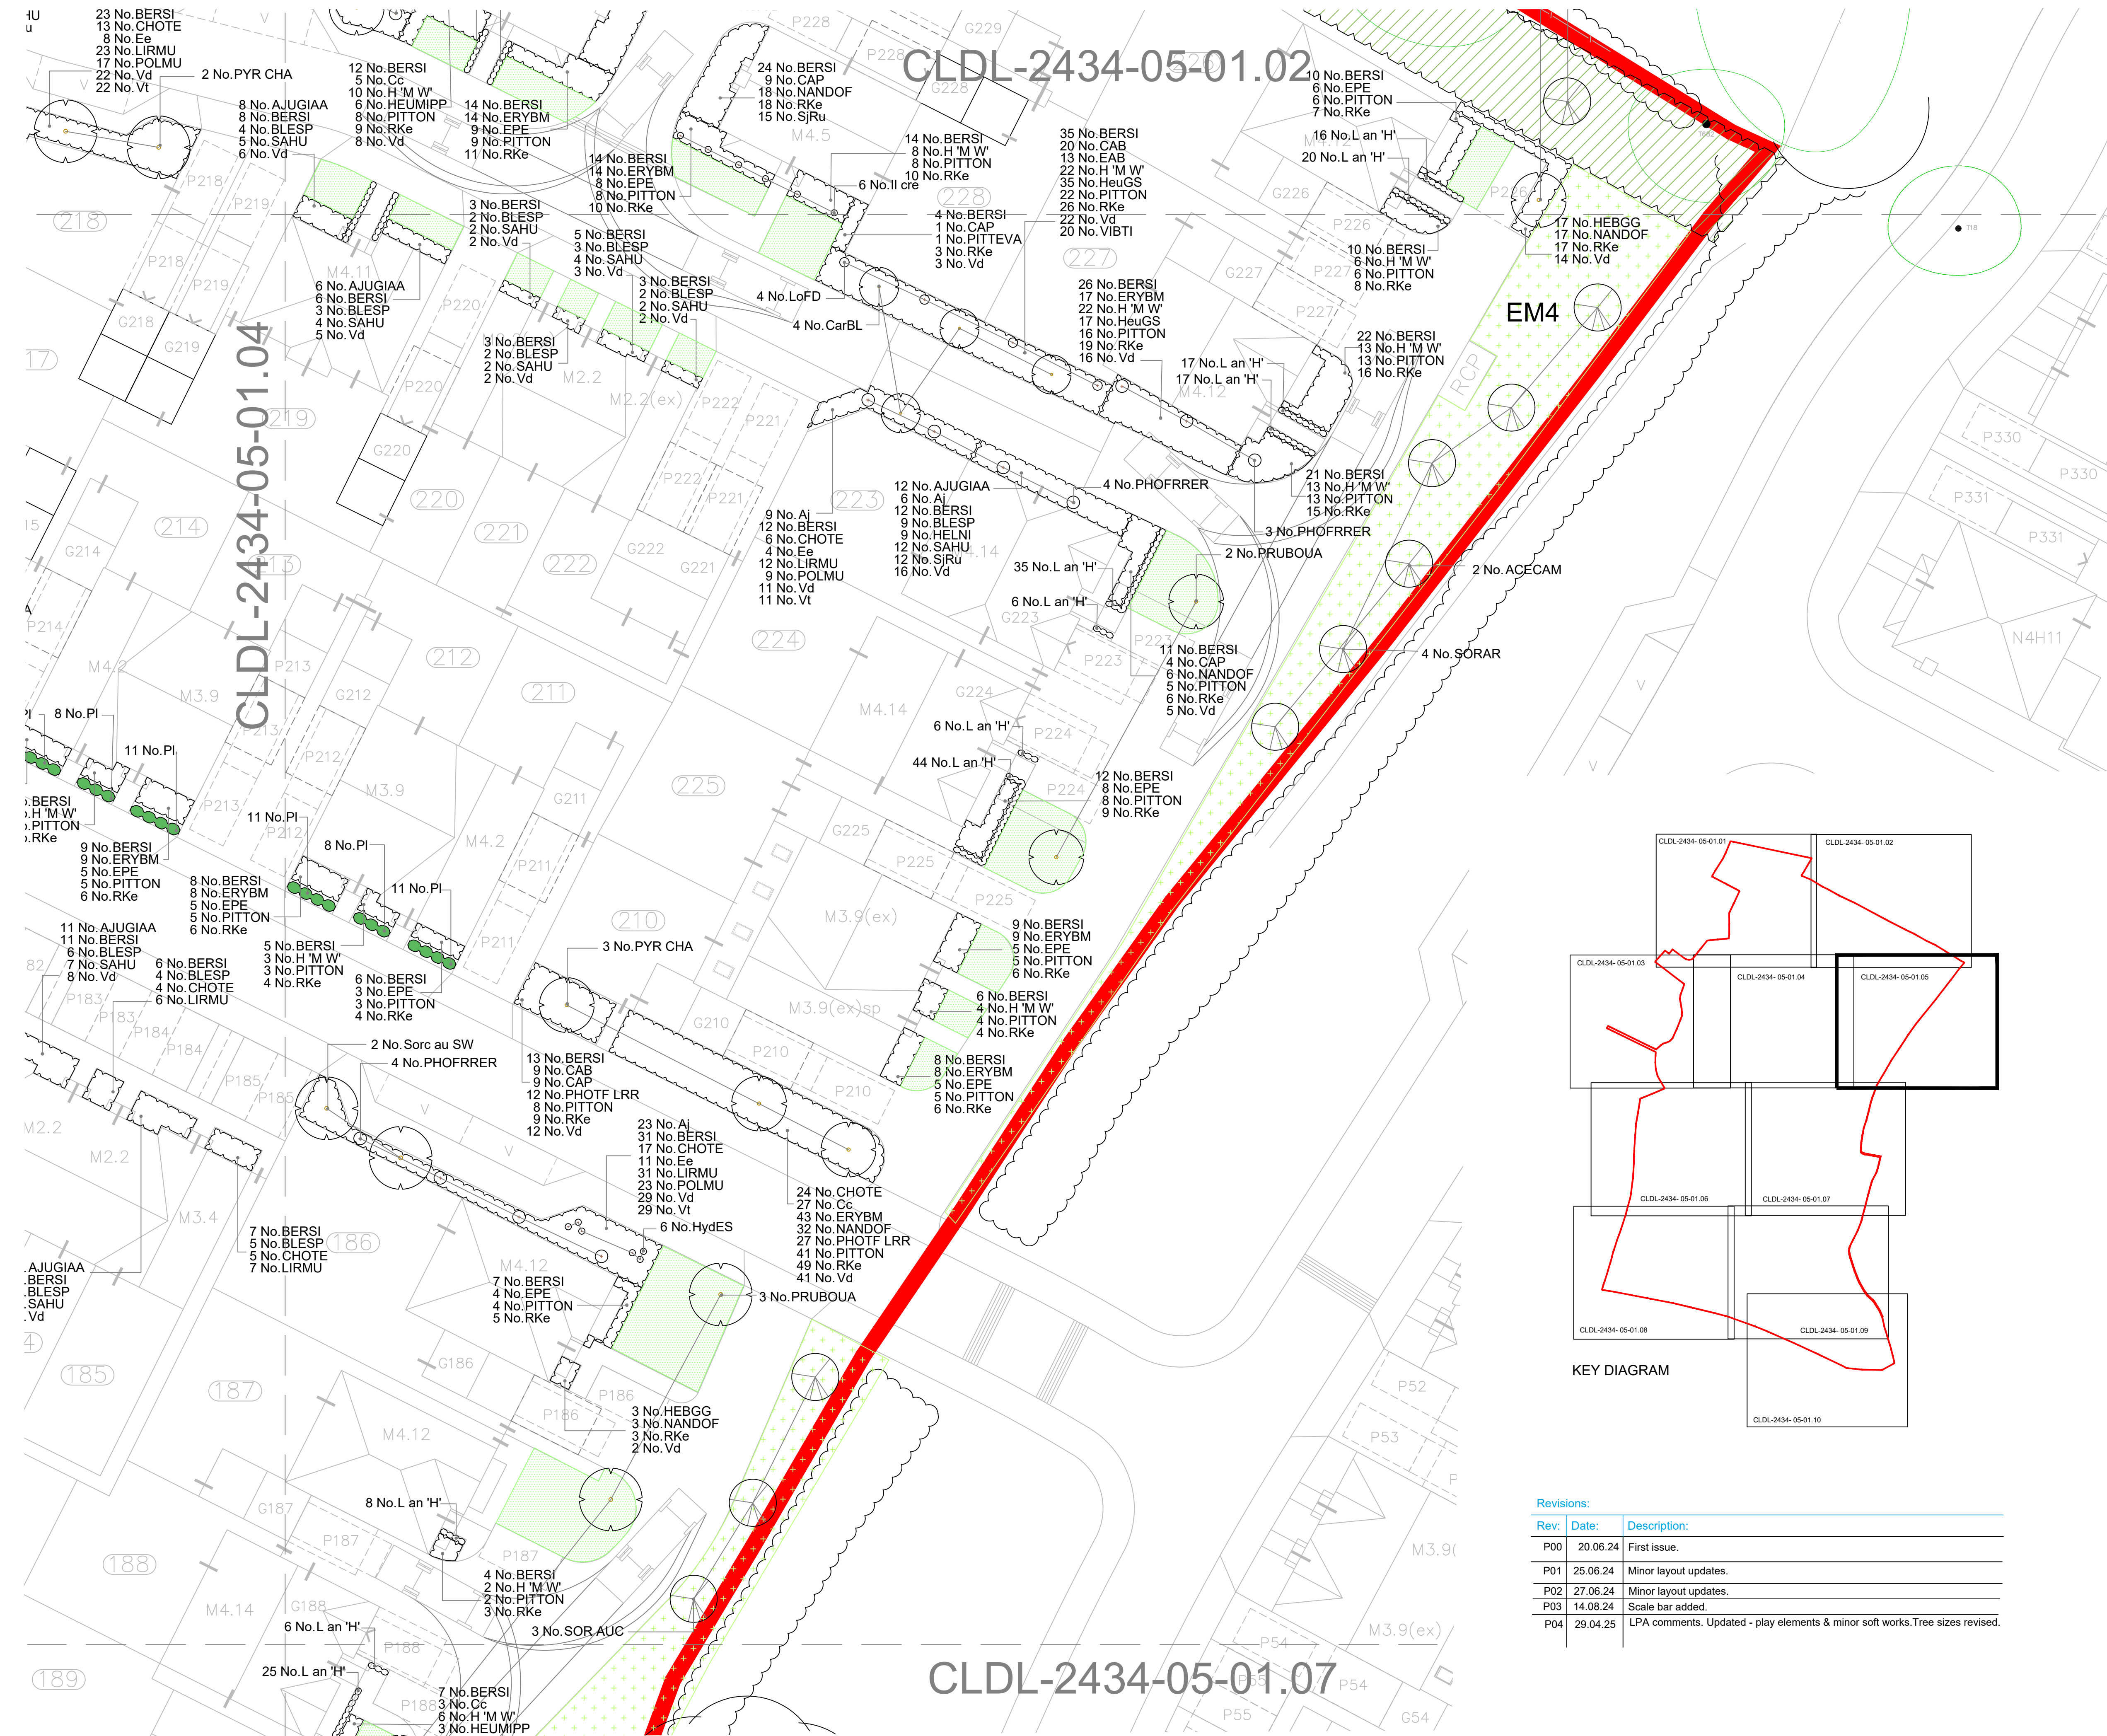


- LEGEND**
- BOUNDARY LINE
 - EXISTING TREES TO BE RETAINED
 - PROPOSED TREES - Semi-mature/ ANS trees.
 - PROPOSED TREES - Extra heavy/ standard trees
 - PROPOSED ORNAMENTAL MULTI-STEM SMALL TREE/ LARGE SHRUB
 - PROPOSED EVERGREEN HEDGE
 - PROPOSED NATIVE HEDGE
 - PROPOSED NATIVE WOODLAND/ STRUCTURAL BUFFER PLANTING
 - PROPOSED NATIVE SHRUB/ WOODLAND EDGE PLANTING
 - PROPOSED NATIVE SCRUB
 - PROPOSED AMENITY PLANTING
 - PROPOSED WETLAND PLANTING
 - PROPOSED NATIVE PLANTING ASSOCIATED WITH PONDS
 - PROPOSED TURF (verges & plot frontages) / SEEDED (general areas.)
 - MEADOW MIX FOR CLAY SOILS (Emorsgate EM4 or similar approved)
 - WOODLAND EDGE/ SHADE TOLERANT MIX (Emorsgate EW1 or similar approved).
 - WETLAND MIX (Emorsgate EM8 or similar approved).
 - GENERAL AMENITY MOWN GRASS (seeded)
 - STEPPING STONE LOGS (safety area indicated)
 - PLAY BOULDERS
 - CLIMBING STRUCTURE
 - PLAY LOG
 - CRADLE NEST SWING
 - INFORMAL PLAY MOUNDS
 - TIMBER BRIDGE
 - SLIDE (set on slope)
 - TYRE TRAINER
 - DOUBLE OVERHEAD LADDER/ MONKEY BARS
 - ROTATING BALANCE BEAM
 - TIMBER BENCH
 - WOOD FIBRE SURFACE / BARK MULCH
 - LITTER BIN/ SIGNAGE

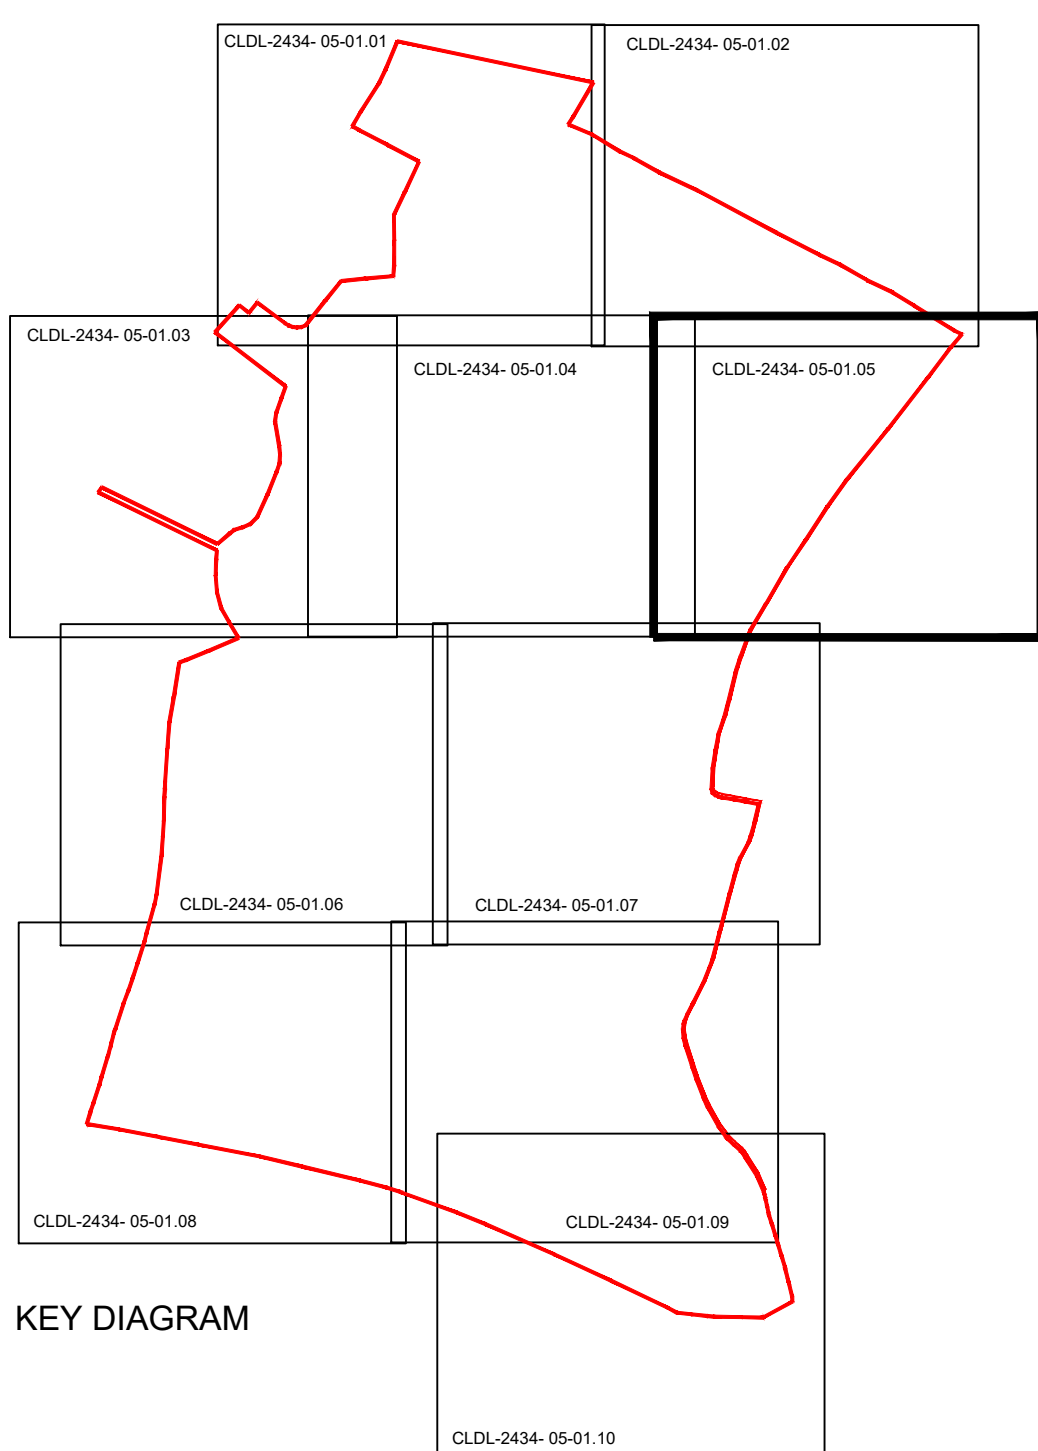

Revisions:

Rev:	Date:	Description:
P00	20.06.24	First issue.
P01	25.06.24	Minor layout updates.
P02	27.06.24	Minor layout updates.
P03	14.08.24	Scale bar added.
P04	29.04.25	LPA comments. Updated - play elements & minor soft works.Tree sizes revised.

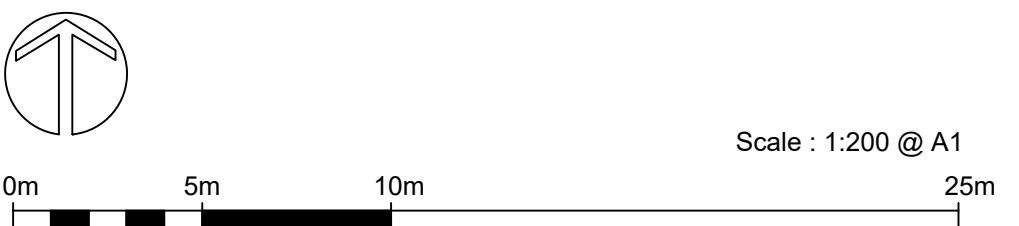

Charnwood Landscape Design Limited
Quattro House □ Lyon Way □ Frimley Road □ Camberley □ Surrey □ GU16 7ER
Tel : 01433 631960 Email : info @cdl.co.uk

Job	Scale	Date
PHASE 5 - SOUTHWATER, WEST SUSSEX	1:200 @ A1	July 2024
Drawing Name	Dwg no.	Rev.
PLANTING PROPOSALS	CLDL-2434-05-01.05	P04