

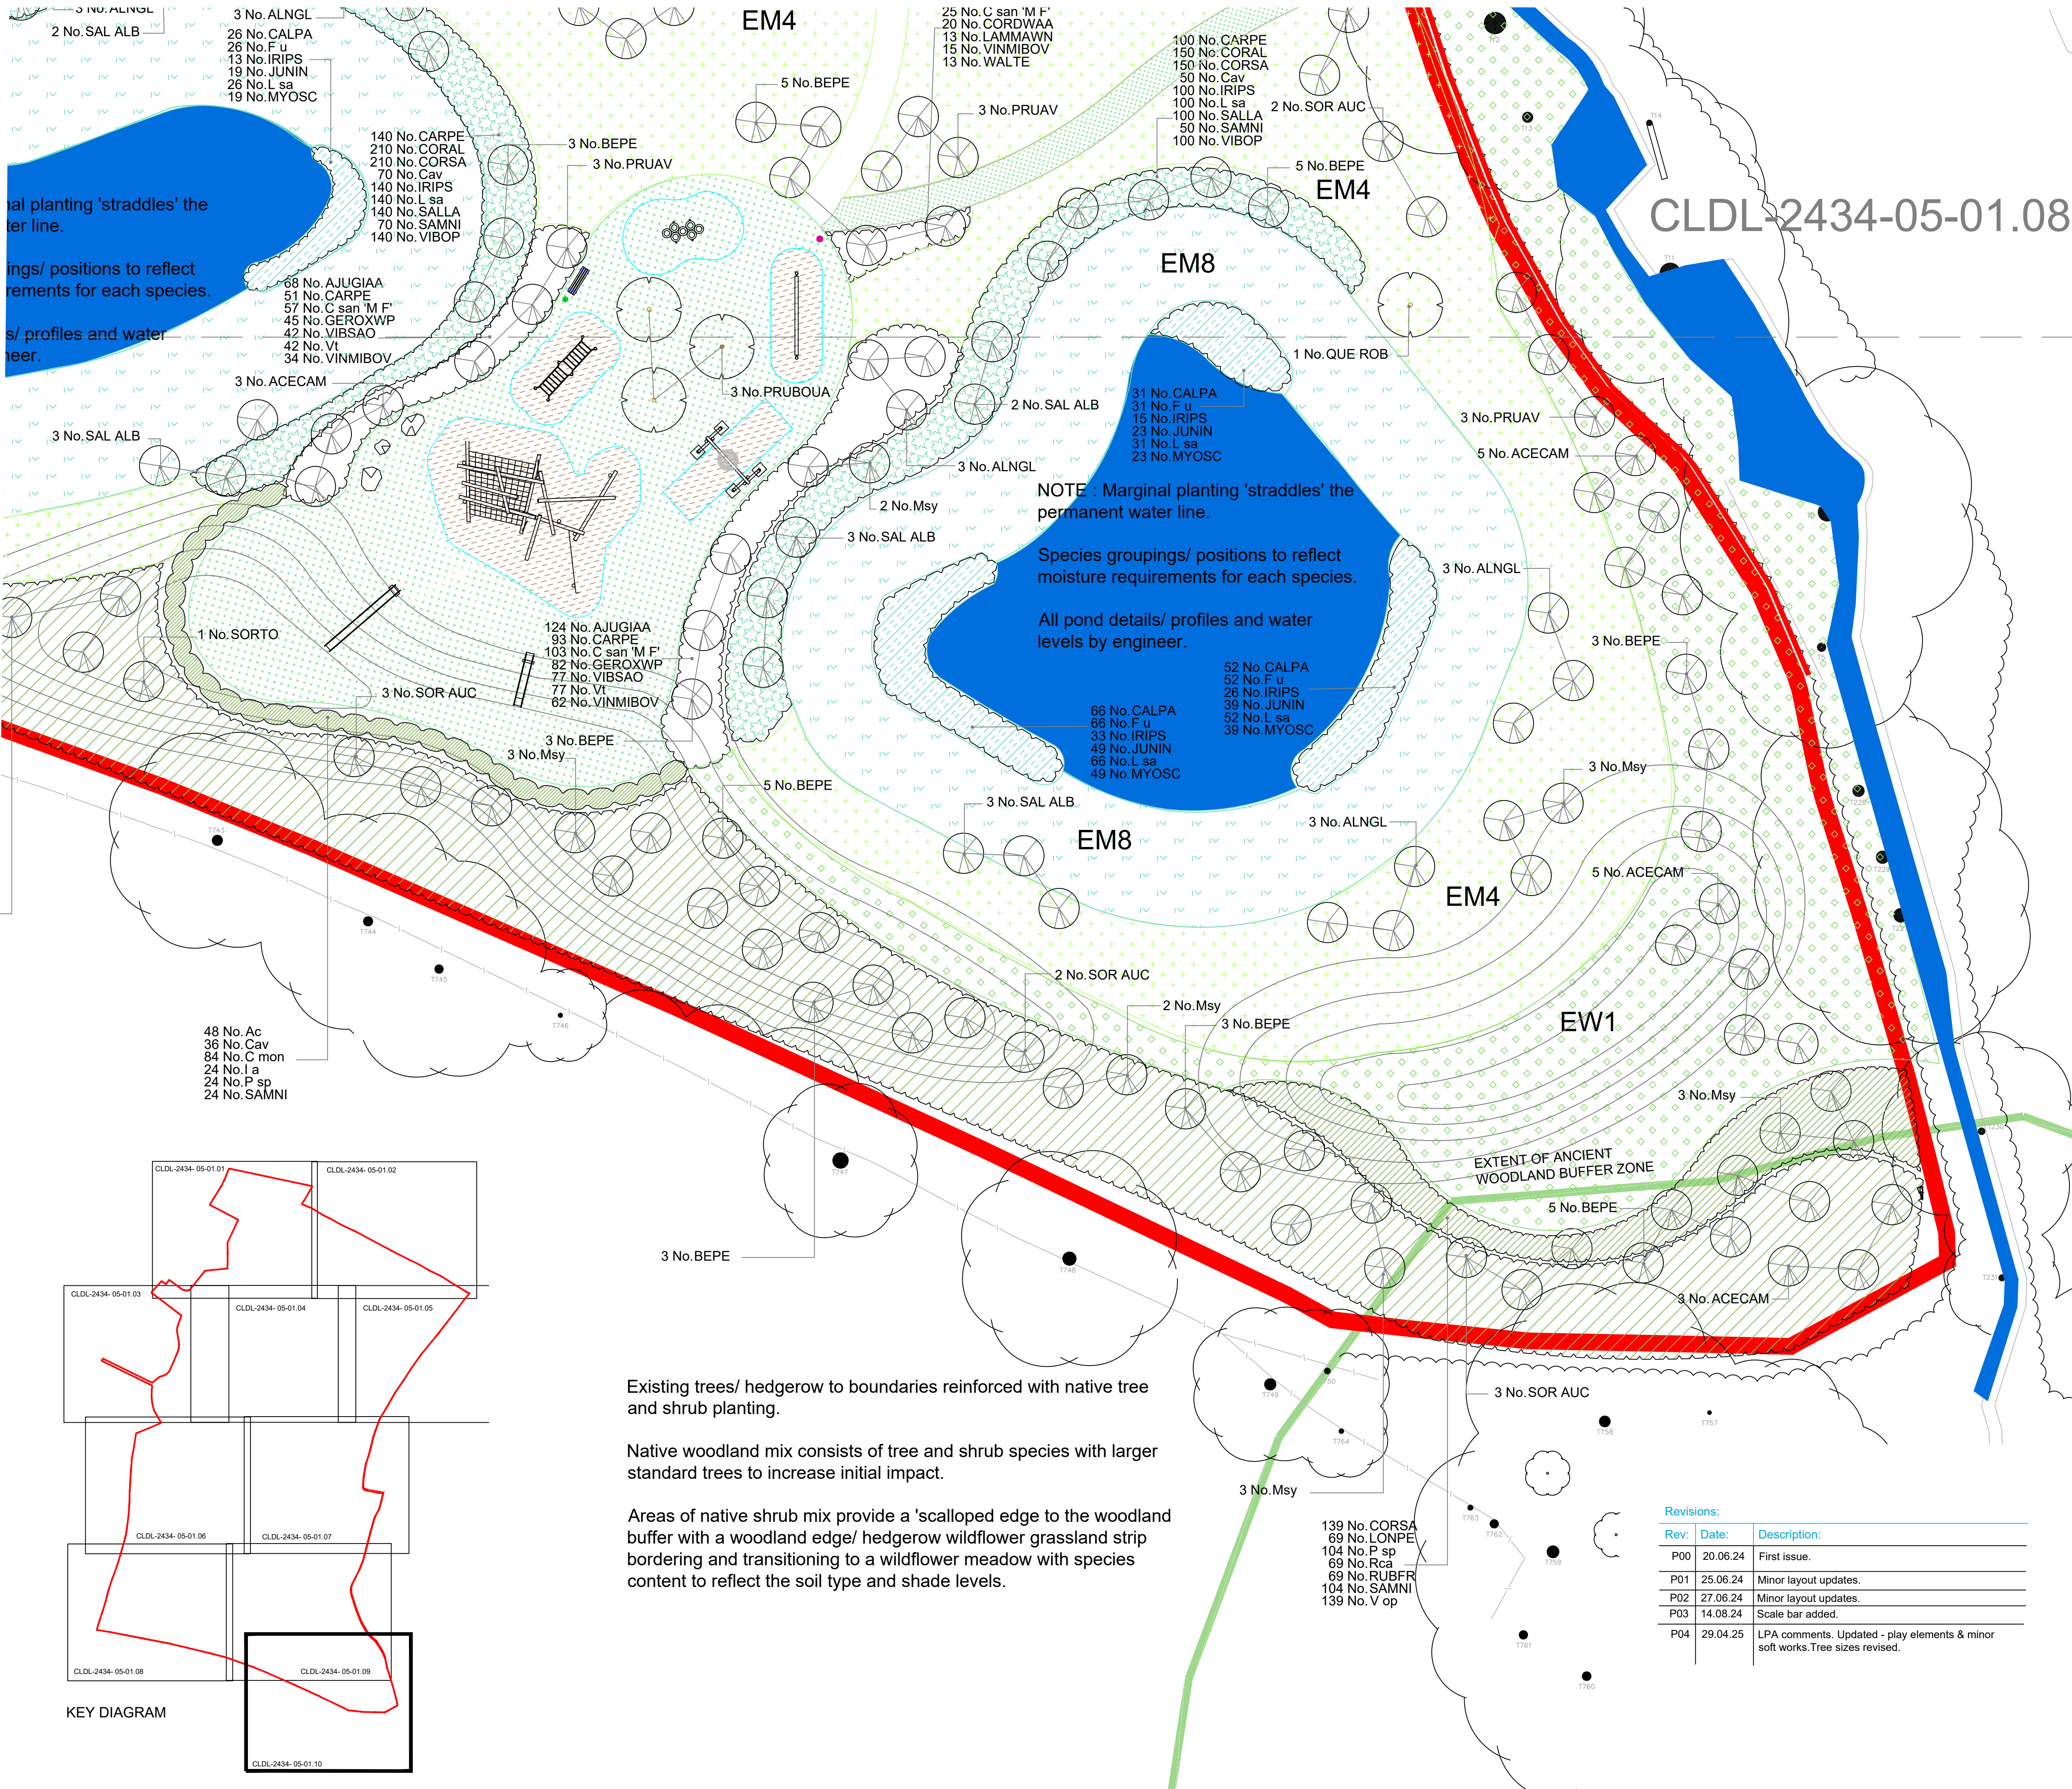


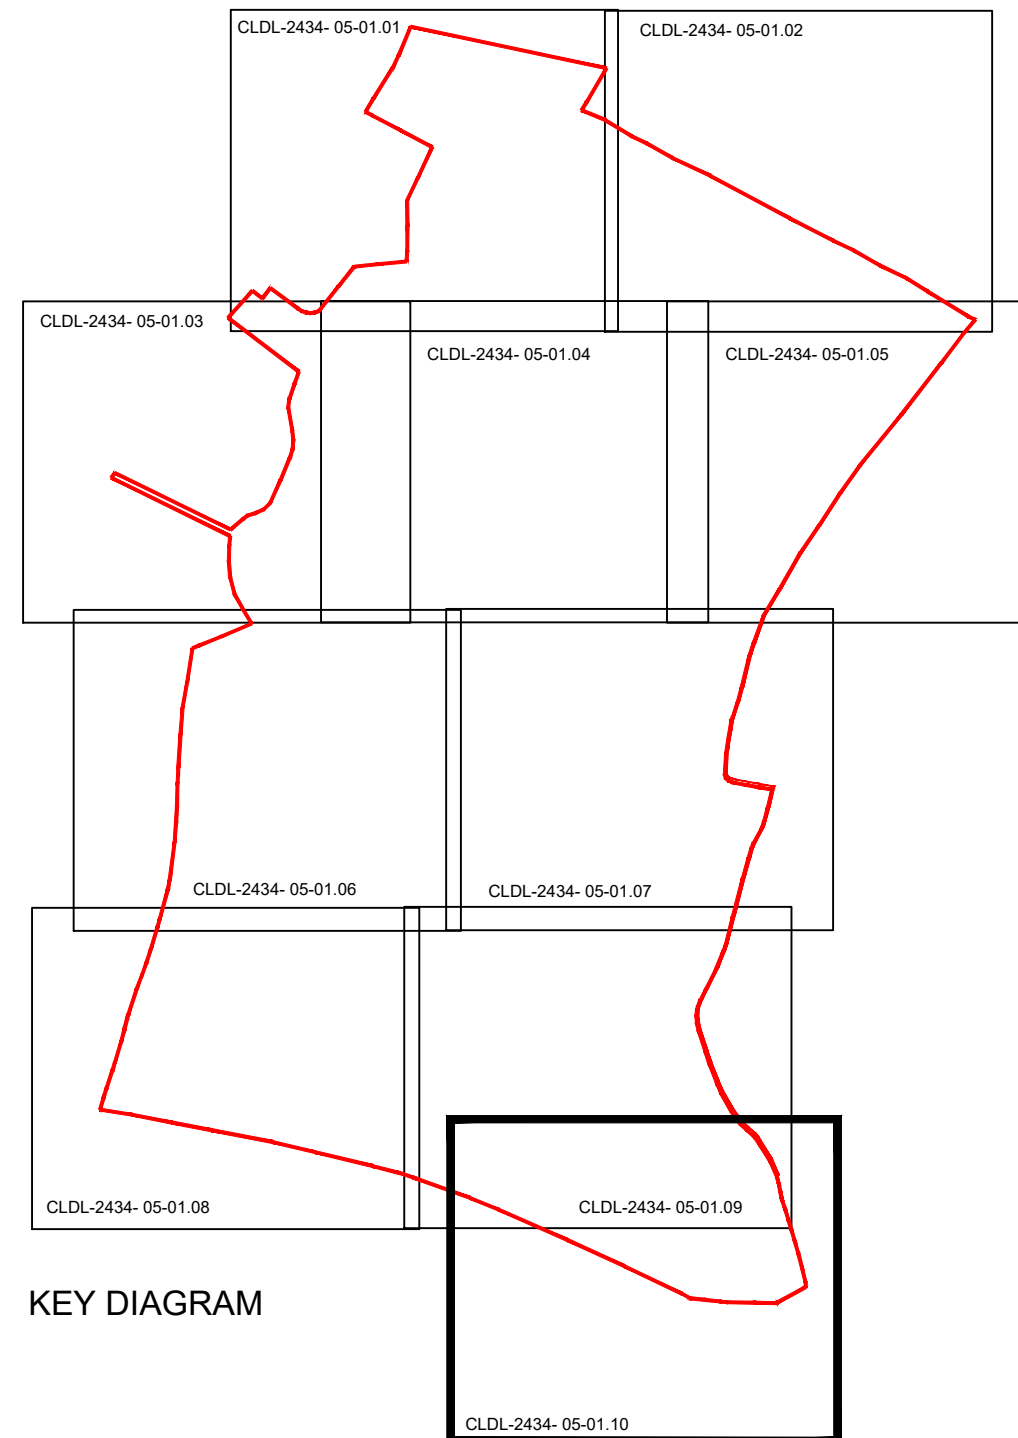

LEGEND

- BOUNDARY LINE
- EXISTING TREES TO BE RETAINED
- PROPOSED TREES - Semi-mature/ ANS trees.
- PROPOSED TREES - Extra heavy/ standard trees
- PROPOSED ORNAMENTAL MULTI-STEM SMALL TREE/ LARGE SHRUB
- PROPOSED EVERGREEN HEDGE
- PROPOSED NATIVE HEDGE
- PROPOSED NATIVE WOODLAND/ STRUCTURAL BUFFER PLANTING
- PROPOSED NATIVE SHRUB/ WOODLAND EDGE PLANTING
- PROPOSED NATIVE SCRUB
- PROPOSED AMENITY PLANTING
- PROPOSED WETLAND PLANTING
- PROPOSED NATIVE PLANTING ASSOCIATED WITH PONDS
- PROPOSED TURF (verges & plot frontages) / SEEDED (general areas.)
- MEADOW MIX FOR CLAY SOILS (Emorsgate EM4 or similar approved)
- WOODLAND EDGE/ SHADE TOLERANT MIX (Emorsgate EW1 or similar approved).
- WETLAND MIX (Emorsgate EM8 or similar approved).
- GENERAL AMENITY MOWN GRASS (seeded)
- STEPPING STONE LOGS (safety area indicated)
- PLAY BOULDERS
- CLIMBING STRUCTURE
- PLAY LOG
- CRADLE NEST SWING
- INFORMAL PLAY MOUNDS
- TIMBER BRIDGE
- SLIDE (set on slope)
- TYRE TRAINER
- DOUBLE OVERHEAD LADDER/ MONKEY BARS
- ROTATING BALANCE BEAM
- TIMBER BENCH
- WOOD FIBRE SURFACE / BARK MULCH
- LITTER BIN/ SIGNAGE

REFER TO DRAWING CLDL-2434-05-01.11 FOR PLANTING SCHEDULE

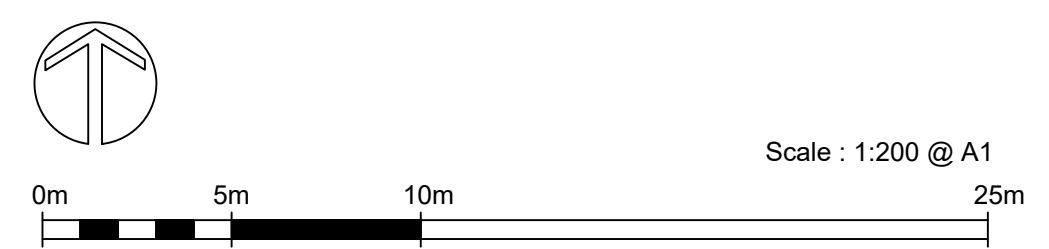

Existing trees/ hedgerow to boundaries reinforced with native tree and shrub planting.

Native woodland mix consists of tree and shrub species with larger standard trees to increase initial impact.

Areas of native shrub mix provide a 'scalloped edge' to the woodland buffer with a woodland edge/ hedgerow wildflower grassland strip bordering and transitioning to a wildflower meadow with species content to reflect the soil type and shade levels.

Revisions:		
Rev:	Date:	Description:
P00	20.06.24	First issue.
P01	25.06.24	Minor layout updates.
P02	27.06.24	Minor layout updates.
P03	14.08.24	Scale bar added.
P04	29.04.25	LPA comments. Updated - play elements & minor soft works. Tree sizes revised.